


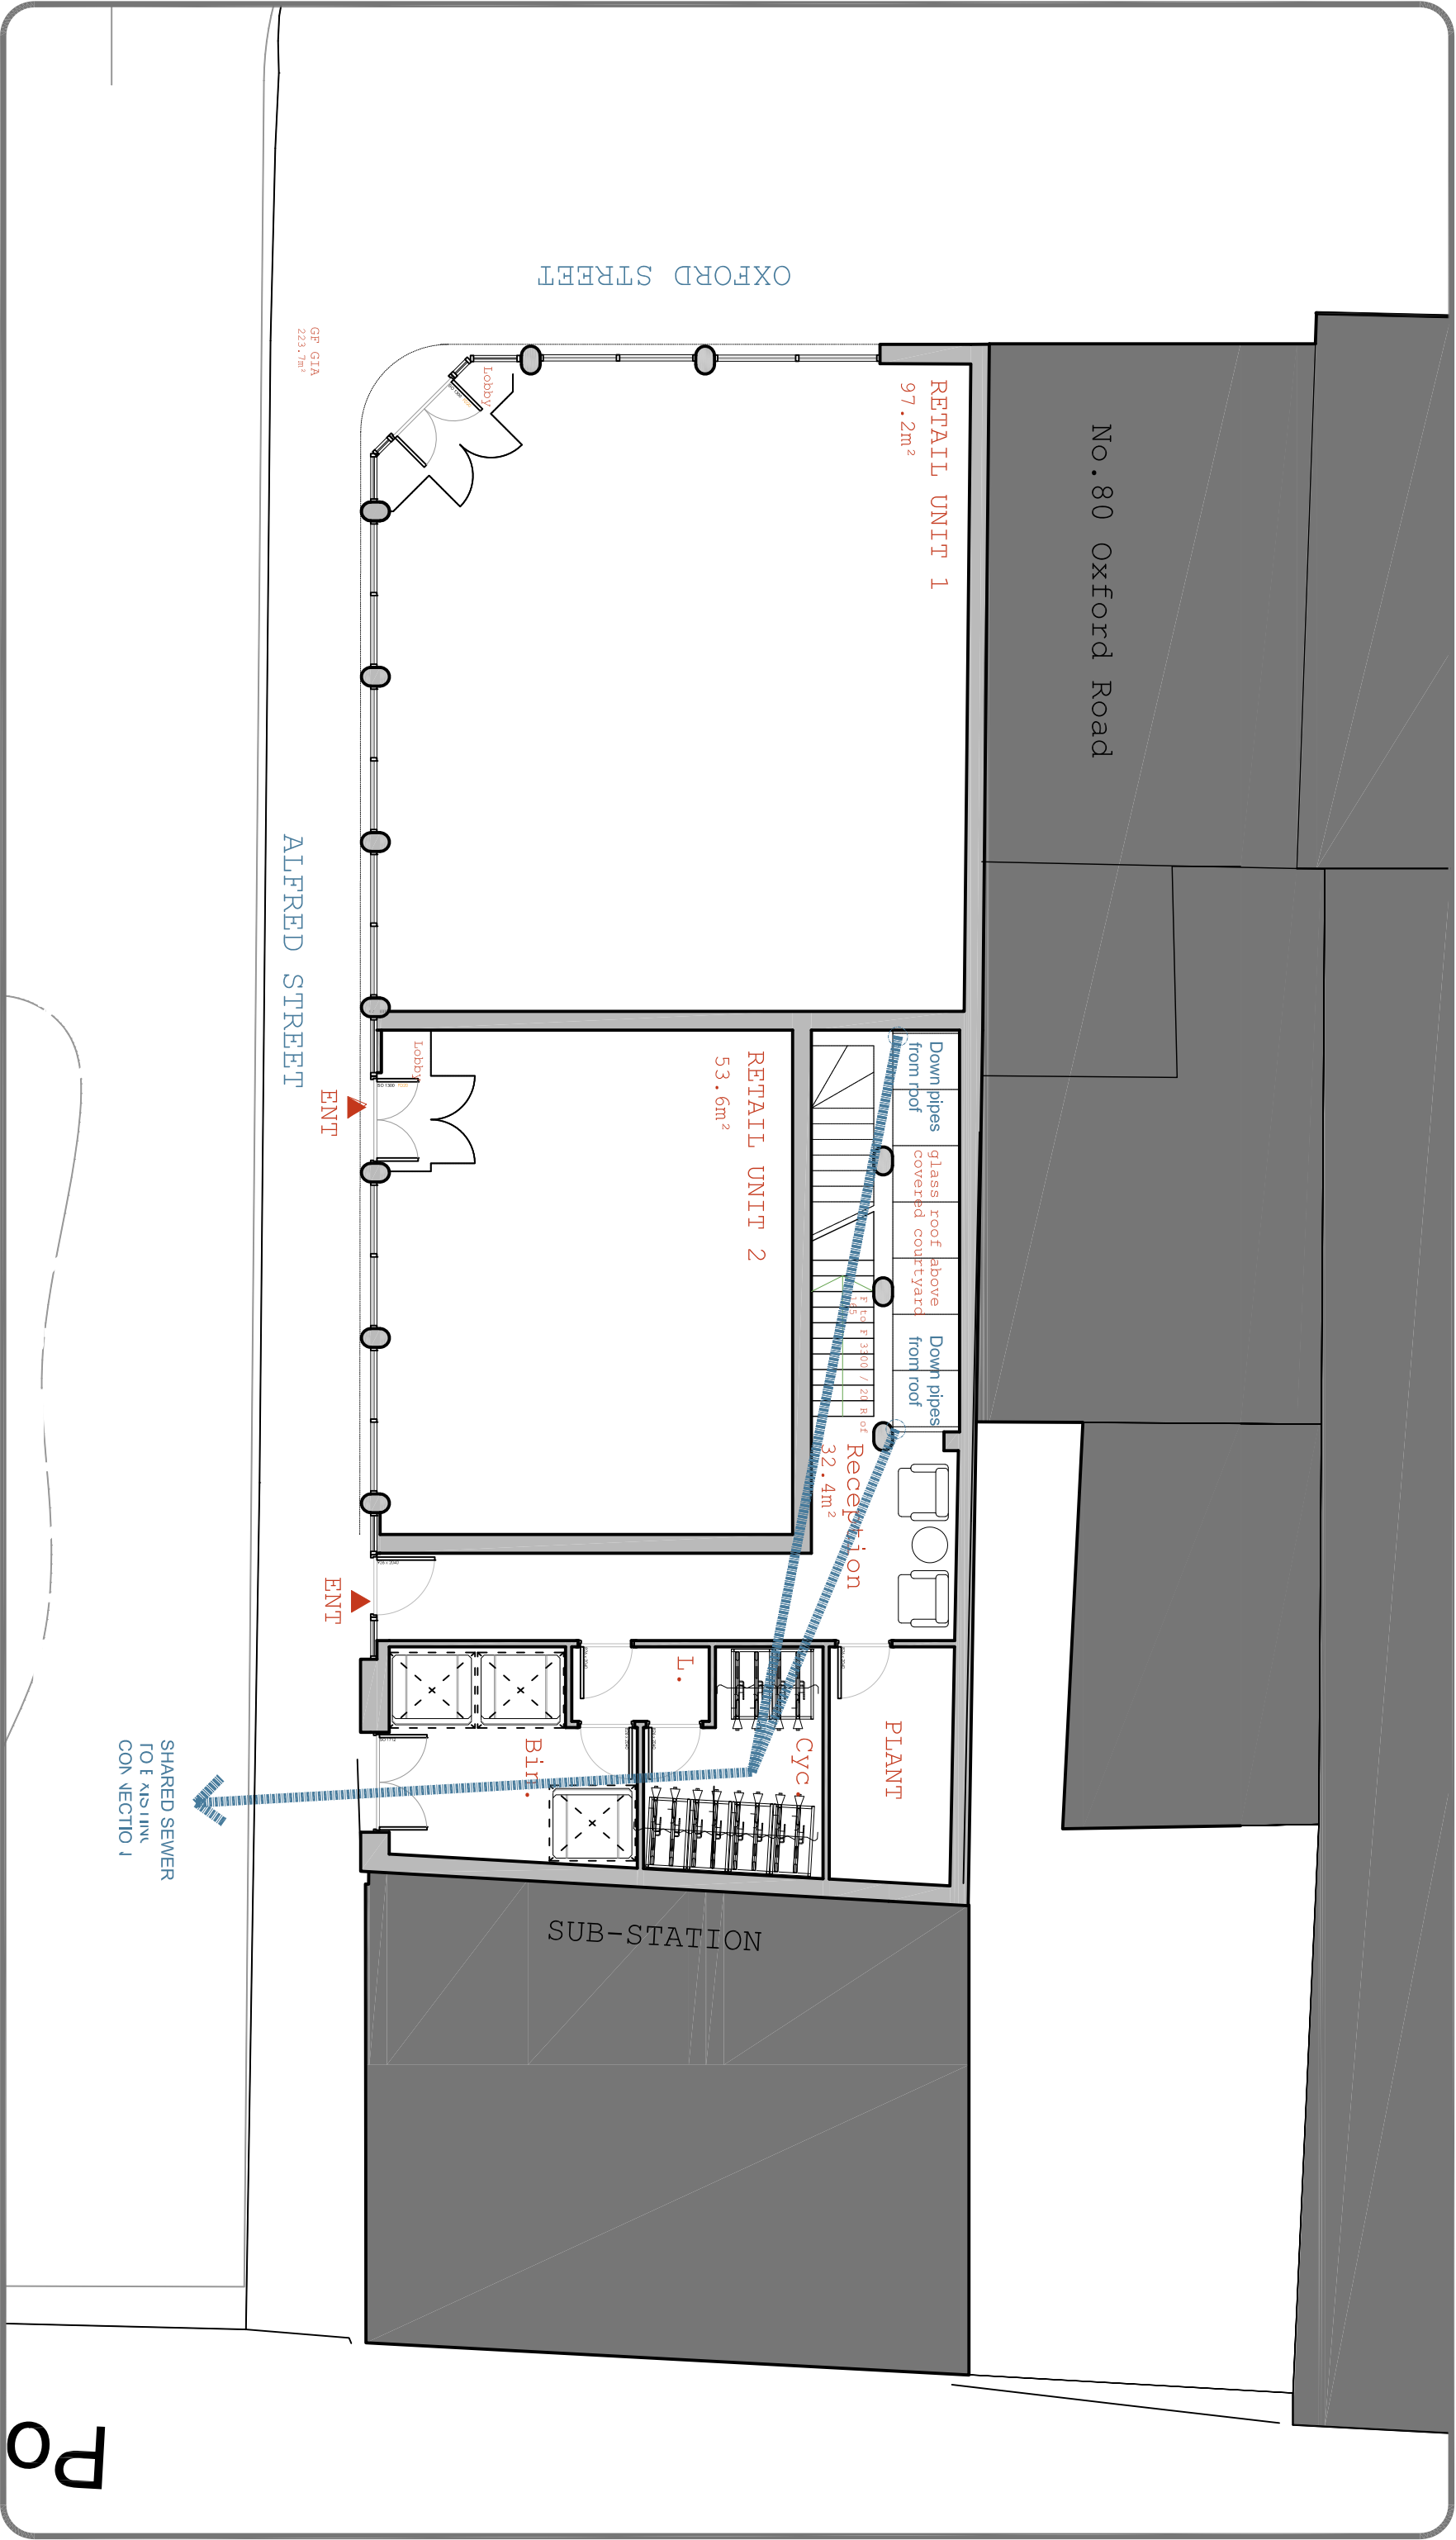

Po

colony
chartered
architects
RIBA

colony architects is a collaborative of
architects, interior designers and
landscape architects. To find out more visit our beautiful website
www.colonyarchitects.com
contact: design@colonyarchitects.com
tels 07969 515372
tel 07779 255256
interior design
landscape
guidance
guy lee

P1 13.12.18 SH
rev date author description

1m
1:100 scale
2

project
Alfred House
78 Oxford Road, Reading, RG1 7LJ
client
Sanjay Sharma
architect
Ground Floor Plan
Drains

project drawing number revision
125-03-20 P
date
Dec 2018 Planning
scale
1:100 A3 SGS
© 2015 colony architects SH