




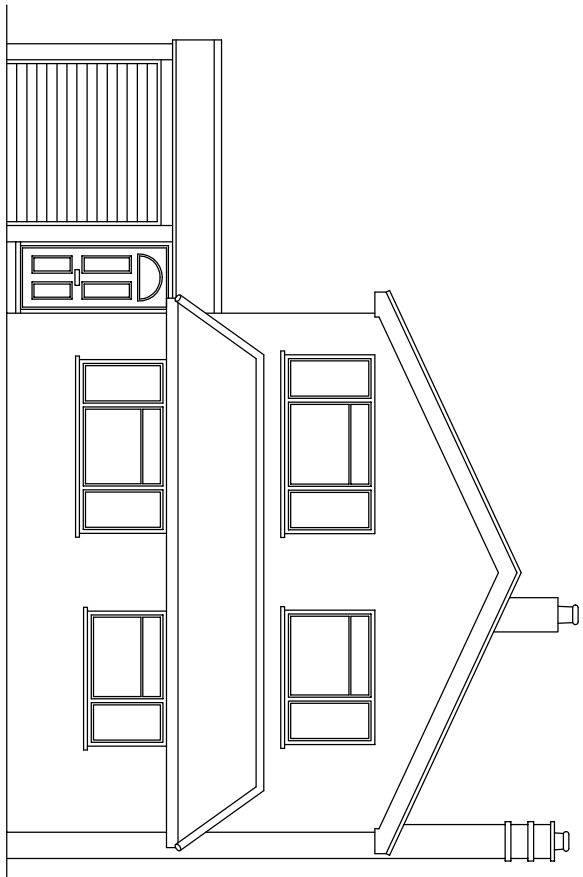


Existing South West Elevation

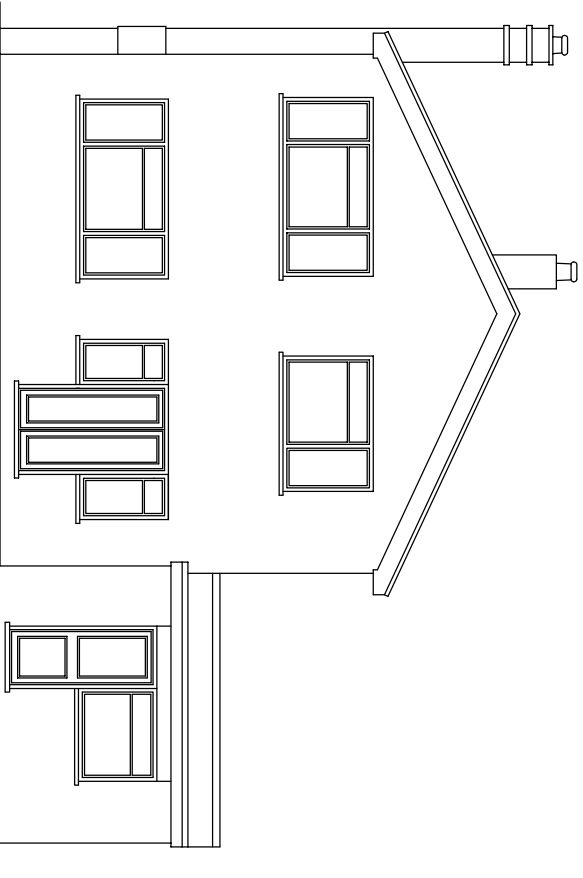


Existing North East Elevation

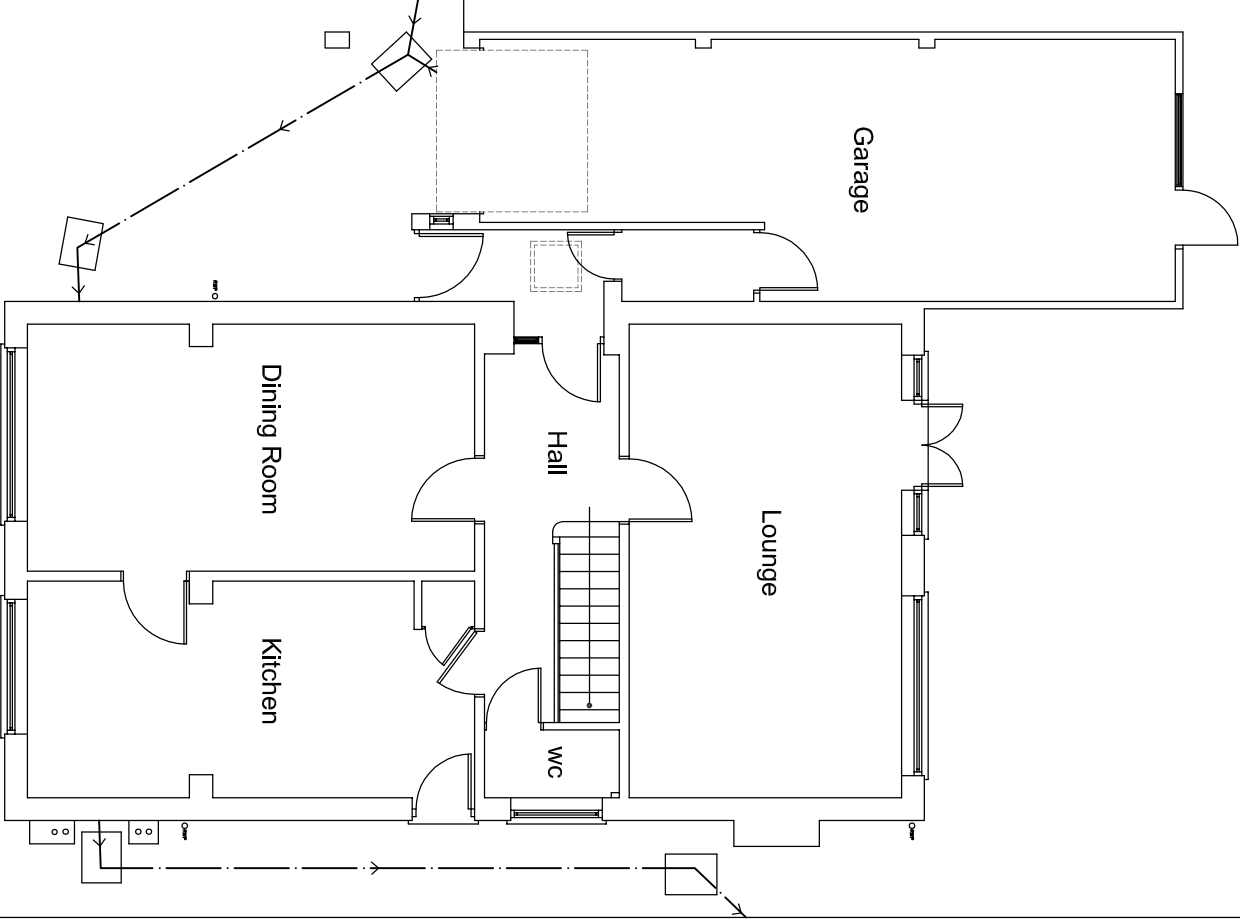


Existing Ground Floor

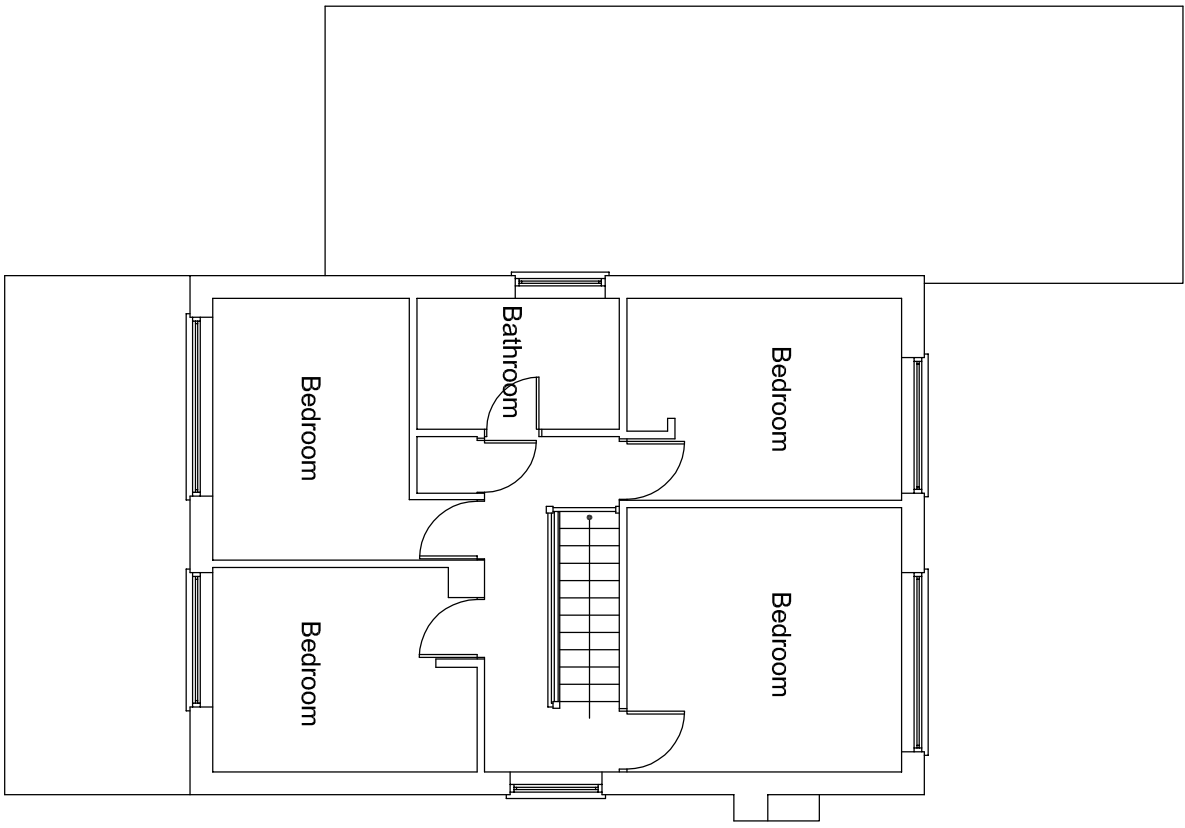


Existing first Floor

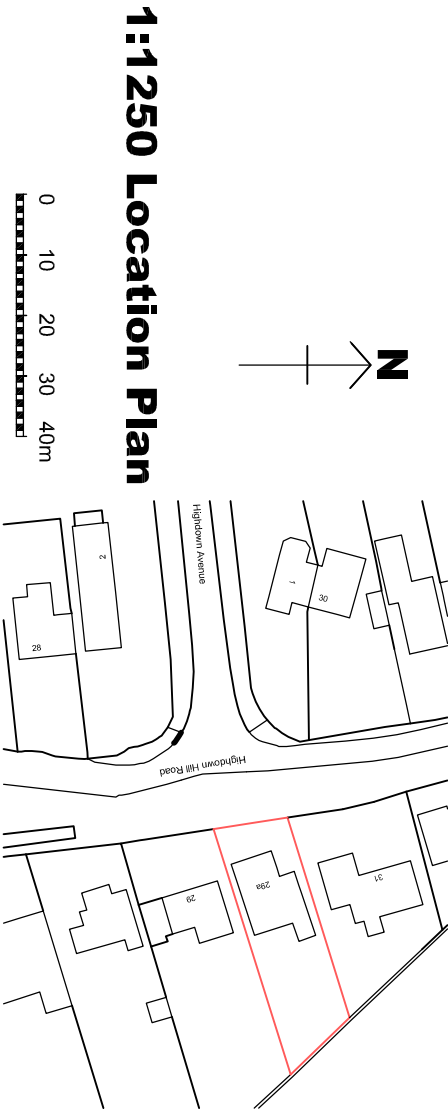


1:1250 Location Plan

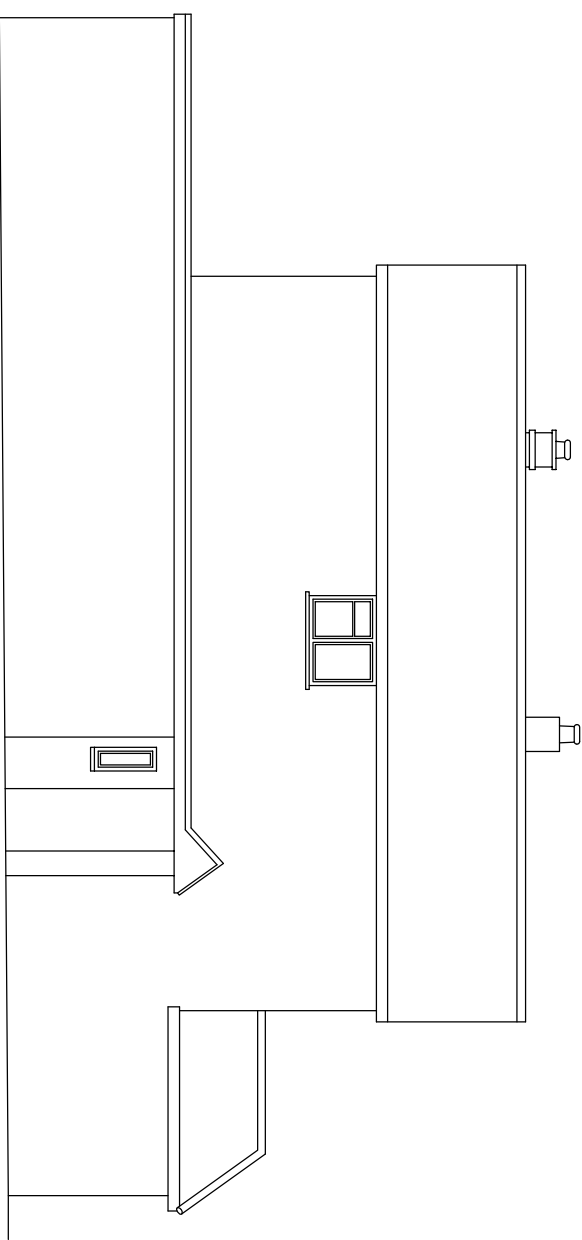

Existing N W Elevation

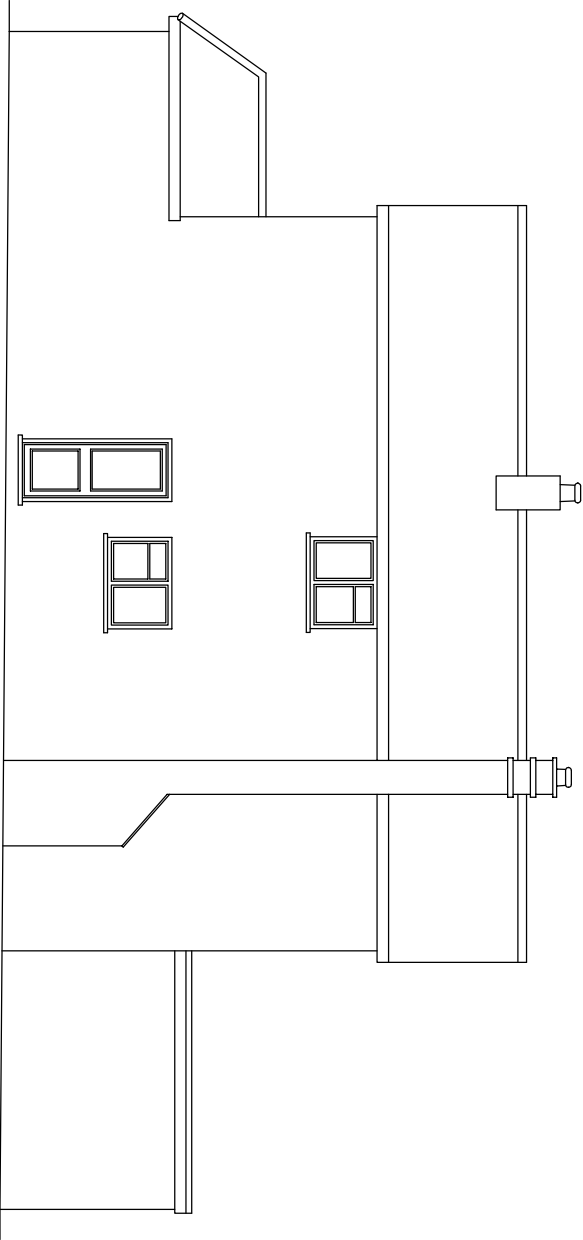

Existing S E Elevation

 

ARD

CHARTERED ARCHITECT
PROSPECT COTTAGE
26 WINDMILL ROAD
MORTIMER COMMON
BERKSHIRE
RG7 3RN

PROJECT
Proposed Extension
29A Highdown Hill Road, Emmer Green, Reading RG4 8QR

DRAWING TITLE
Existing Plans

Mob. 07950 311036

DATE 05/05/18 SCALE 1:100 @ A3

CLIENT
Mr & Mrs Warren

DWG NO. 18/20/01 REVISION