



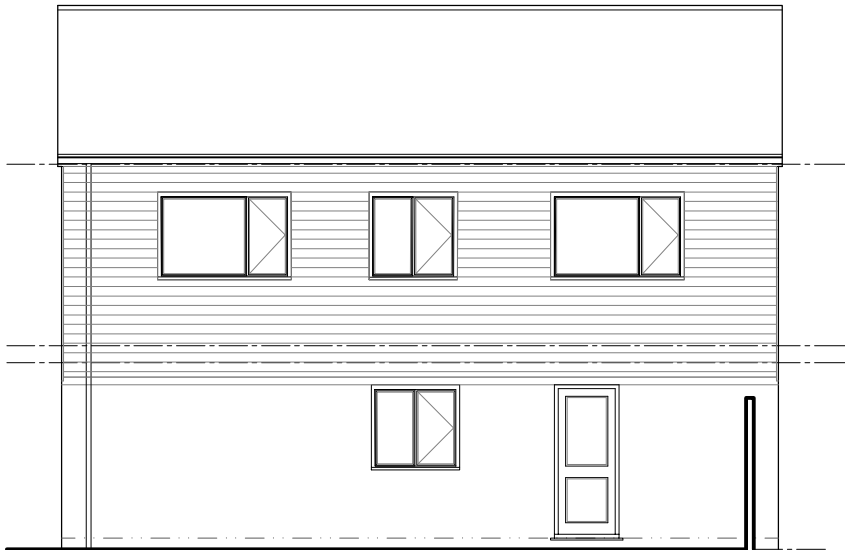


Existing West Elevation
Scale 1:100

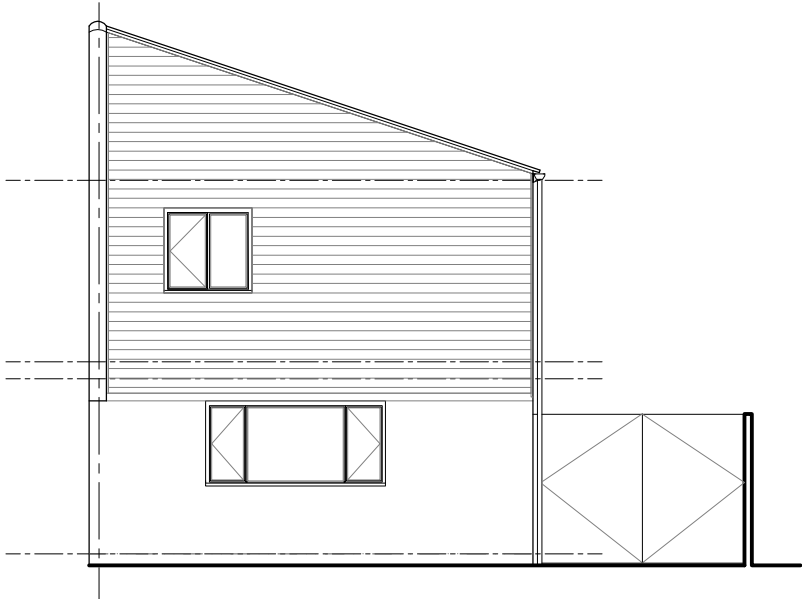


Existing North Elevation
Scale 1:100




Existing East Elevation
Scale 1:100

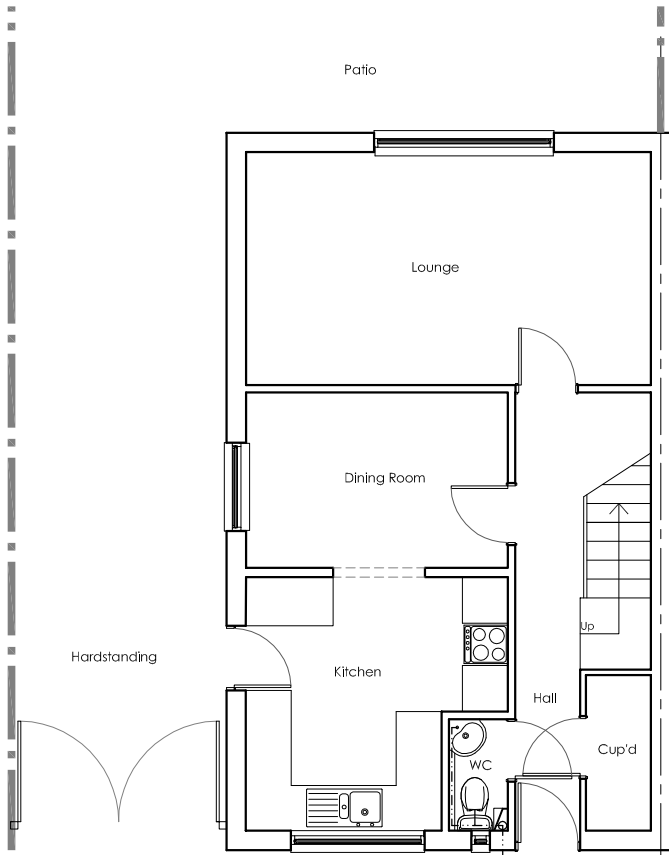


Existing Ground Floor Plan
Scale 1:100

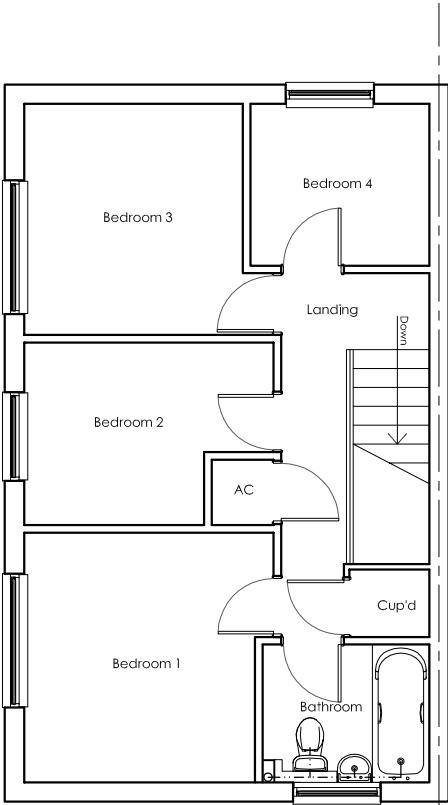

Existing First Floor Plan
Scale 1:100

 


Existing Roof Plan
Scale 1:100

 

NOTES

This drawing is to be scaled for planning purposes only.
All dimensions are in millimeters unless noted otherwise.
This drawing to be read in conjunction with drawings
001 to 004

 

Client

Mr. & Mrs. Betton

Project Name and Address

76 Kingsley Close,
Reading RG2 8TX

Existing Plans & Elevations

4 Vale View,
Charvil,
Berkshire,
RG10 0SU
Tel: 01189672466
Mob: 0780059043
email: kjc.drafts@btworld.com



Status	Planning	Dwg No.	Rev
Date	October 2018	002	/
Scale	As shown @ A3		

Revisions		Date