


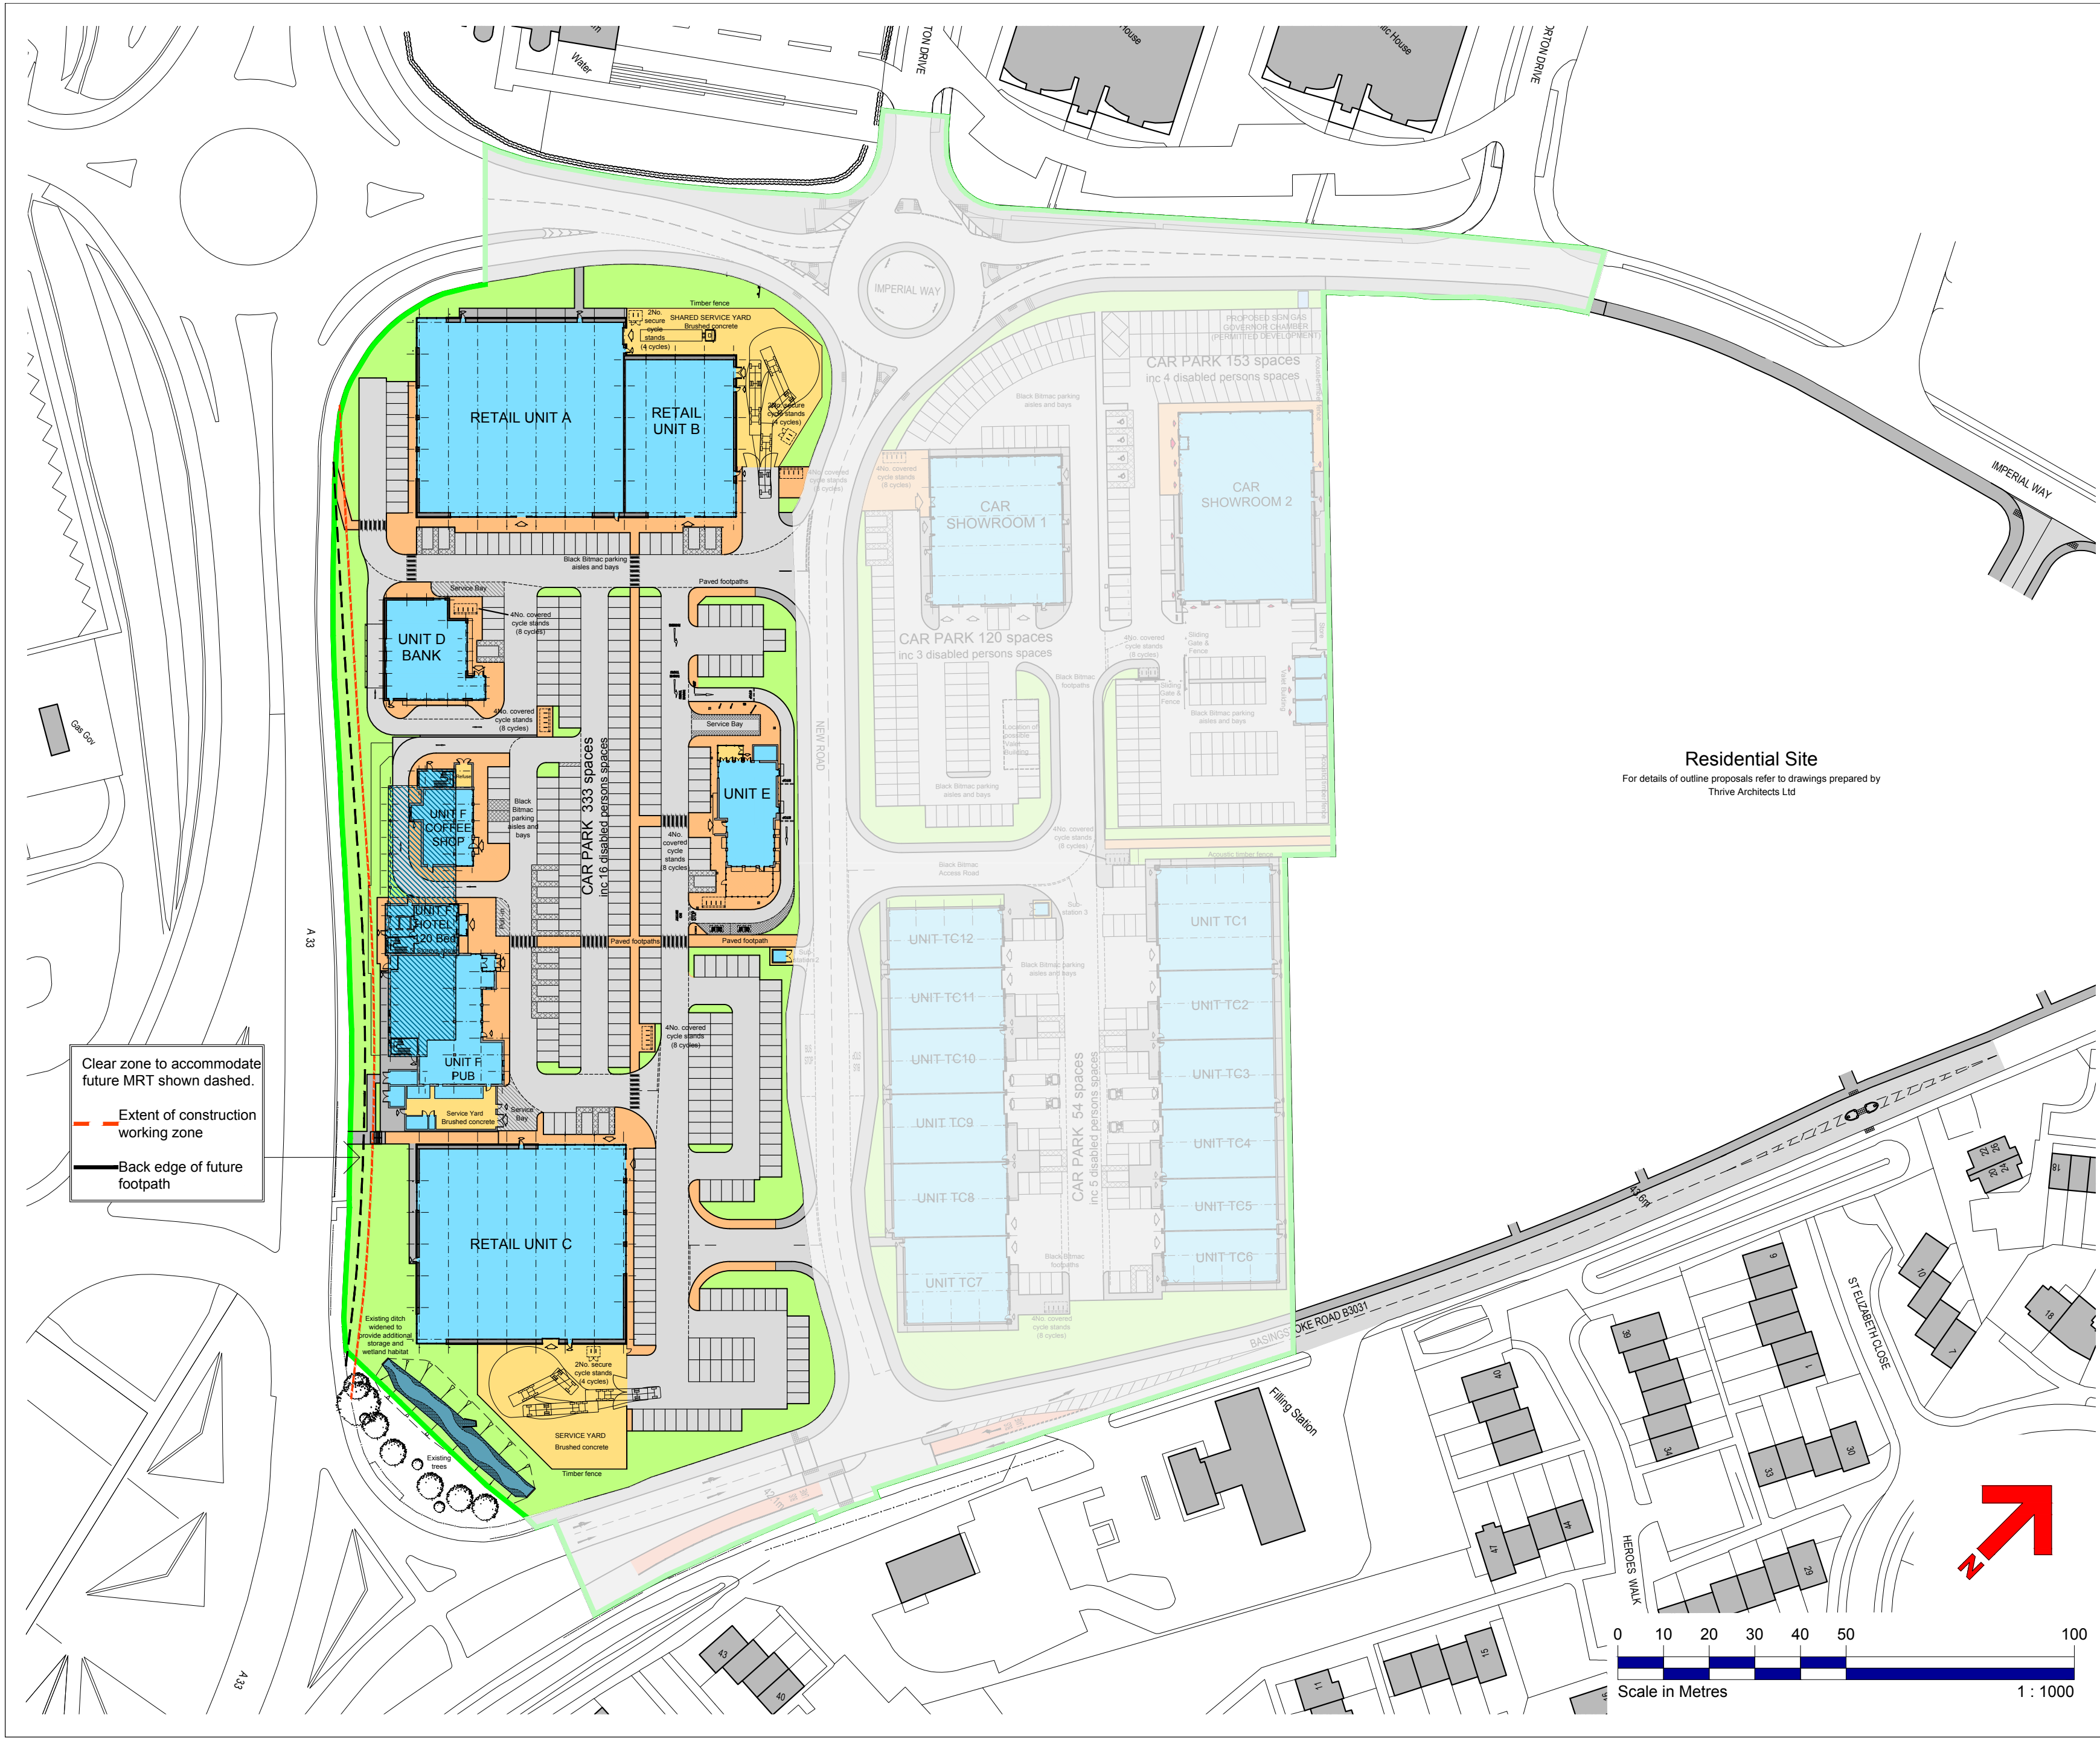

## NOTES

- 1 © Saunders Architects LLP
- 2 Figured dimensions must be taken in preference to scaled dimensions and site dimensions are to be checked before work is put in hand
- 3 This drawing has been compiled from Ordnance Survey data © Crown Copyright; info from Peter Brett Associates LLP, Reading Drawing No.'s 28791/001/002, dated 08.01.14 & 326818-001-004E, dated 27.10.15; Topographical Survey data provided by Greenhatch Group, Derby Drawing No. 21122OGL Rev. 0, dated 06-14.11.14
- 4 Landscape proposals shown are indicative only for full details see Peter Brett Associates LLP drawings.
- 5 This drawing is base upon 1894-P-22 rev U

## Residential Site

For details of outline proposals refer to drawings prepared by Thrive Architects Ltd

- A Shading removed from the Phase 1 area and Site plan updated. 21.09.18

## AMENDMENTS



5th Floor Eaton House 1 Eaton Road Coventry CV1 2FJ

Telephone: 024 7622 0387 Email: email@saundersarchitects.co.uk

Saunders Architects is a trading name of Saunders Architects LLP Registered in England & Wales Registered No OC307148

## PARKING PROVISION SITE PLAN

Proposed Development at  
Worton Grange, Imperial Way  
READING  
for Kier Reading LLP

SCALE 1:1000 @ A2

|                                    |                      |
|------------------------------------|----------------------|
| Drawn MJM                          | Date April 2018      |
| DRAWING No<br><b>1894 - P - 37</b> | REVISION<br><b>A</b> |