


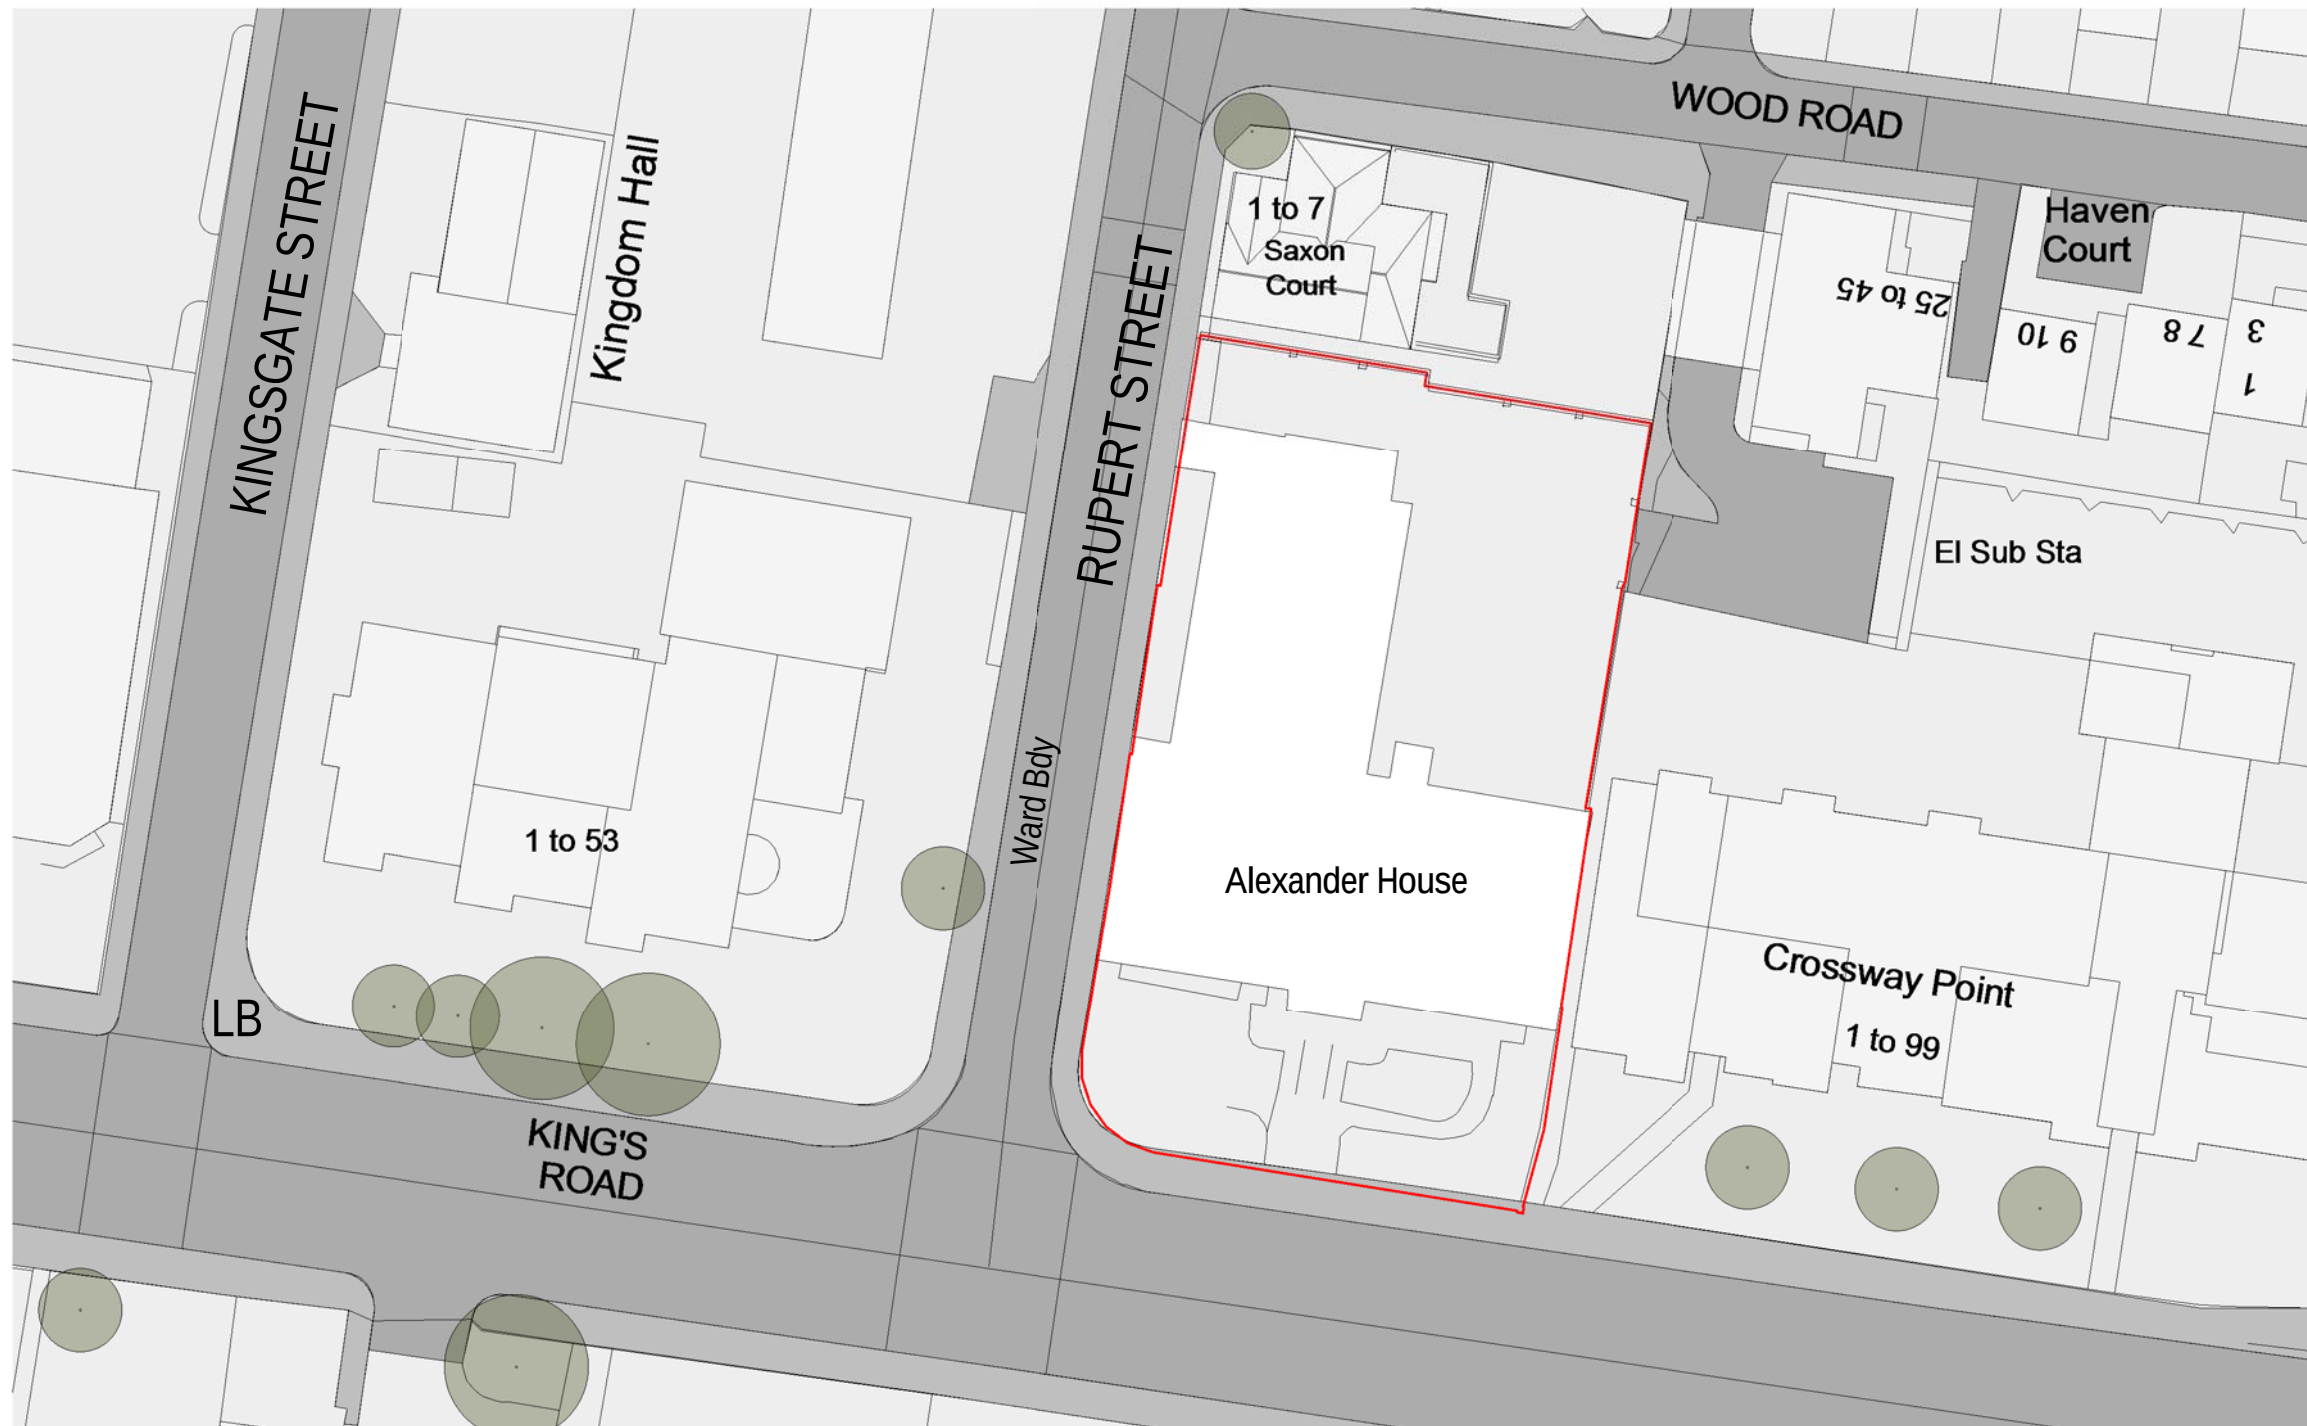


SITE AREA

1,610 square meters
0.161 hectares
0.398 acres

SITE ADDRESS

Alexander House,
205-207 King's Road,
Reading
RG1 4LS

1 C02-GA_Plan-L00 - Existing Site Plan
1 : 500

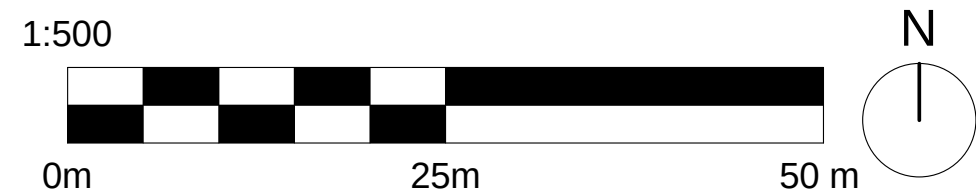

BroadwayMalyan^{BM}

T: +44 (0)118 932 3456 F: +44 (0)118 932 3461 E: Rdg@BroadwayMalyan.com
5th Floor, Thames Tower, Station Road, Reading, RG1 1LX

www.BroadwayMalyan.com

Client

P.J. Alexander Estates Ltd.

Project

Alexander House, King's Road, Reading

Description

Existing Site Plan

Status

PLANNING

Scale

1 : 500

Job number

33443

Drawn

SW

Drawing number

A-02-001

Date

12/13/18

Revision

1

Original size 100mm@A3

Copyright Broadway Malyan Limited