


NOTES


1. All levels are related to a site datum, located at ST01. Value 50.000m.

ABBREVIATIONS

AL	Arch Level	MR	Manhole
BSU	Beam Sipes Up	PI	Pipe
Ca	Column	R	Riser
CSU	Column Sipes Up	RD	Radiator
DP	Down Pipe	SC	Structural Ceiling Level
FC	Floor Ceiling	SL	Sub Level
FFL	Finished Floor Level	TB	Top of Beam Level
GU	Gully	TW	Top of Wall Level
HR	Hand Rail	US	Under Side of Service Level
IC	Inspection Cover	VP	Vent Pipe

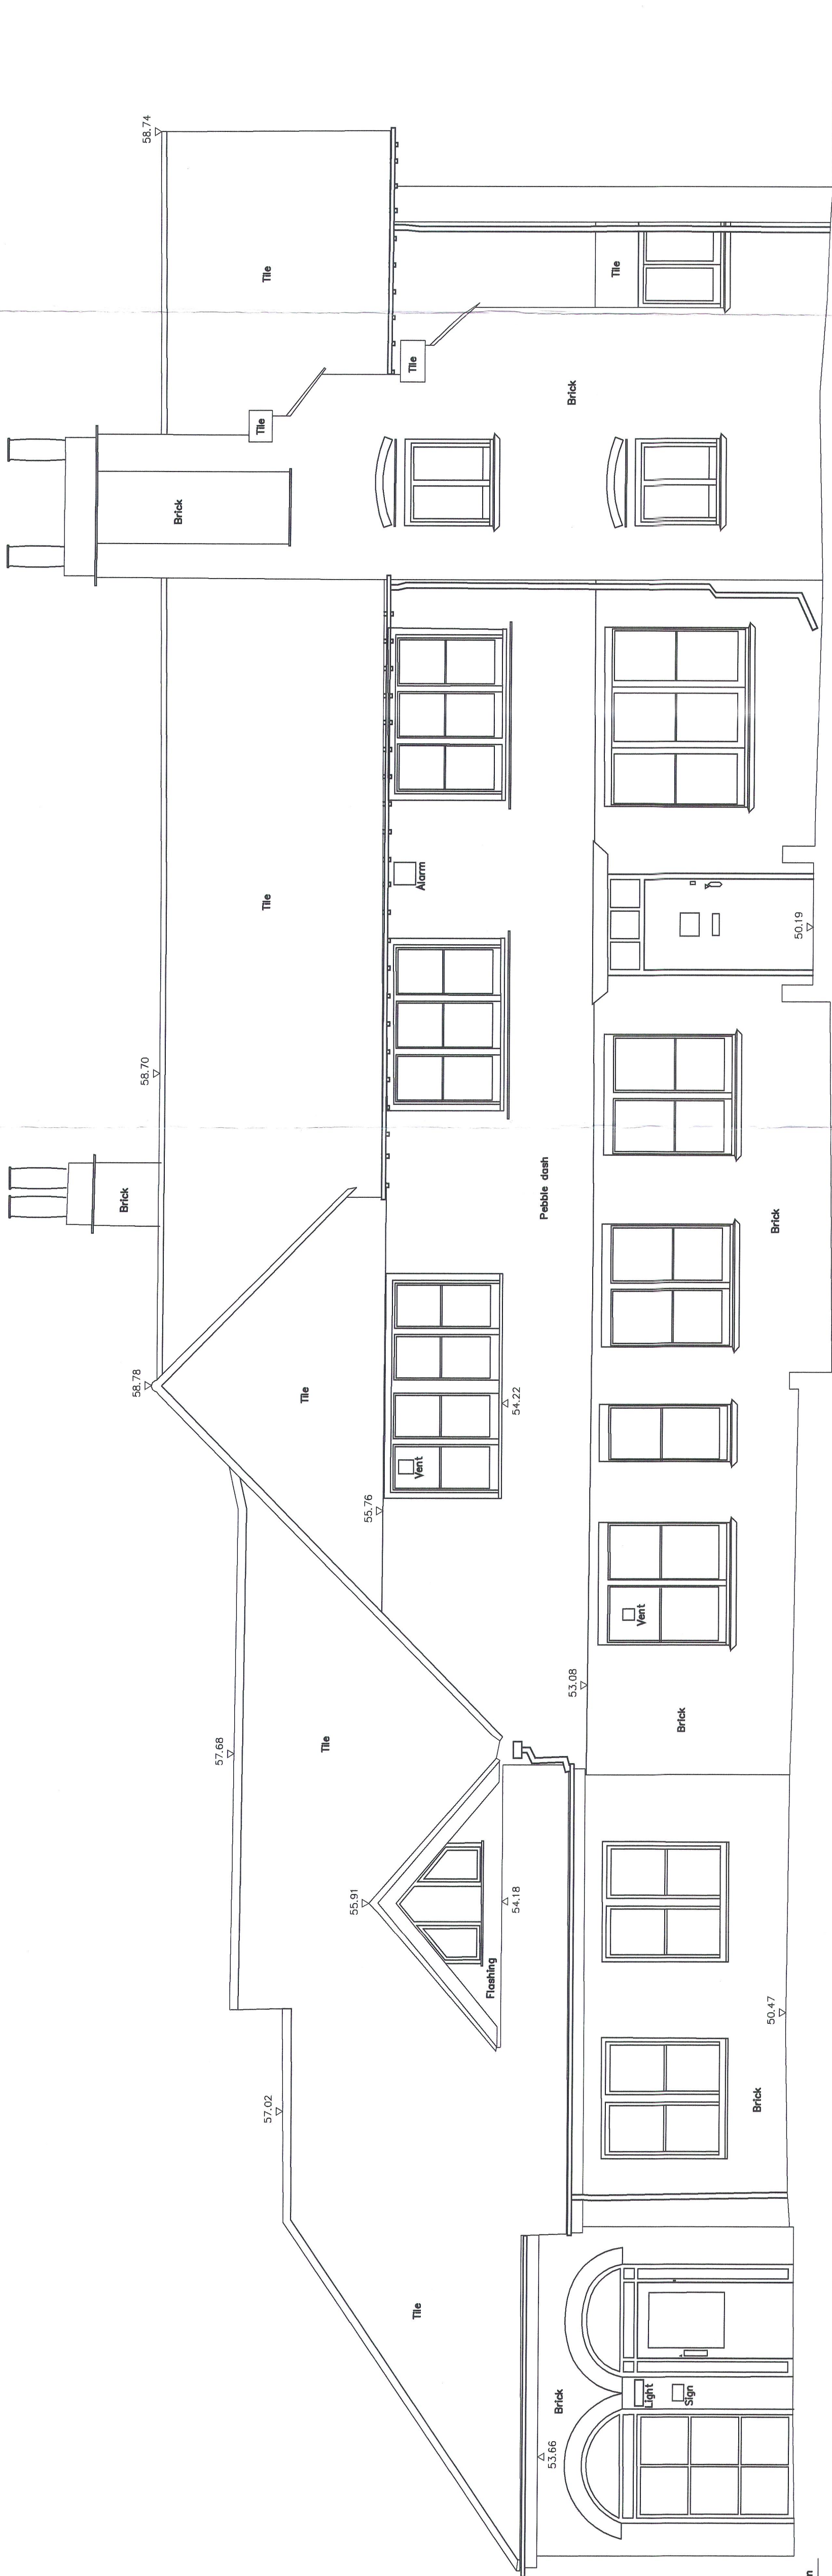

WEST ELEVATION

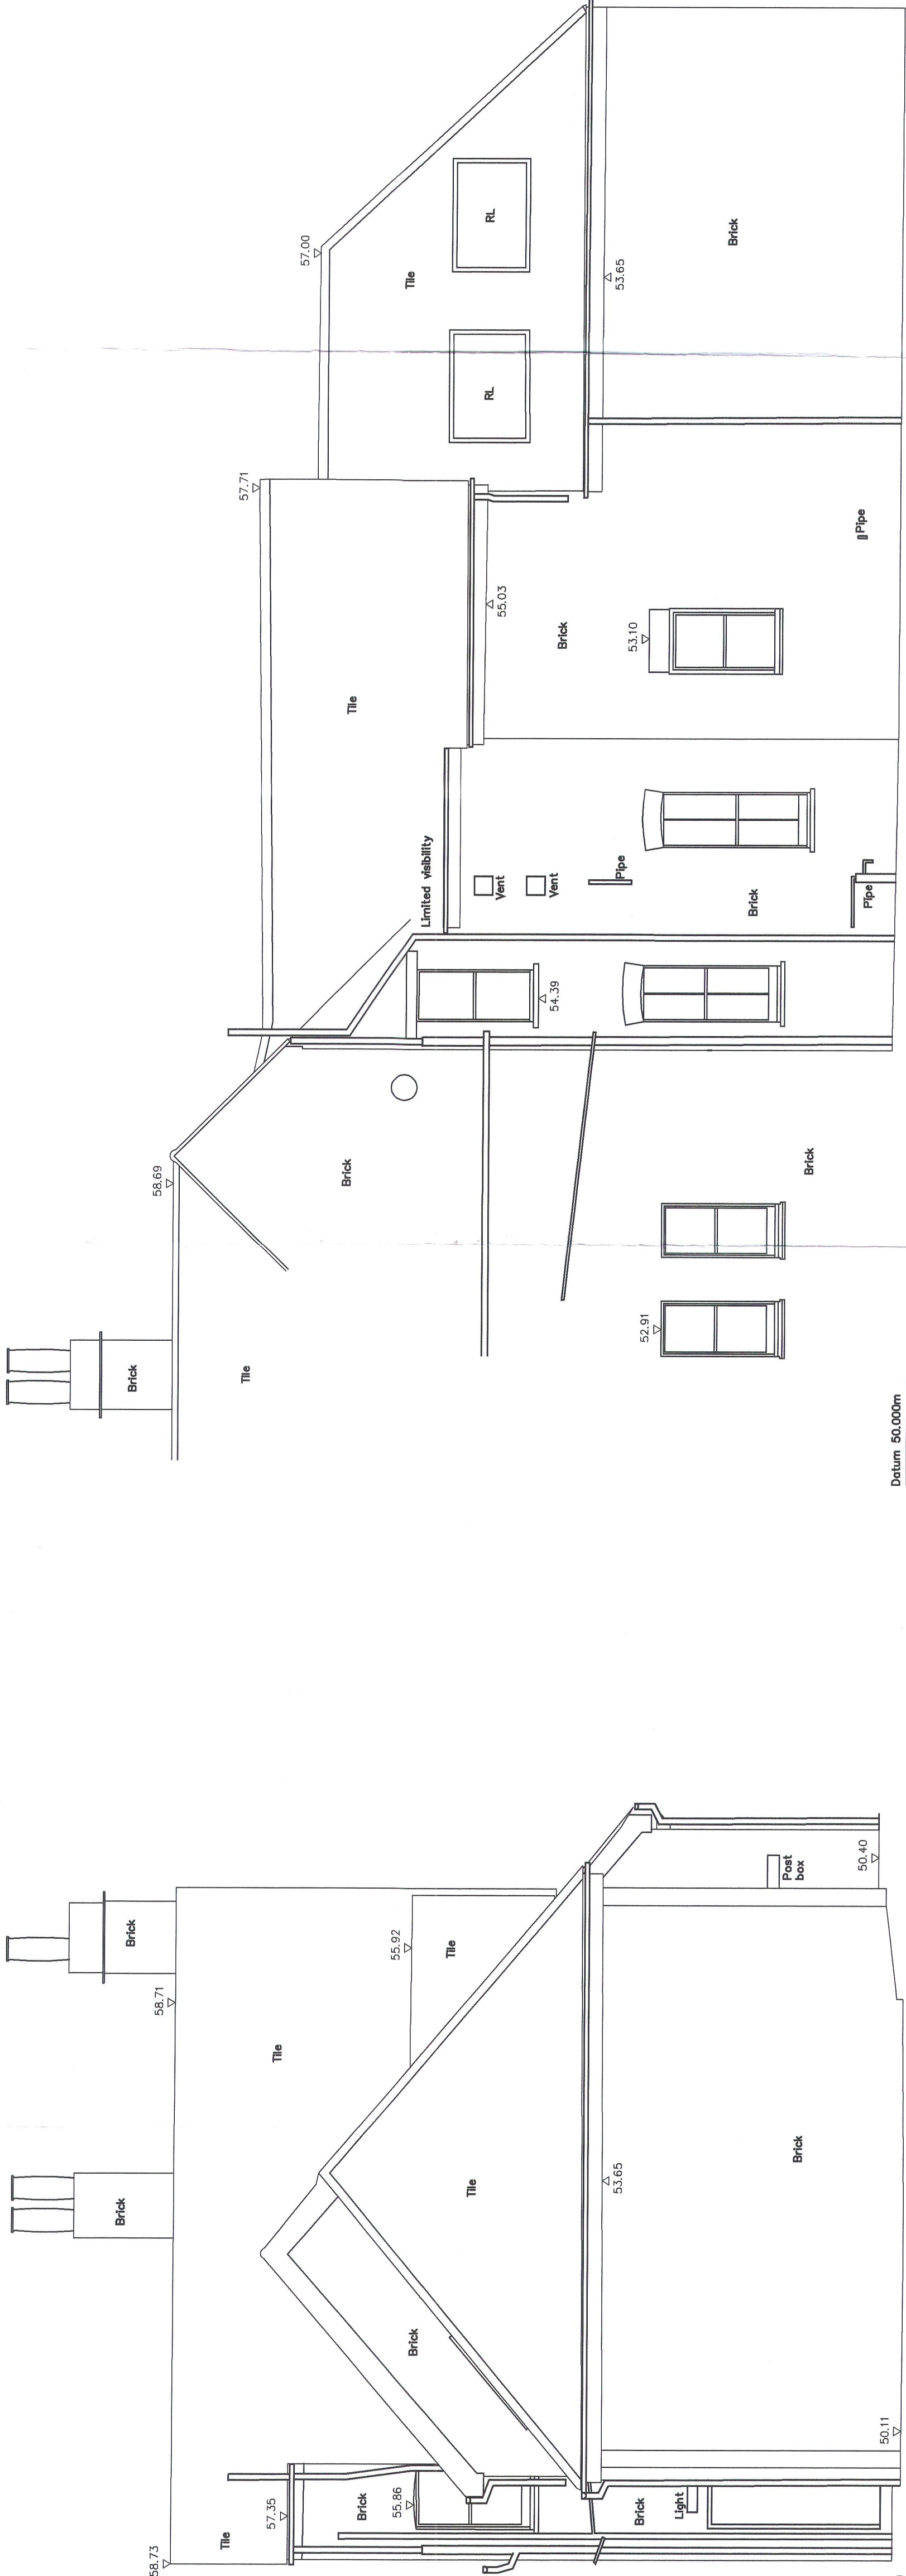

NORTH ELEVATION

EAST ELEVATION

Rev.	Description	Date	Chkd
Glanville Cornerstone House 62 Foxhall Road, Didcot Oxon, OX11 7AD Tel: (01235) 515550 Fax: (01235) 817789 post@glanvillegroup.com www.glanvillegroup.com			
Client :		SUTTON GRIFFIN	
Project :		CAVERSHAM SURGERY 2 PRIORY AVENUE CAVERSHAM	
Title :		ELEVATIONS	
Project Engineer :		JP	Scale : 1:50 @ A1
Project Director :		CE	Date : JUNE 2009
Status :			
Drawing No.		GS290573/102	
Rev			