



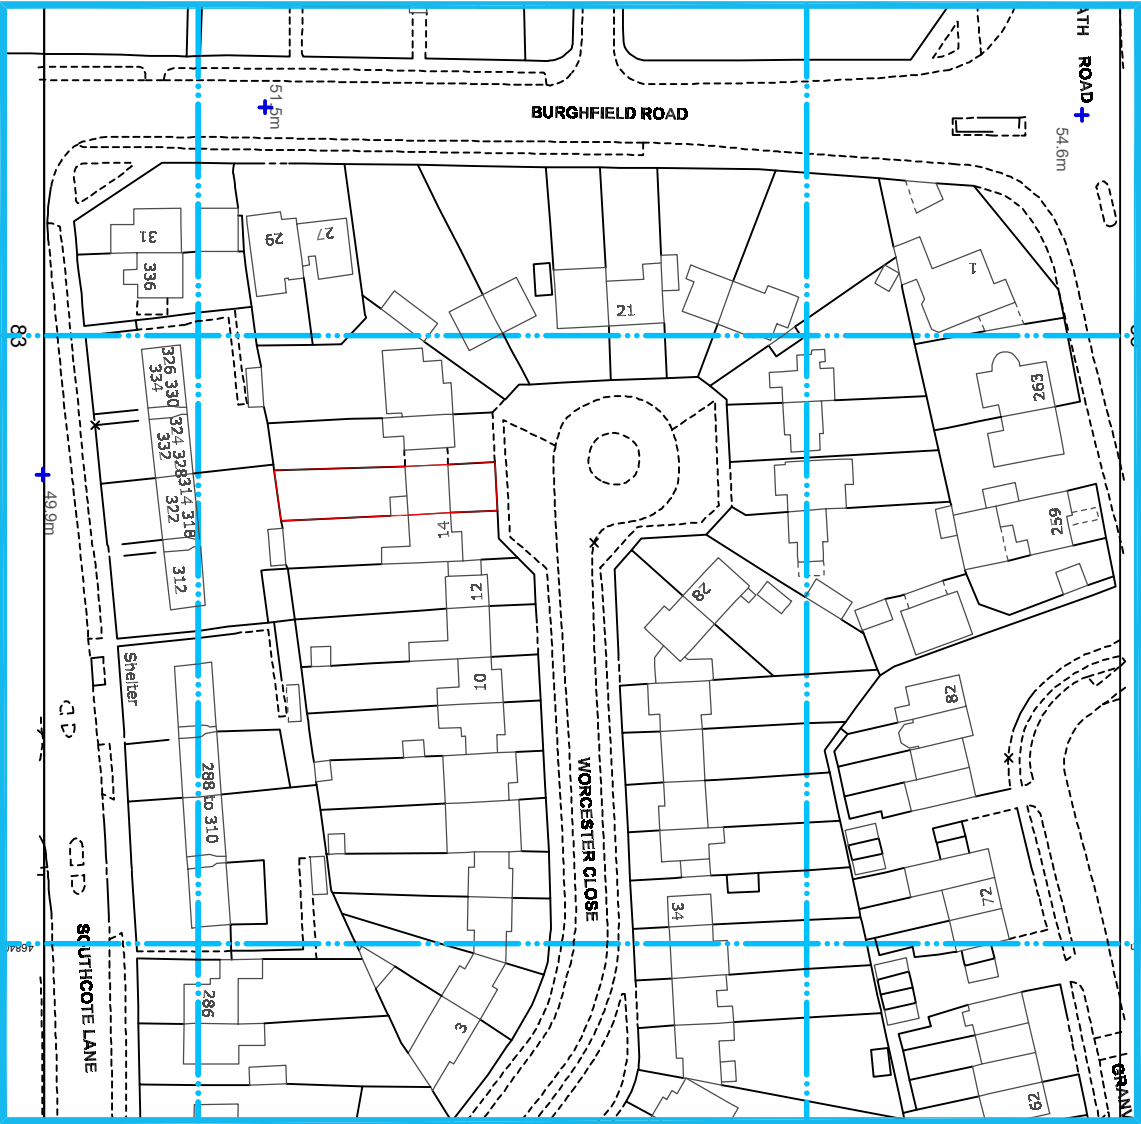

LOCATION PLAN
SCALE 1:1250

North

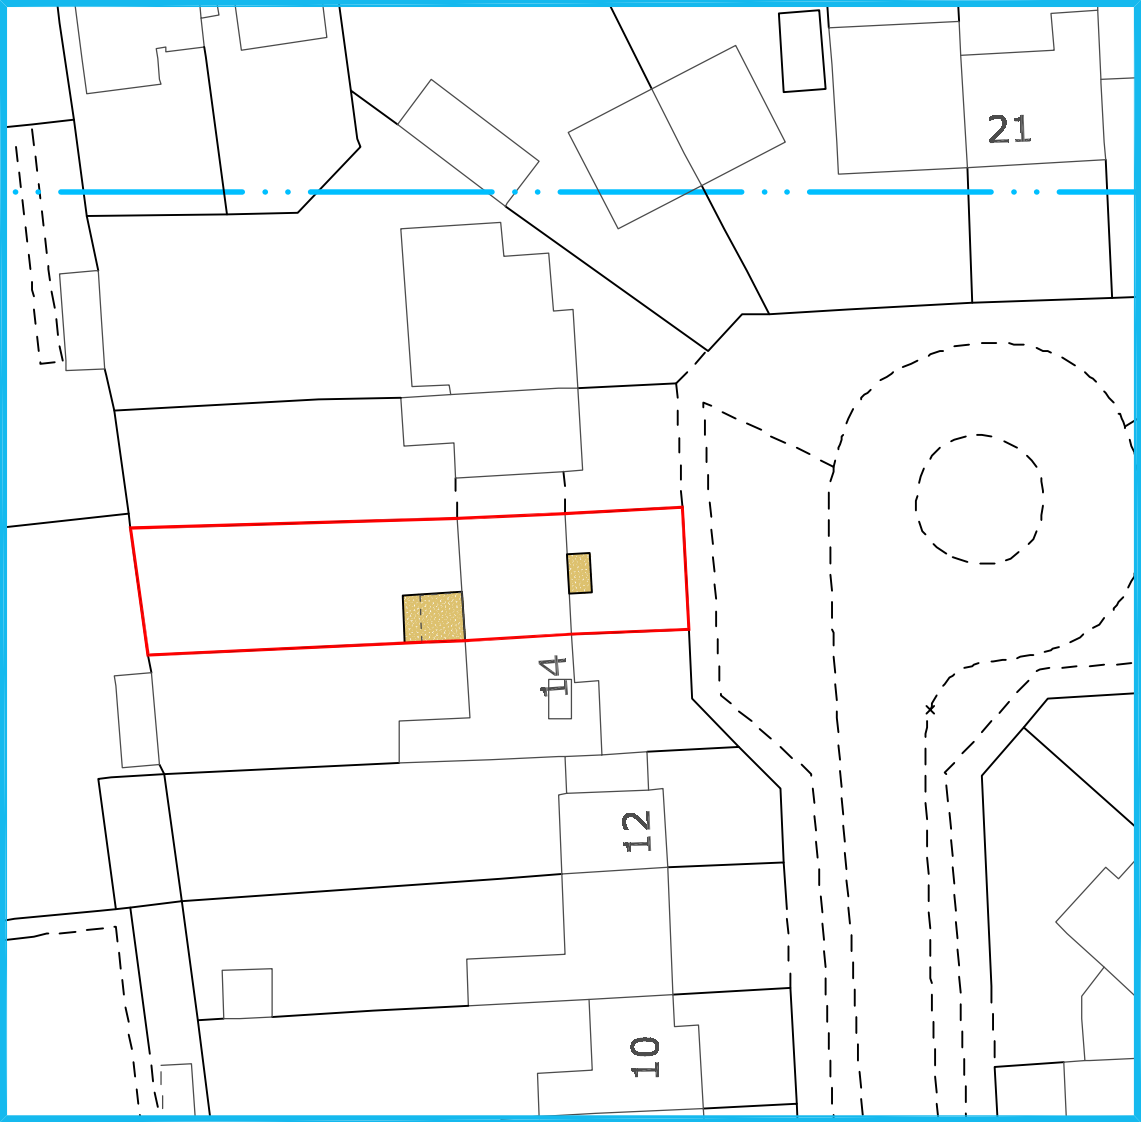


SITE PLAN
SCALE 1:500

North

ARCADIA
DESIGN CONSULTANTS

12 Stanton Close, Earley, Berkshire, RG6 7DX
Contact : 0118 327 9645
www.arcadia-design.co.uk

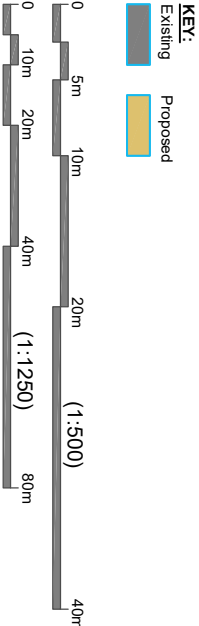

- NOTES:
- THIS DRAWING IS COPYRIGHT AND SHOULD NOT BE REPRODUCED WITHOUT THE WRITTEN APPROVAL OF ARCADIA DESIGN CONSULTANTS
 - ALL DIMENSIONS TO BE CHECKED ON SITE AND ANY DISCREPANCIES BROUGHT TO THE ATTENTION OF THE ARCADIA DESIGN CONSULTANTS
 - NO DIMENSIONS TO BE SCALED
 - THIS DRAWING IS TO BE READ IN CONJUNCTION WITH ALL OTHER RELEVANT ARCHITECTS, SERVICE ENGINEERS AND STRUCTURAL / CIVIL ENGINEERS DRAWINGS AND SPECIFICATIONS
 - ALL RIGHTS RESERVED

P L A N N I N G I S S U E				PROJECT
REV	DATE	DESCRIPTION	SCALE	PART SINGLE STOREY REAR EXTENSION AT 15 WORCESTER CLOSE, READING - RG30 3BN
DWG NO:	PL/A471/04	SCALE		DRAWING TITLE
DATE	SEP. 2019	DRAWN BY	MQ	LOCATION MAP & SITE PLAN