

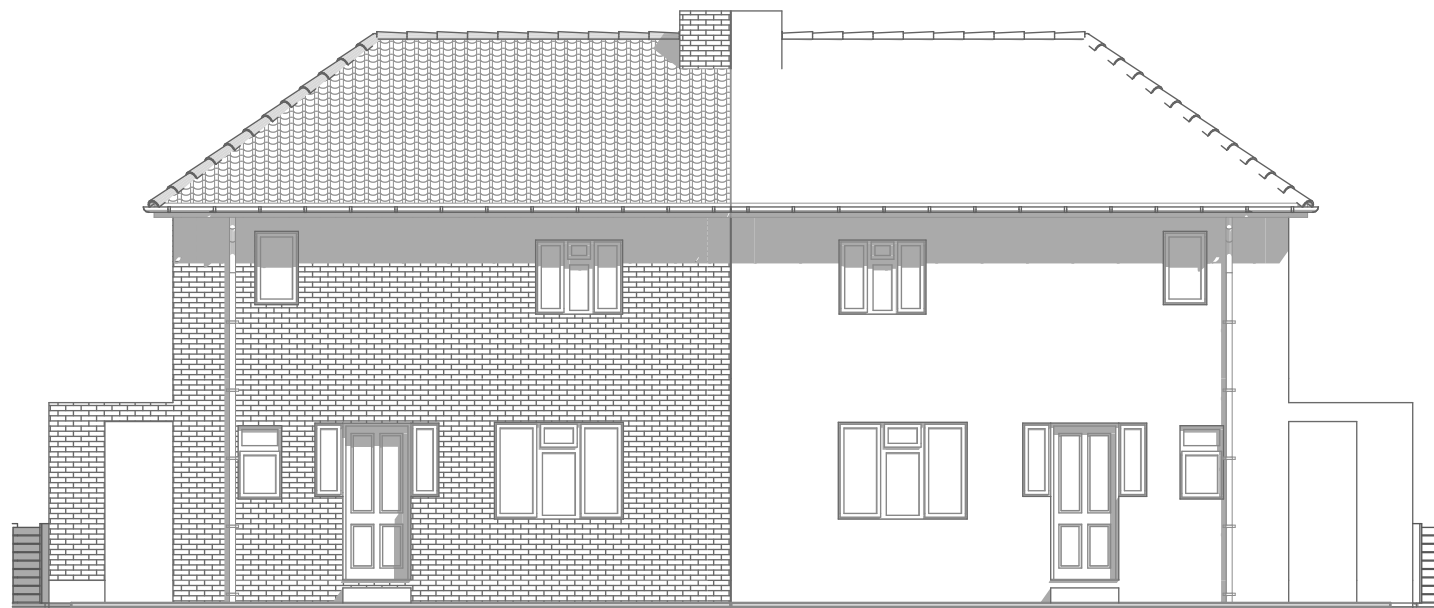


 

2
-

North East Elevation - Existing

1:100

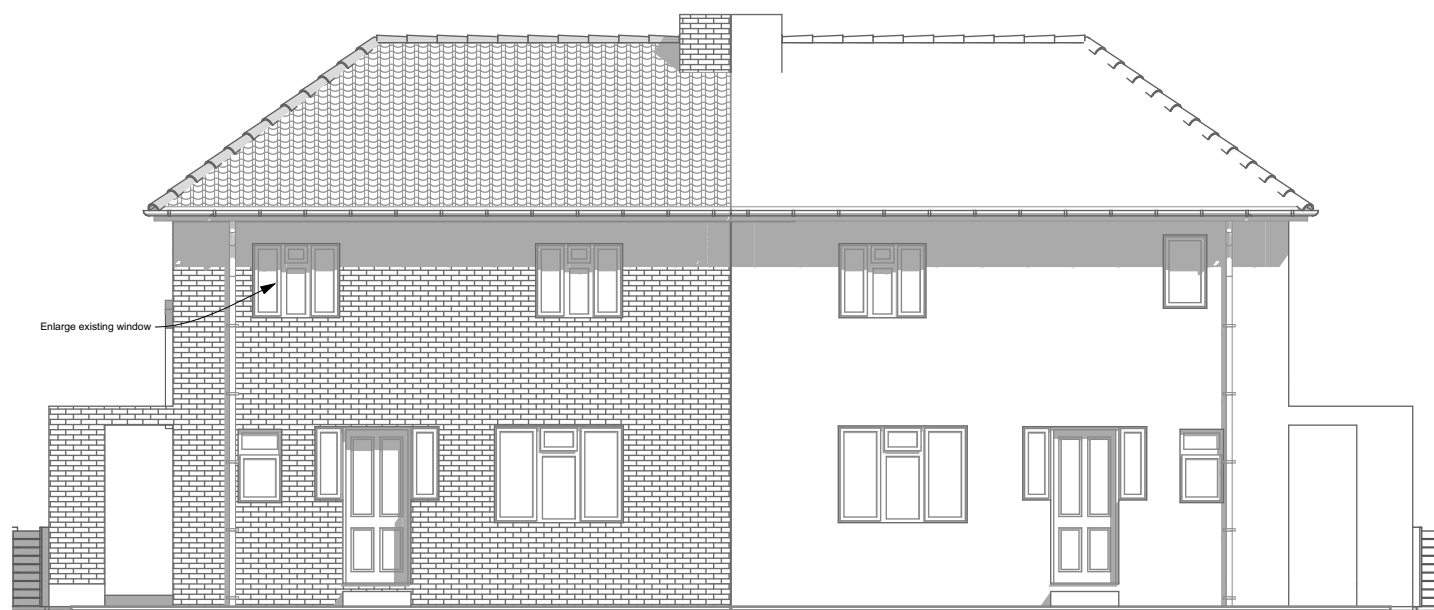

1
-

North East Elevation Proposed

1:100

Revisions	Date
-----------	------

All dimensions to be checked on site prior to the commencement of any construction.
This drawing may not be reproduced in any part or form without the written consent of I.M. Top Construction Ltd

ALL COPYRIGHTS RESERVED

I.M.Top Construction Ltd.

**14 Tyberton Place
Reading
Rg1 6ES**

**office@top-construction.co.uk
www.top-construction.co.uk**

Project

Back extension and internal alterations at: 16
Brent Garden, Reading, Rg2 7SS

Client

Terry Benham

Title

North East Elevation

Drawn	Scale	Date
Irek	As shown	2017-02-01

Drawing No	Rev
Rev1.BR.2017.01.05.10@A4	3

16 Brent Garden - Study Planning Plan 1A, B, C, D, UY, UV, UW, UX, ZZ