




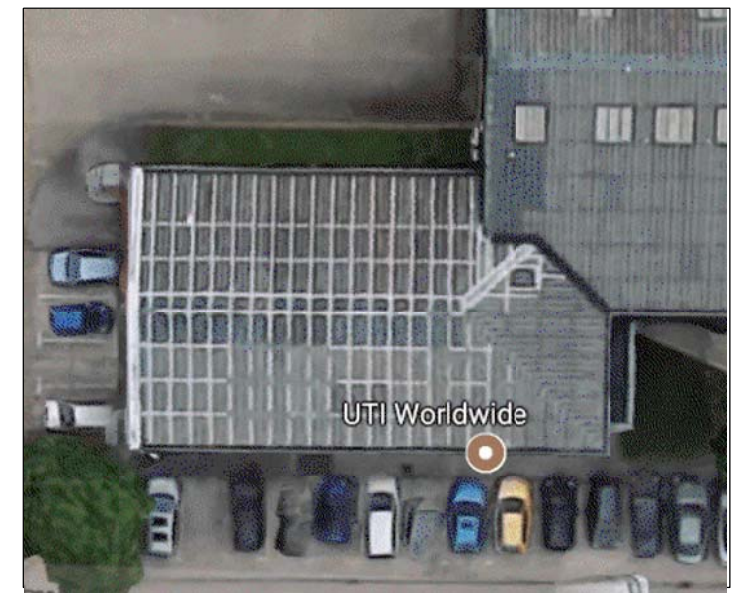

Existing roof image

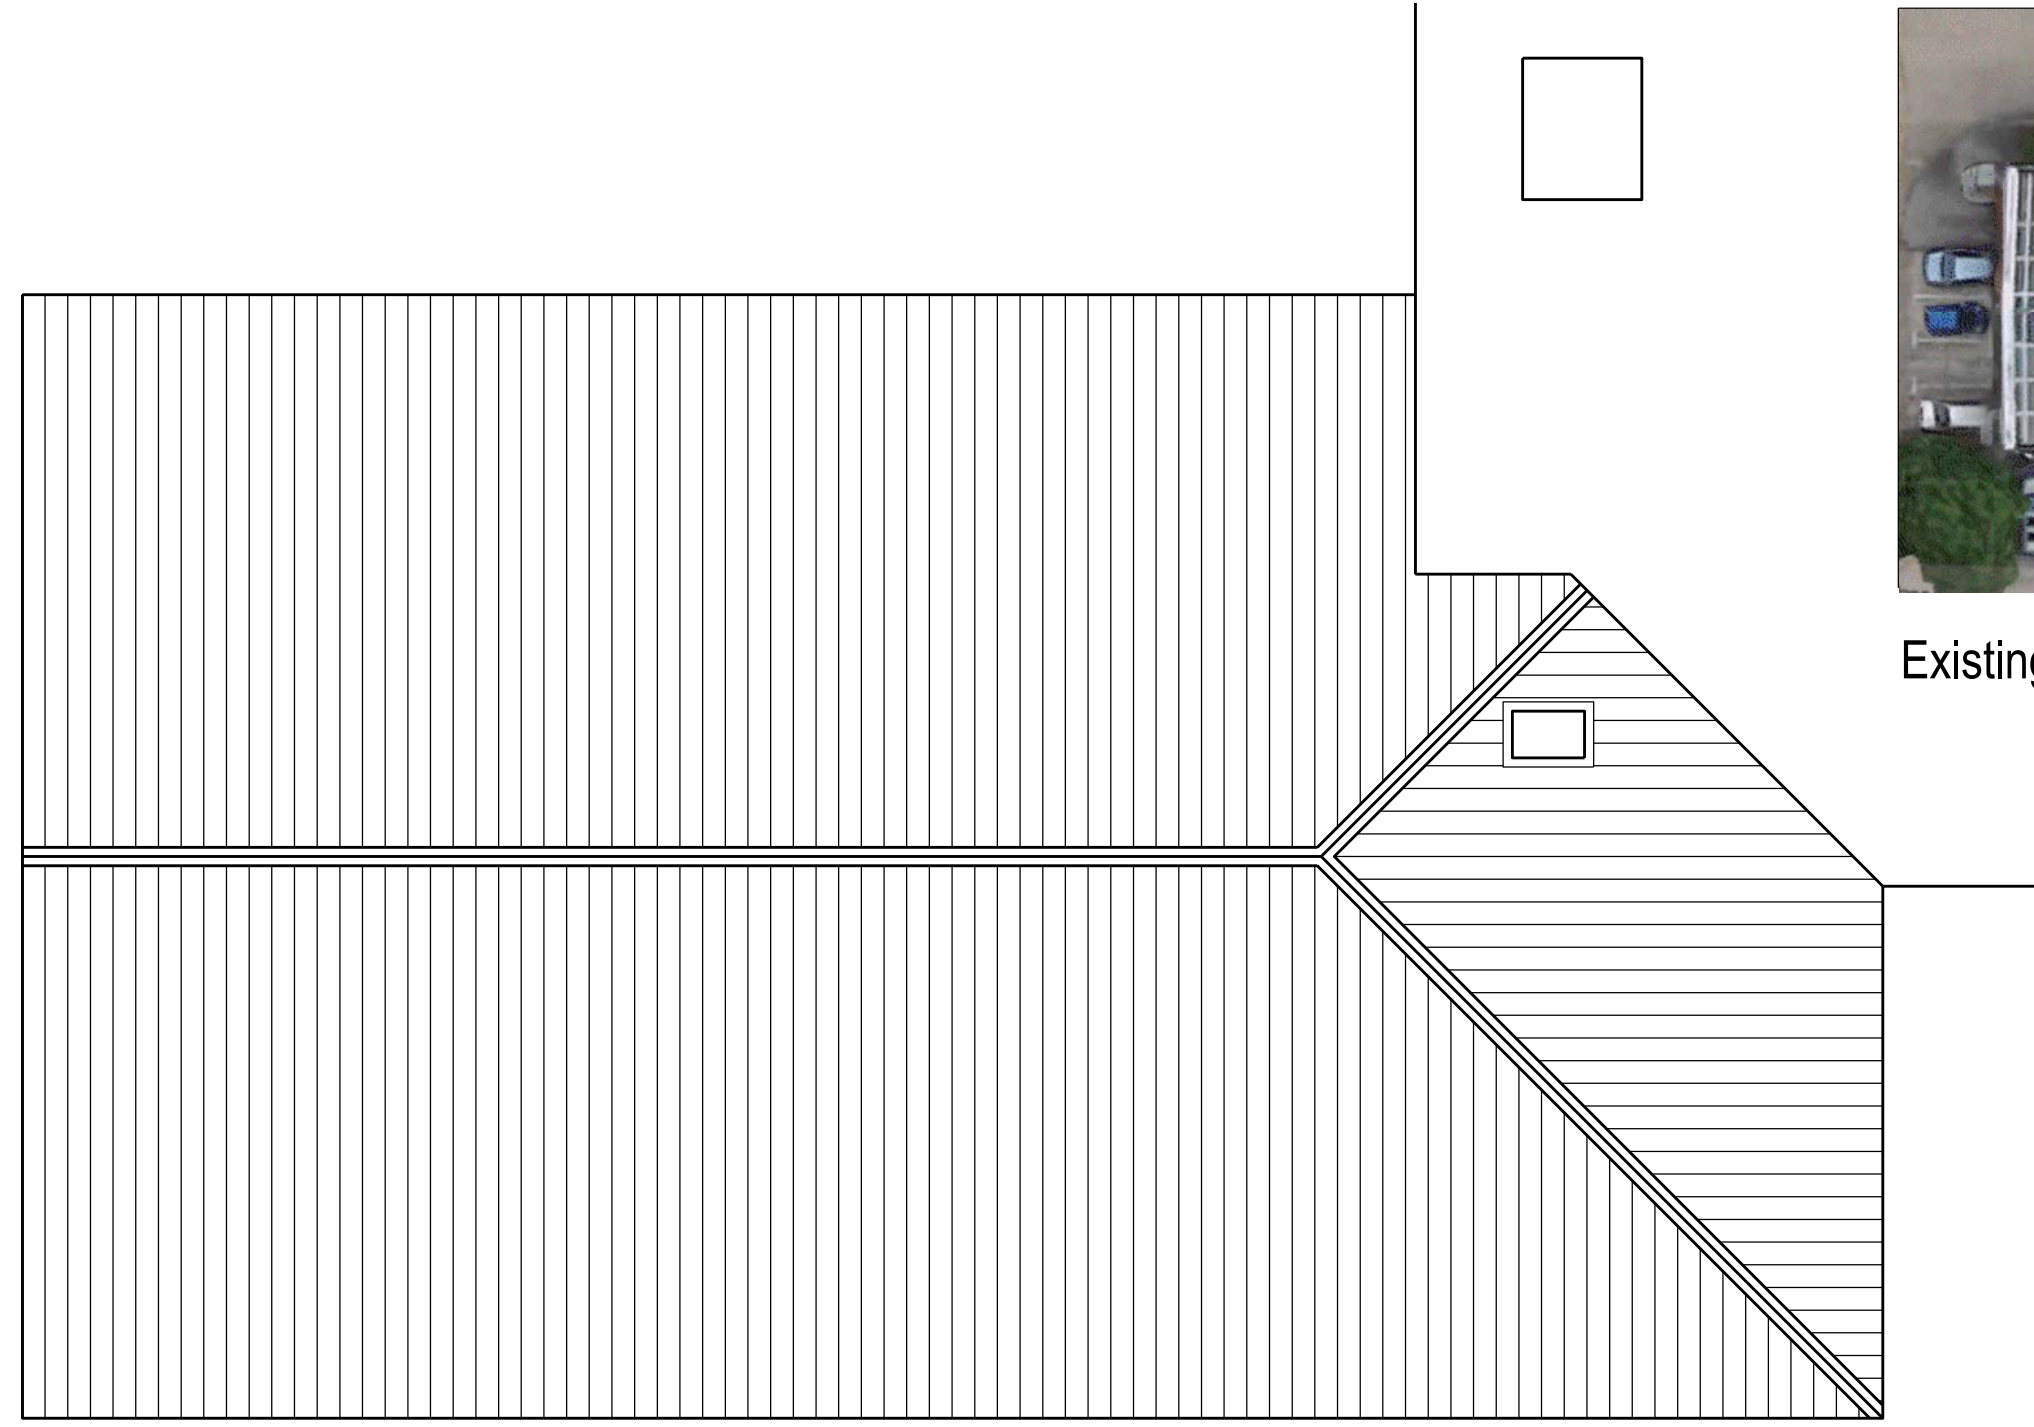

Existing roof plan

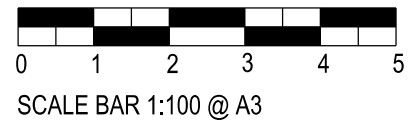

40 Bank Street
Canary Wharf
London E14 5EG

T +44 (0)20 7493 4933

www.joneslanglasalle.com

Client		Scale 1:100 @ A3	Rev Description		Date By Chck'd
Project Unit 6 Hyperion Way Reading RG2 0JS		Date Sept 2017	Description Existing roof plan		Job
By IS		Checked RGJ			Drg EX - 02
					rev

THIS DRAWING IS PROTECTED BY COPYRIGHT. IT MAY NOT BE REPRODUCED IN ANY FORM OR BY ANY MEANS FOR ANY PURPOSE, WITHOUT GAINING PRIOR WRITTEN PERMISSION FROM JONES LANG LASALLE
DO NOT SCALE THIS DRAWING, EXCEPT FOR PLANNING PURPOSES. CHECK ALL DIMENSIONS ON SITE