



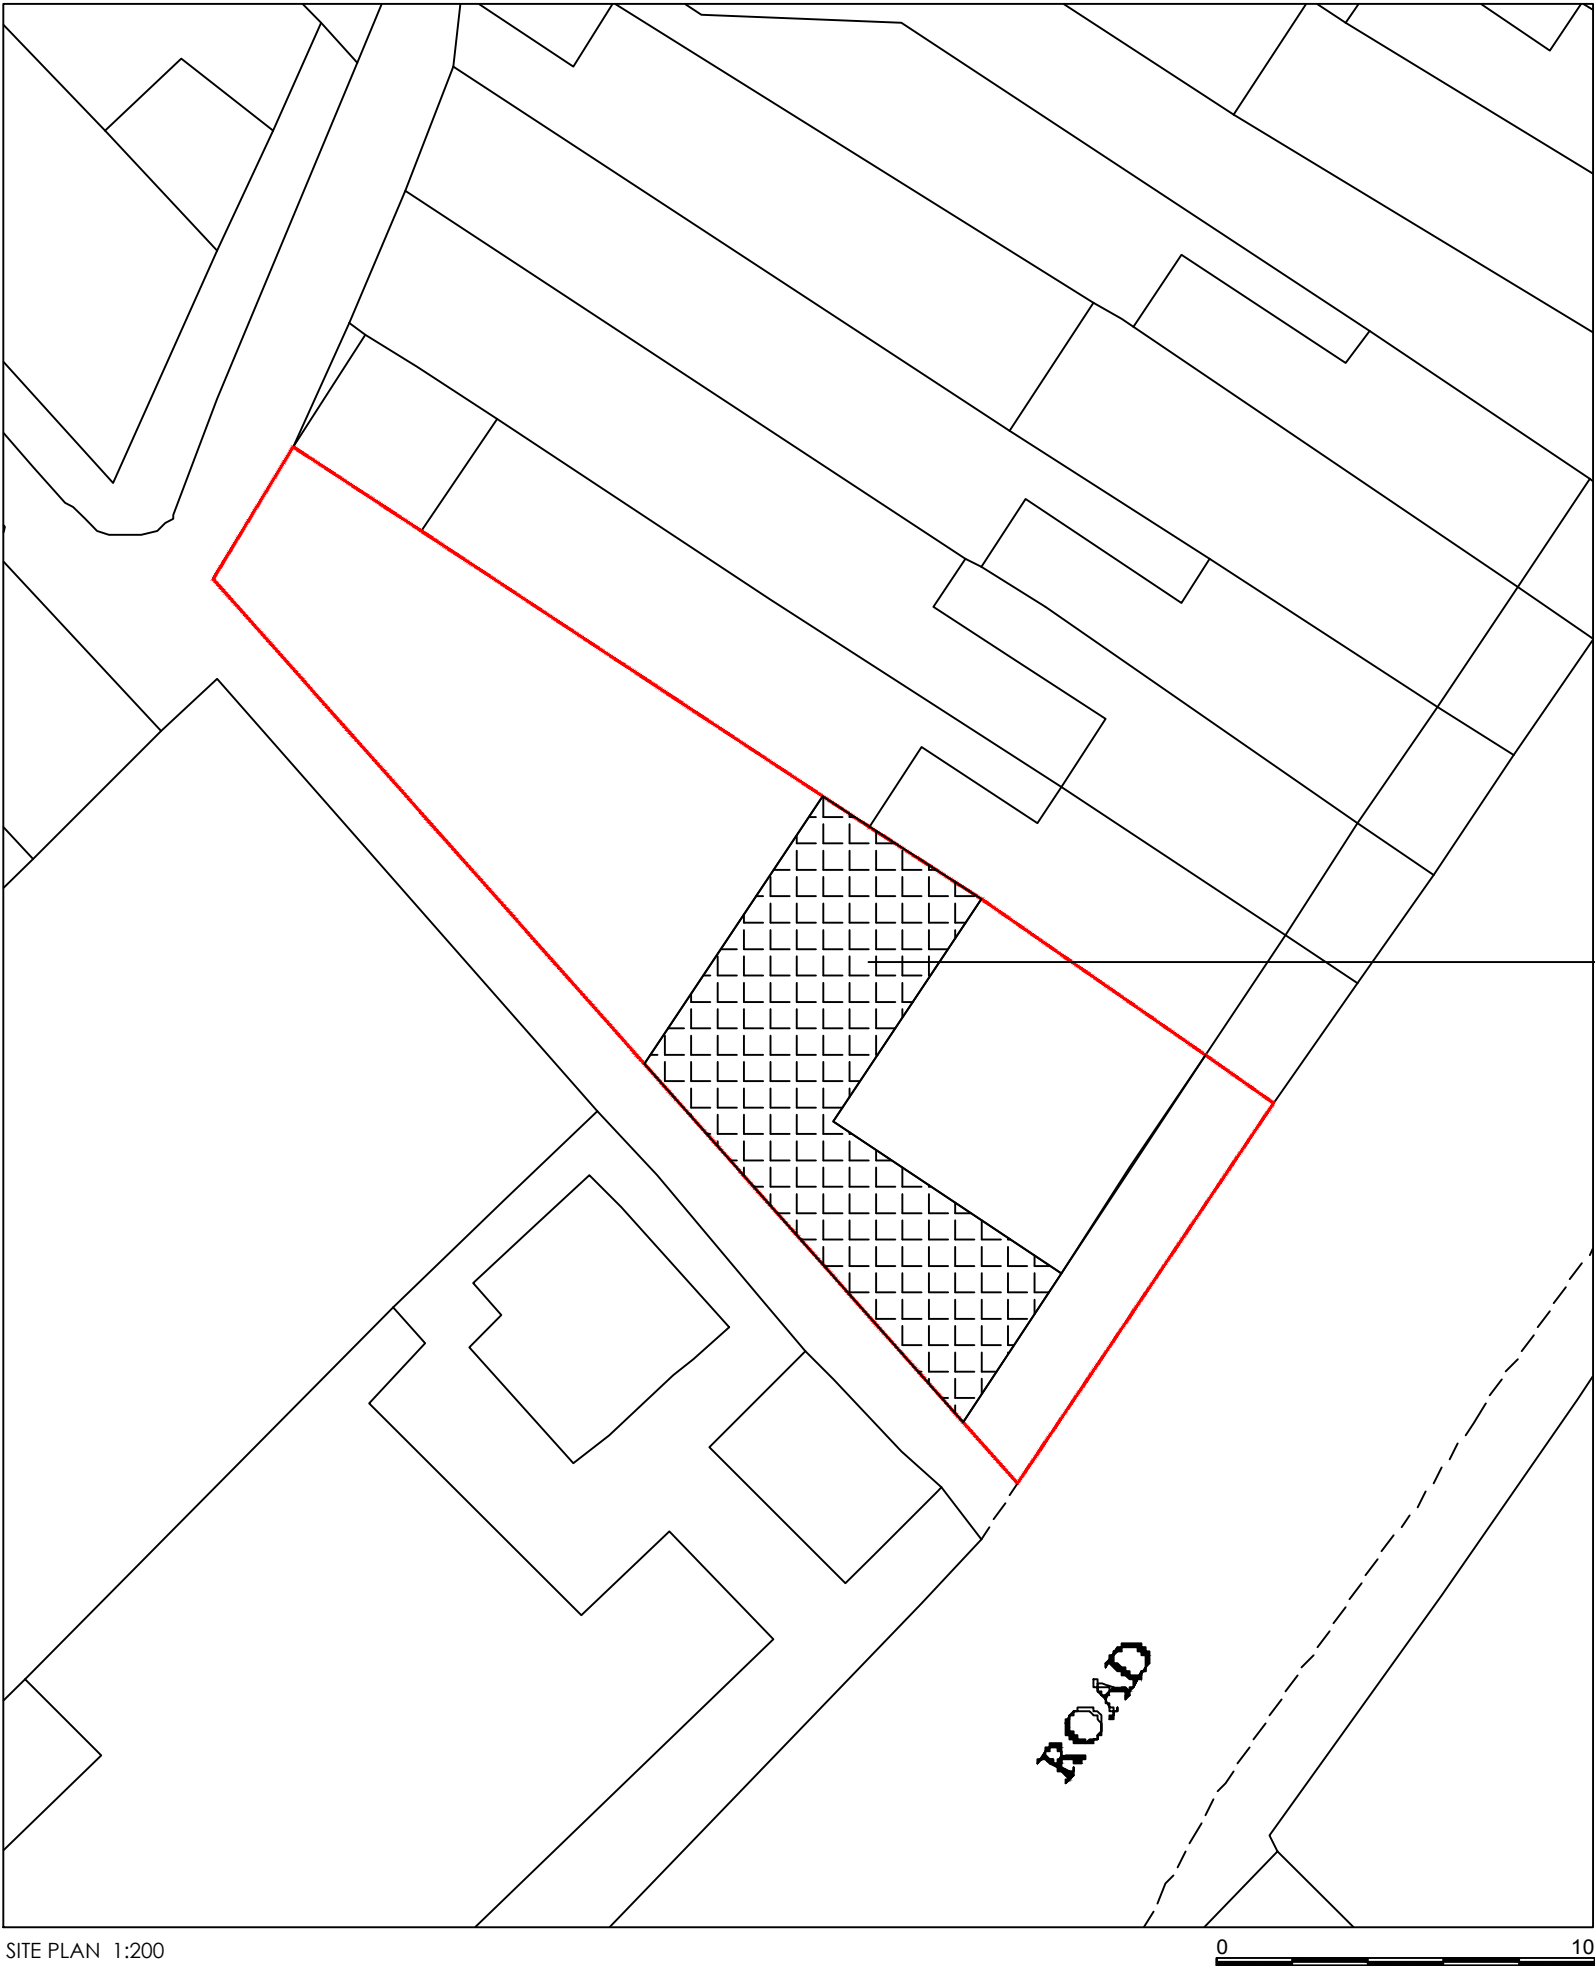

SITE PLAN 1:200

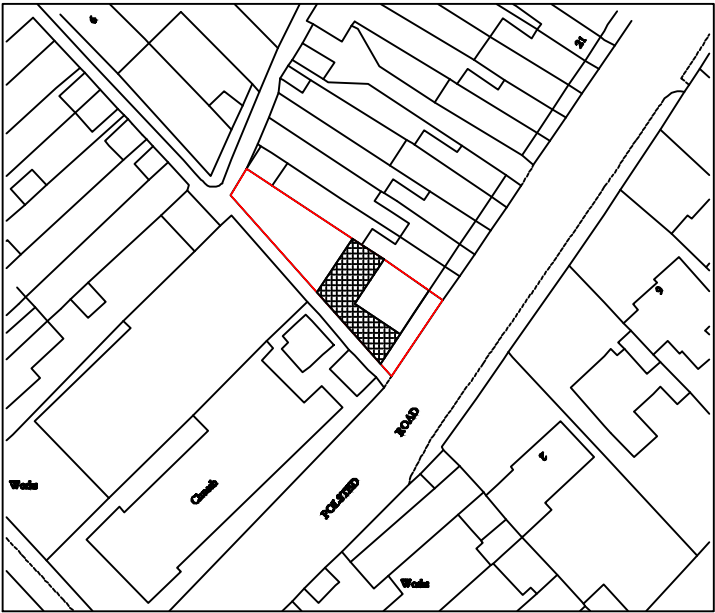

LOCATION PLAN 1:1000

PROPOSED EXTENSION



© Copyright Coupdeville Architects Ltd 2011

COUPDEVILLE
ARCHITECTS

1A Woodstock Studios
36 Woodstock Grove
London
W12 8LE
TEL 0208 811 2660

12A Hart Street
Henley-on-Thames
Oxfordshire
RG9 2AU
TEL 01491 579 544
E-MAIL info@coupdeville.net
www.coupdeville.net

DATE	dec 2018	CLIENT:
DRAWN	RQ	JED
CHECKED	-	KHAN
SCALE@A3	As Noted	

REAR AND SIDE EXTENSION OF AN EXISTING DWELLING

EXISTING BUILDING
SITE AND LOCATION PLAN

ADDRESS:

1 POLSTEAD ROAD
READING RG31 6HP

JOB No	DRAWING NUMBER
1048	P01 Rev A

A3 Sheet

NOTES

THIS DRAWING IS THE COPYRIGHT OF THE ARCHITECTS AND MAY NOT BE REPRODUCED WITHOUT PERMISSION

THE CONTRACTOR IS RESPONSIBLE FOR CHECKING DIMENSIONS, TOLERANCES AND REFERENCE. ANY DISCREPANCIES TO BE CHECKED BEFORE PROCEEDING WITH THE WORKS

WHERE AN ITEM IS COVERED BY DRAWINGS TO DIFFERENT SCALES, THE LARGER SCALE DRAWING IS TO BE WORKED TO

DO NOT SCALE FROM DRAWING, FIGURED DIMENSIONS TO BE WORKED TO AT ALL TIMES

ALL WORK AND MATERIALS TO BE IN ACCORDANCE WITH THE BUILDING REGULATIONS AND TO COMPLY WITH THE RELEVANT CODES OF PRACTICE AND BRITISH STANDARDS