




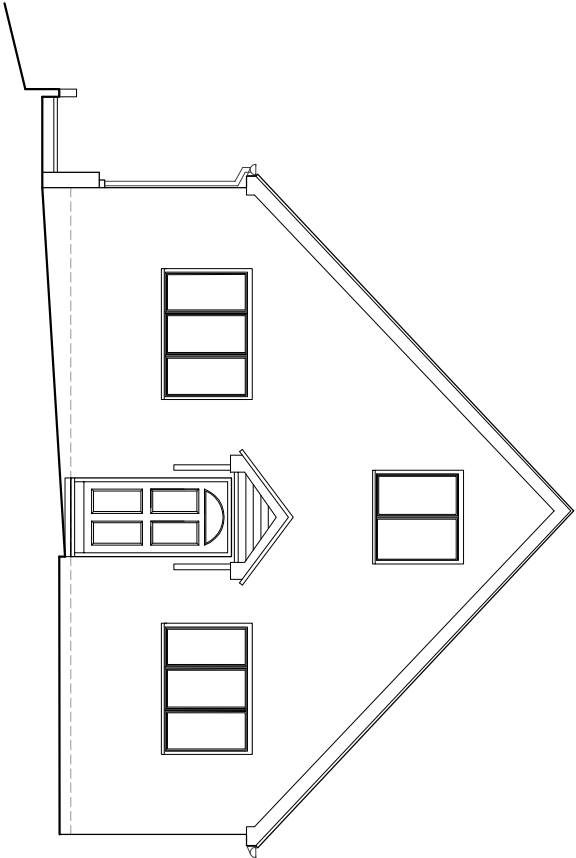


Proposed North East Elevation
Scale 1:100

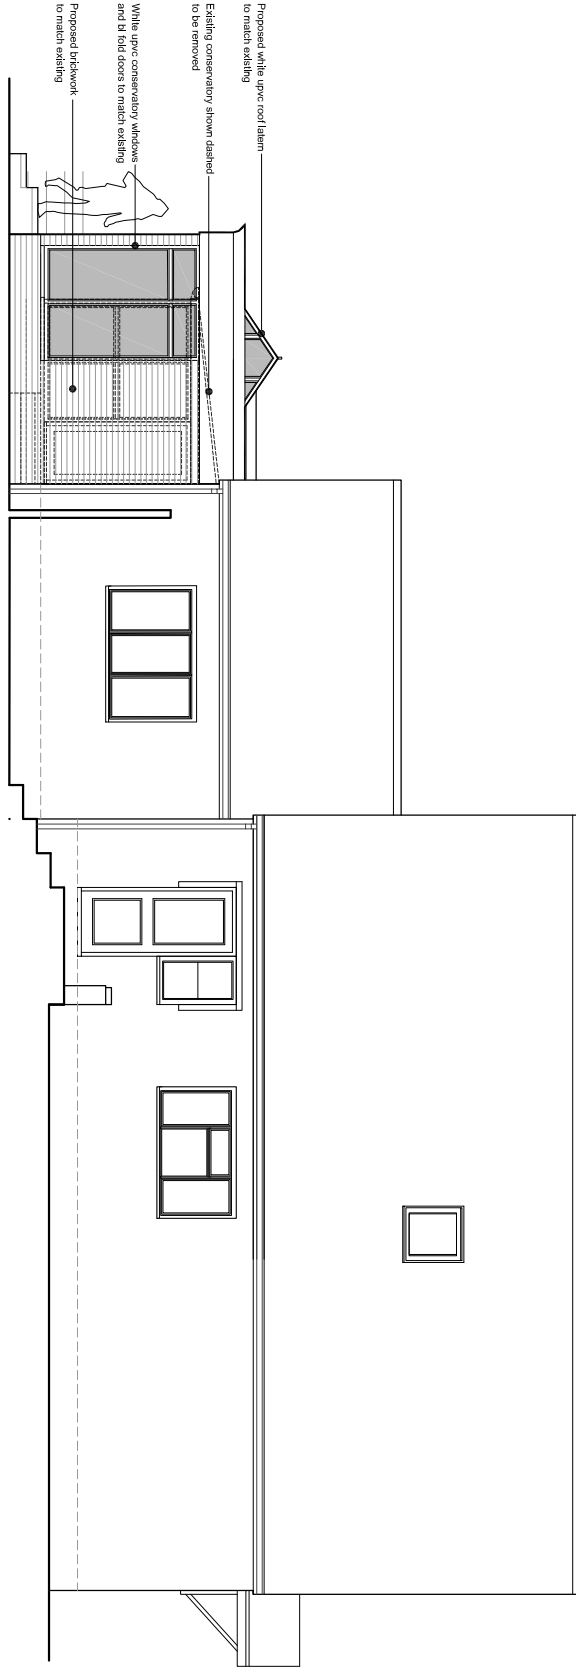

Proposed South East Elevation
Scale 1:100

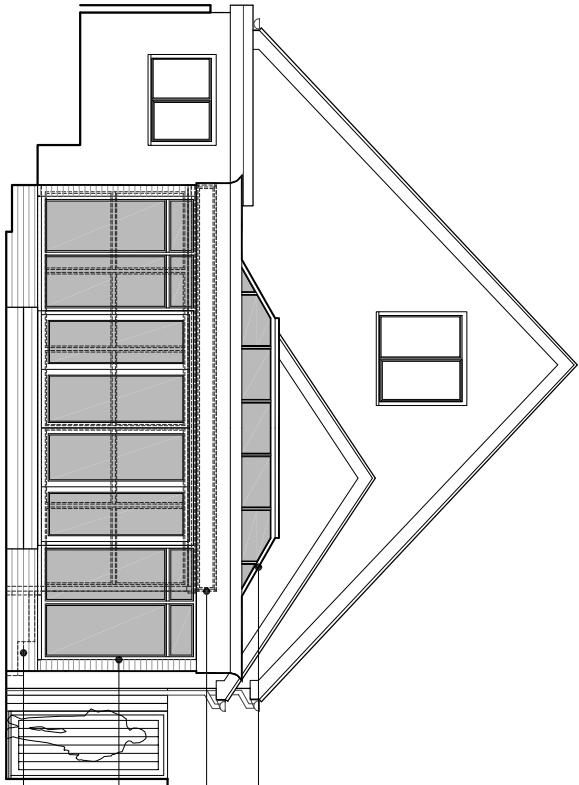

Proposed South West Elevation
Scale 1:100

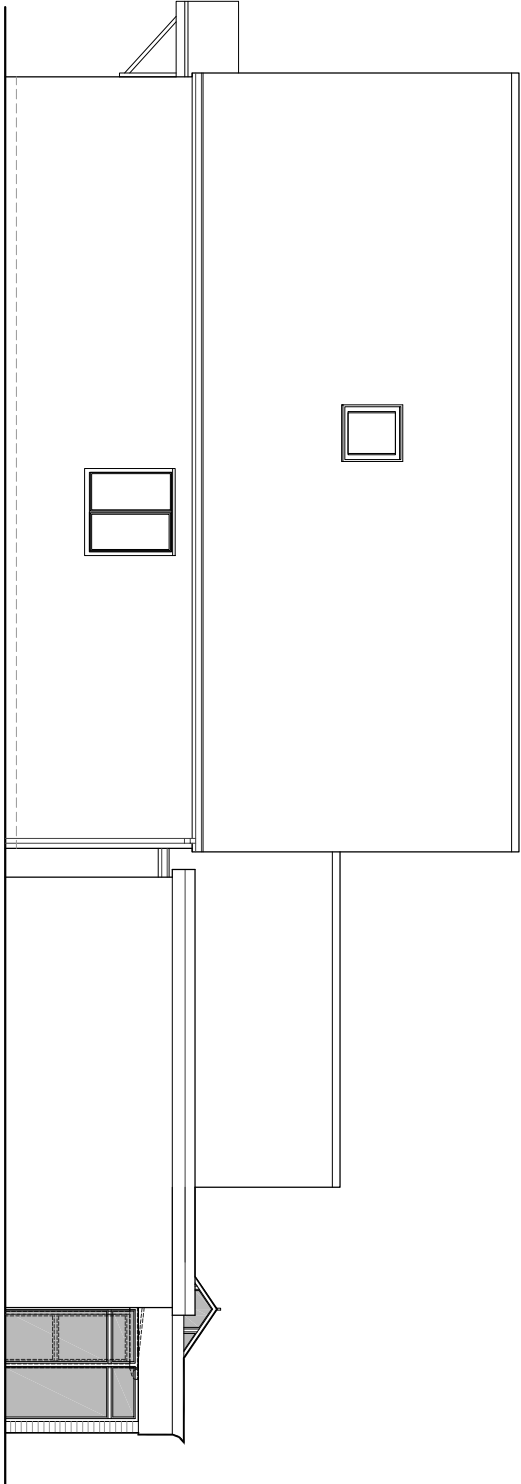

Proposed North West Elevation
Scale 1:100



		NOTES	
		This drawing is to be scaled for planning purposes only.	
		All dimensions are in millimeters unless noted otherwise.	
		This drawing to be read in conjunction with drawings 001 to 005	
Revisions		Date	
Client		Mr. & Mrs. Barry	
Project Name and Address		110 Norcot Road, Tilhurst, RG30 6BT Proposed Elevations	
4 Vale Way, Barnack, RUGBY RG3 0 5SU Tel: 0118872468 Email: info@kdcad.co.uk		KDC CAD and Drafting Services Ltd	
Status		For Approval	Dwg No.
Date		May 2018	005
Scale		As shown @ A3	Rev
			/