


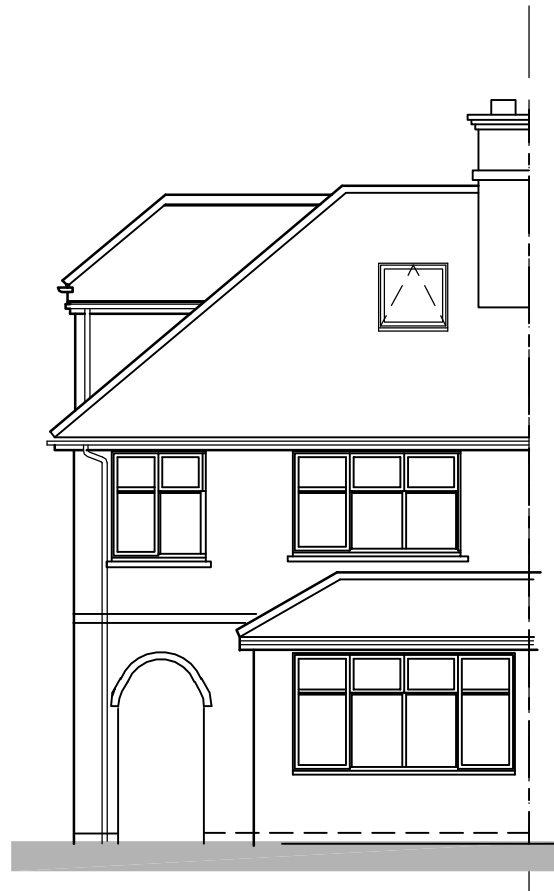


Existing Front Elevation
Scale 1-100
0 1 2 3 Metres




Existing Side Elevation
Scale 1-100
0 1 2 3 Metres





Existing Rear Elevation
Scale 1-100
0 1 2 3 Metres

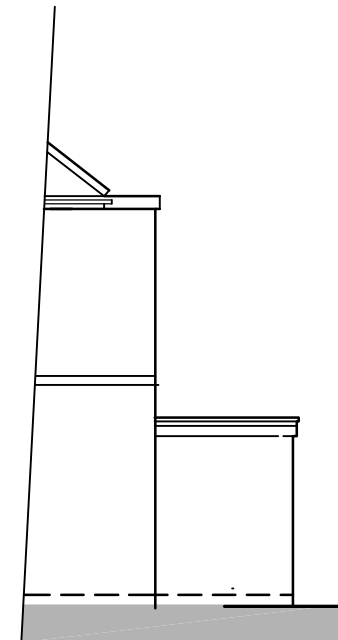

Existing Side Elevation
Scale 1-100
0 1 2 3 Metres

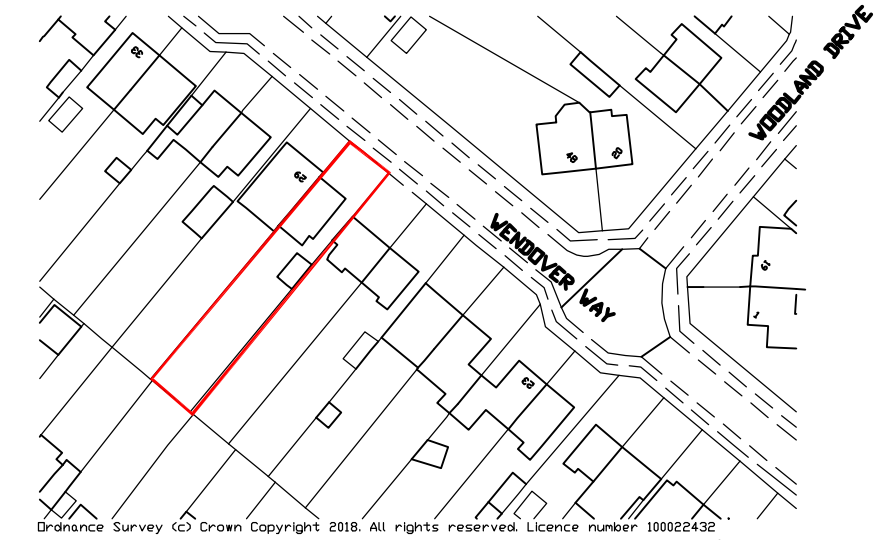


0 10 20 30 Metres
SCALE BAR @ 1:1250
Location Plan
1:1250

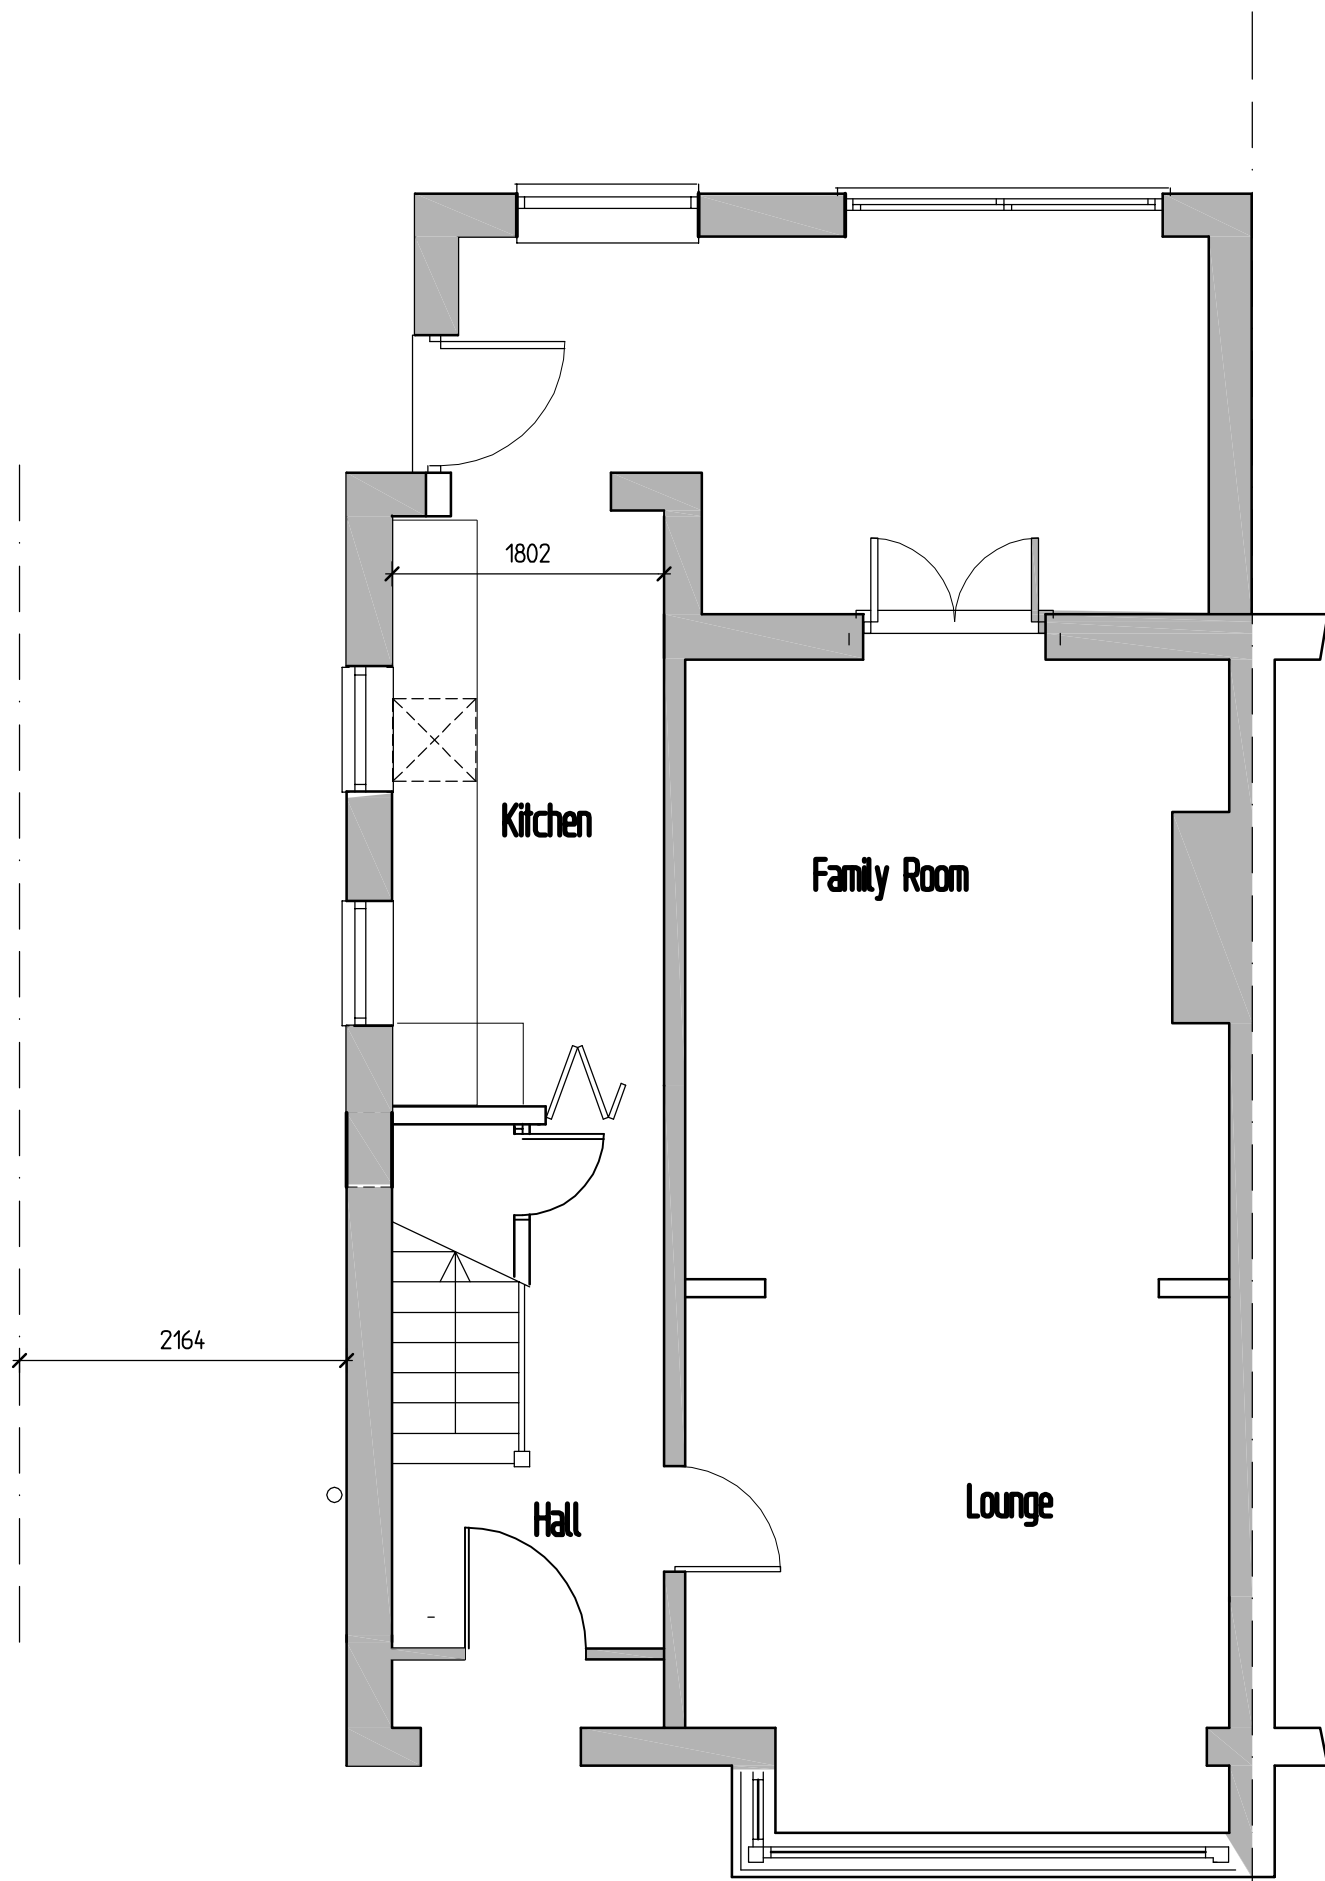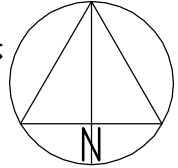

Existing Ground Floor Plan 150

0 1 2 3 Metres
SCALE BAR @ 1-50

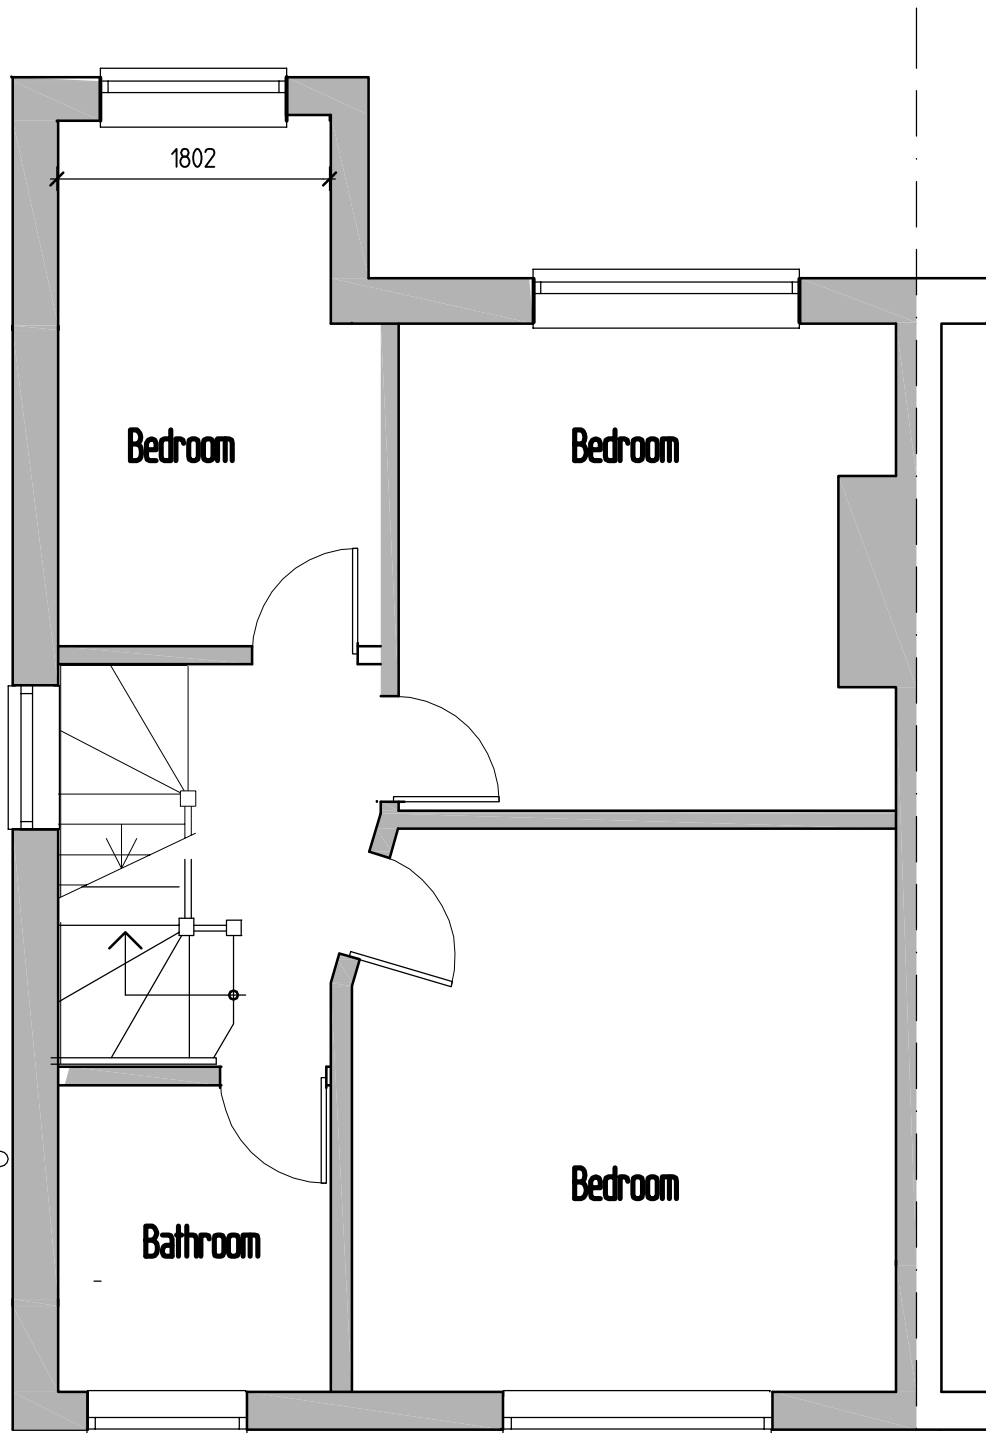

Existing First Floor Plan

0 1 2 3 Metres
SCALE BAR @ 1-50



GREG

Farrell

Building & Design Consultant

43 Wendover Way,
Tilehurst, Reading,
Berkshire RG30 4RU
Tel & Fax: 0118 941 6249
Mobile: 07967 00862
greg@gregfarrell.co.uk

REVISIONS

Rev.	Description	Date
A	Scale bars added	6-9-2018

JOB TITLE

Mr & Mrs Albanase
28 Wendover Way
Tilehurst

TITLE

Existing Plans & Elevations

SCALE

1:50 1:100

DATE

August 2018

DRAWING No.

01 A