



Rev	Date	By	Amendments


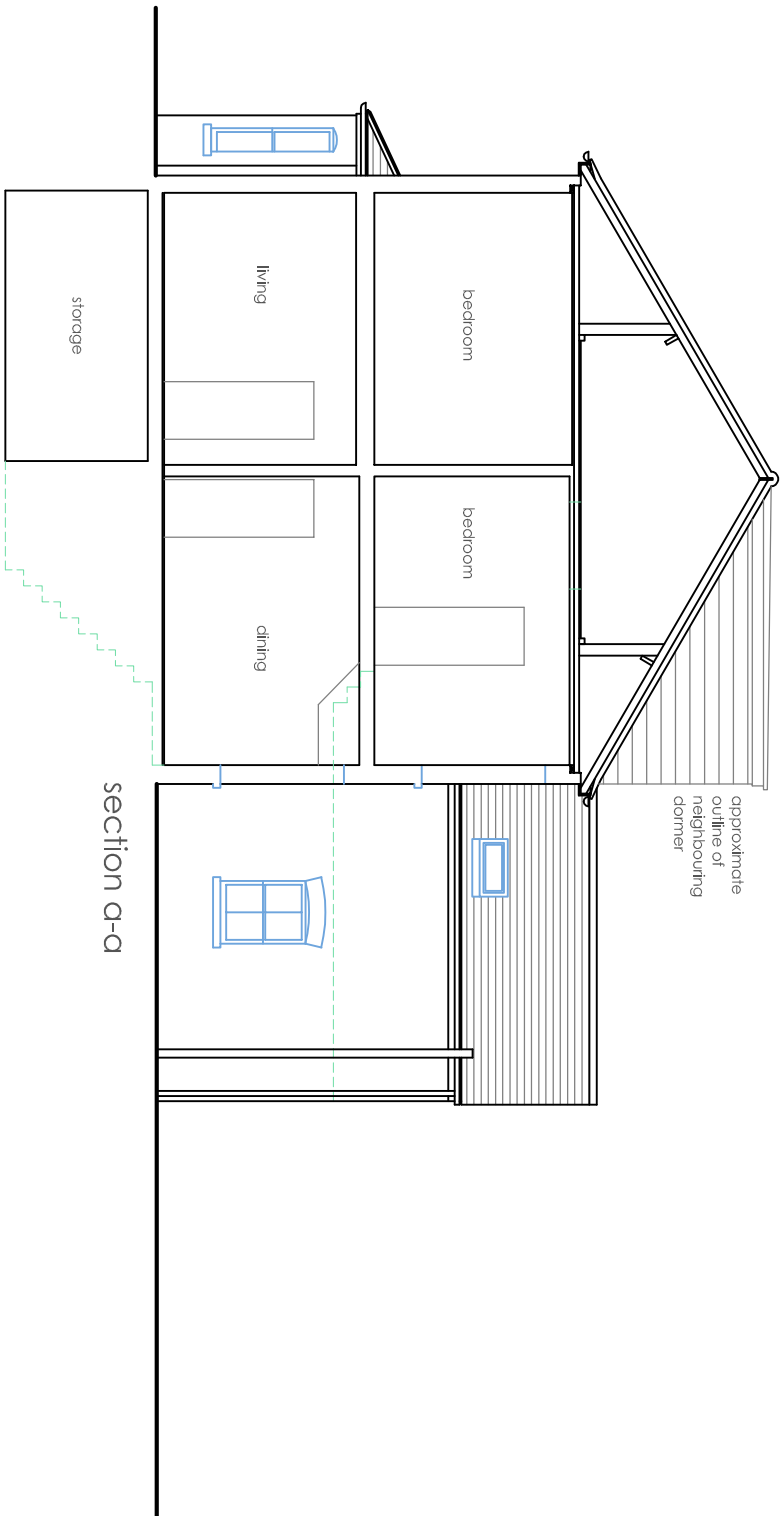


section a-a

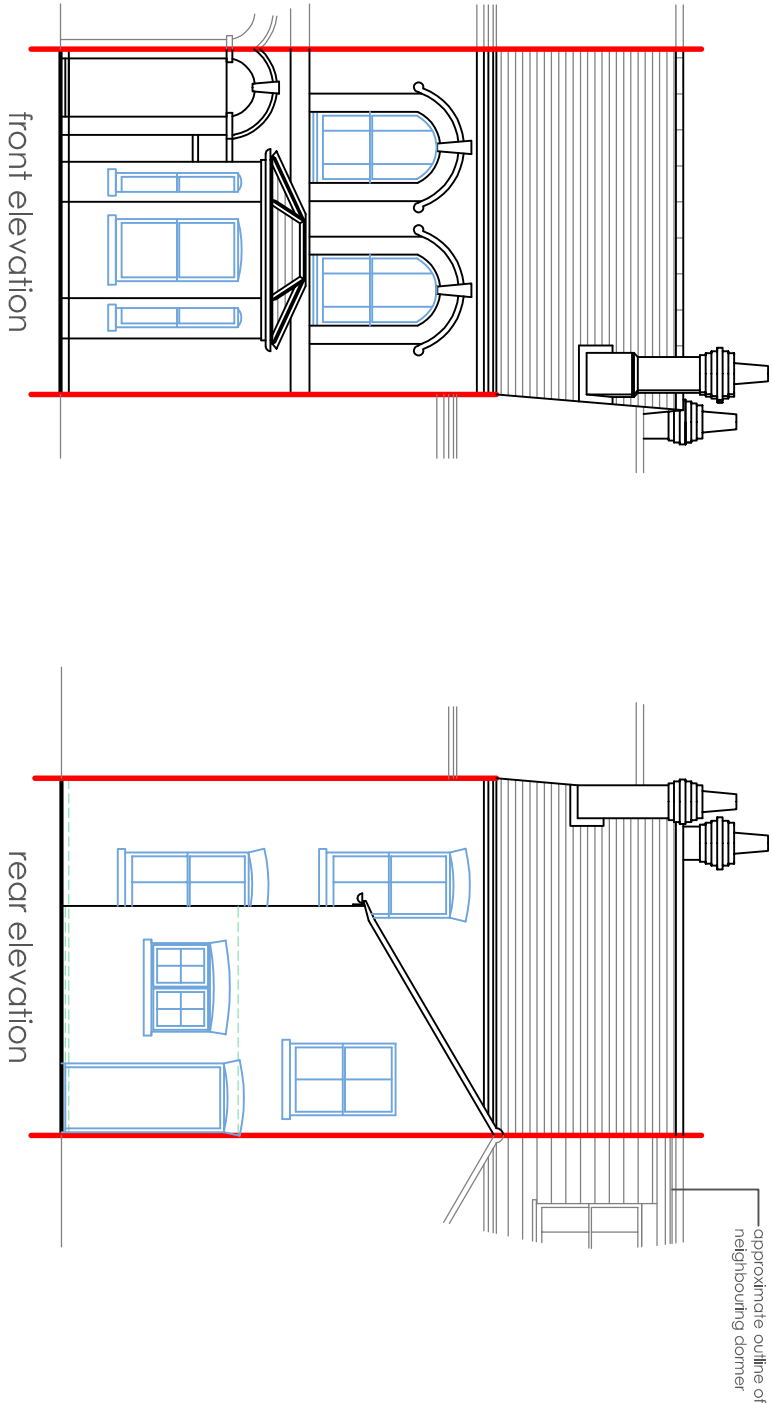


front elevation


rear elevation

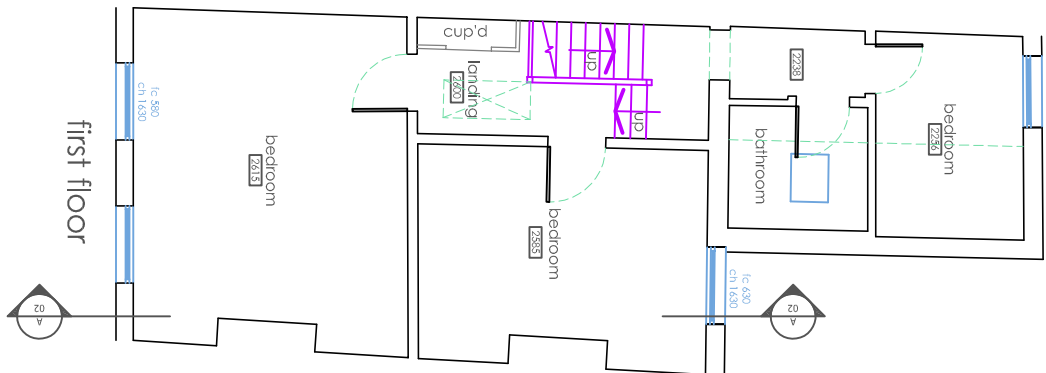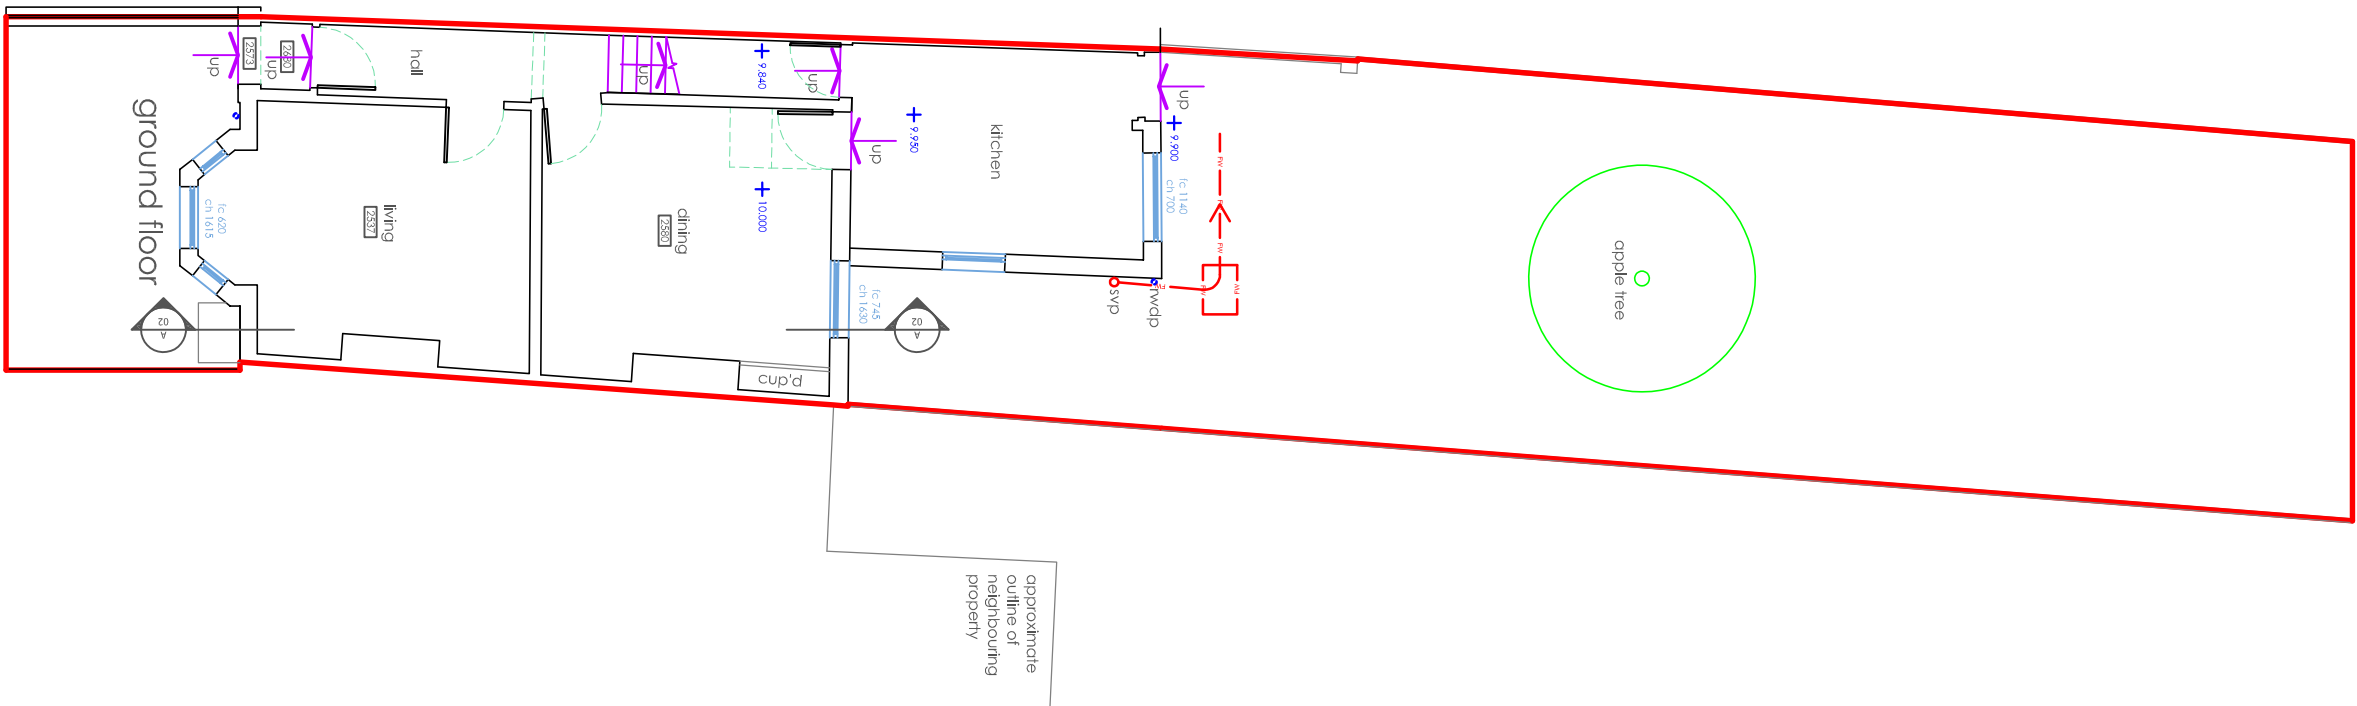


first floor

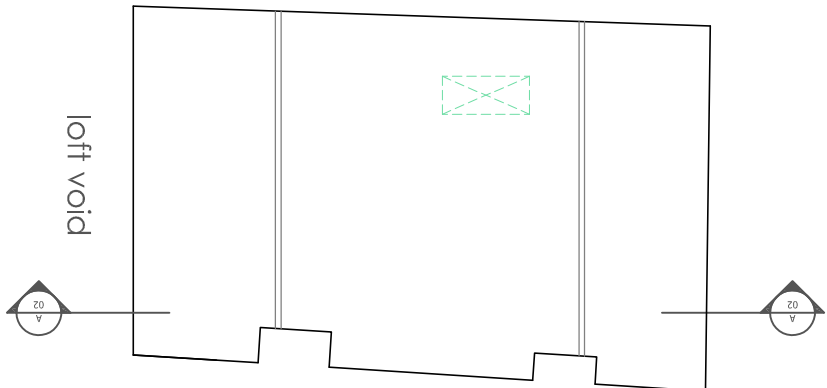

loft void

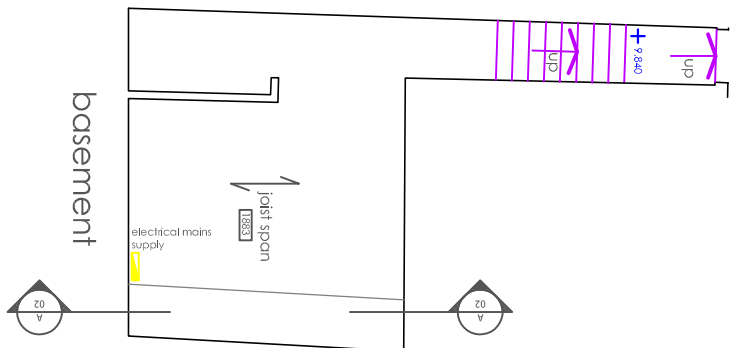

basement

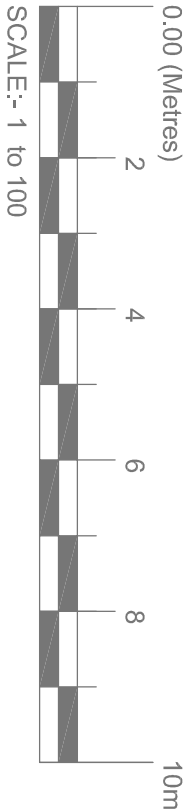

Andrews Eades

Chartered Surveyors

Building Surveying • Quantity Surveying • Architectural Design

20 Cornmarket, Thame, Oxon, OX9 2BL

Telephone: 01844 261222 Fax: 01844 261190

Web: www.andrews-eades.co.uk

Client

MR KIT BRASH

Job Title

10 DE BEAUVOIR ROAD
READING
RG1 5NS

Drawing Title

EXISTING SCHEME:
PLANS / ELEVATIONS / SECTION A-A

Scale

1:100

Date

13.11.17

Drawn By

ML

Dwg. No.

Job

17/981

Dwg.

02

Rev.

.

This drawing and the works depicted are the copyright of Andrews Eades Chartered Surveyors and may not be reproduced or amended in any form except by written permission. No liability will be accepted for amendments made by other persons. Any errors or discrepancies in dimensions or notes on drawings should be reported to the originator.

Original Page Size A2