



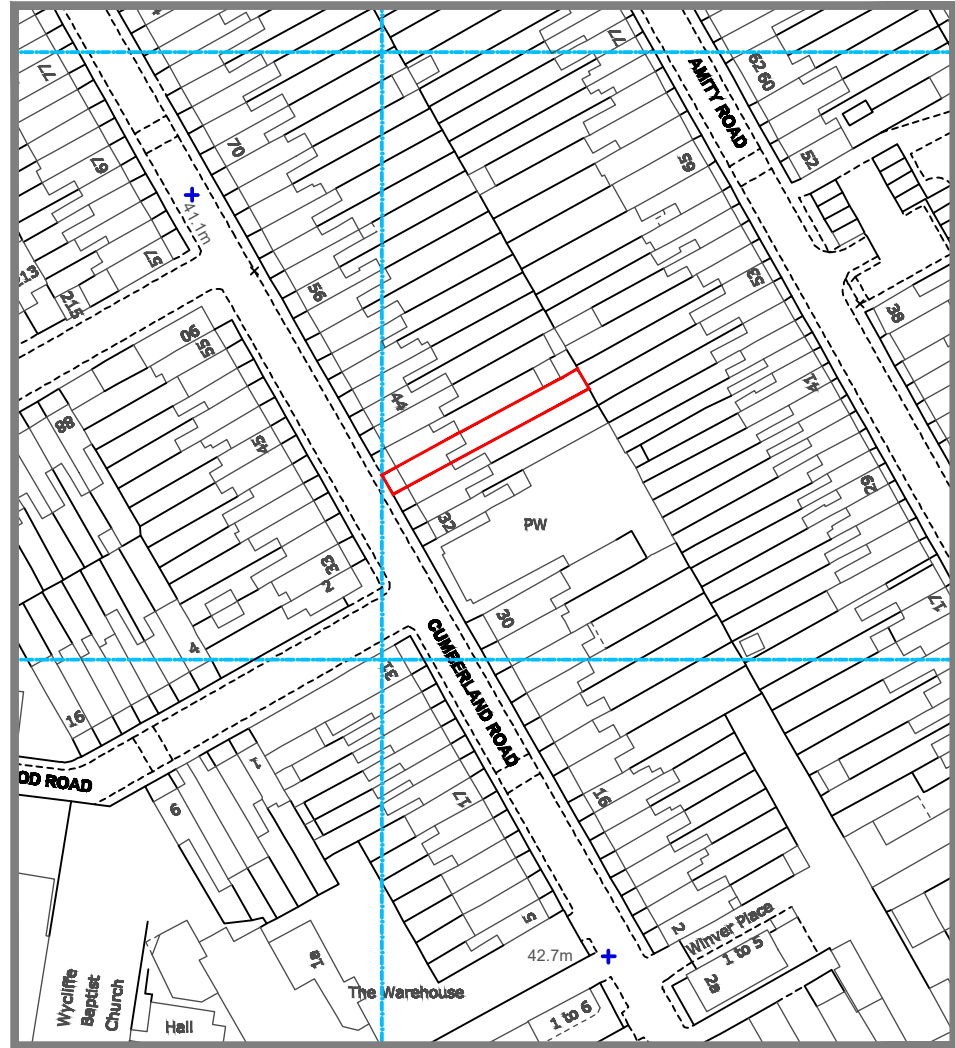

LOCATION MAP
Scale 1:1250

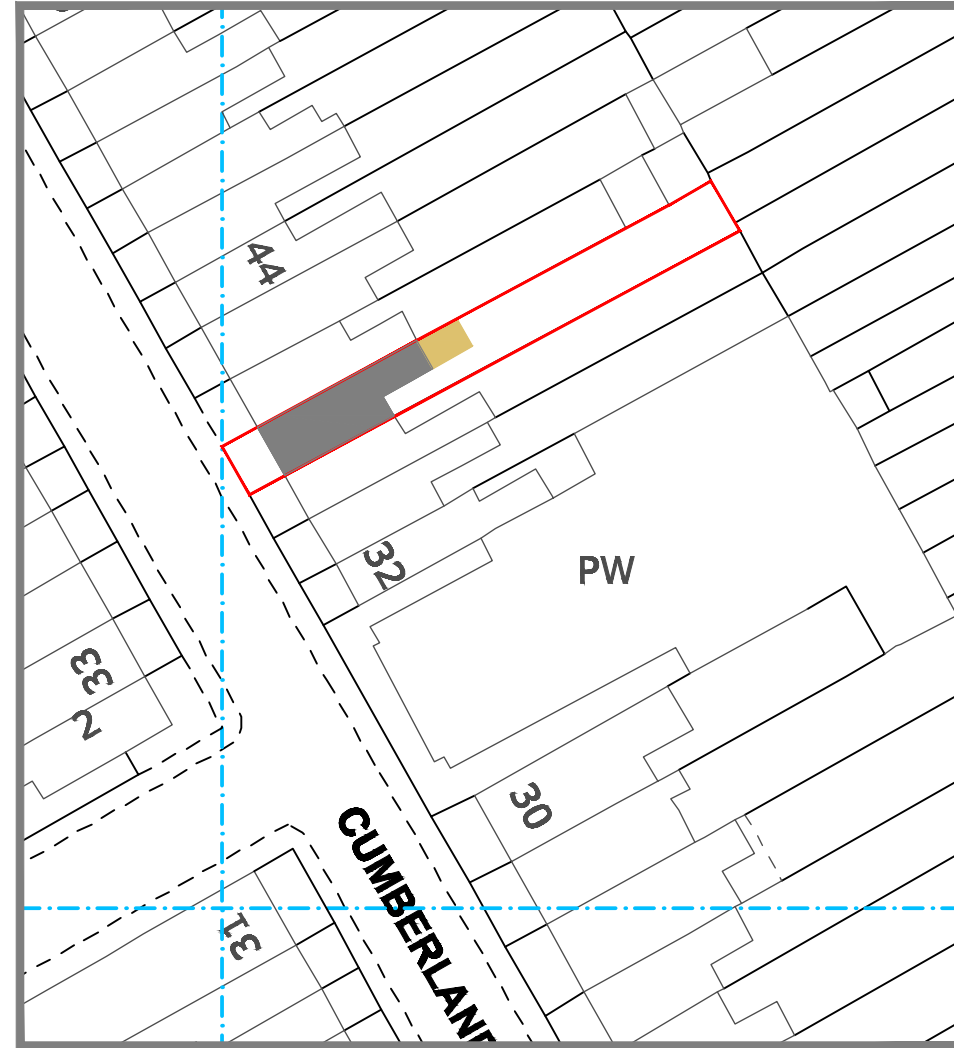

SITE PLAN
Scale 1:500



KEY:
Existing Proposed

NOTES:

1. THIS DRAWING IS COPYRIGHT AND SHOULD NOT BE REPRODUCED WITHOUT THE WRITTEN APPROVAL OF ARCADIA DESIGN CONSULTANTS.
2. ALL DIMENSIONS TO BE CHECKED ON SITE AND ANY DISCREPANCIES BROUGHT TO THE ATTENTION OF THE ARCADIA DESIGN CONSULTANTS.
3. NO DIMENSIONS TO BE SCALED.
4. THIS DRAWING IS TO BE READ IN CONJUNCTION WITH ALL OTHER RELEVANT ARCHITECTS, SERVICE ENGINEERS AND STRUCTURAL / CIVIL ENGINEERS DRAWINGS AND SPECIFICATIONS.
5. ALL RIGHTS RESERVED.

P L A N N I N G I S S U E

				PROJECT			
				SINGLE STOREY REAR EXTENSION AT 38			
				CUMBERLAND ROAD, READING RG1			
				DRAWING TITLE			
				LOCATION MAP & SITE PLAN			
DWG NO:	PL/A401/05	SCALE					
DATE	MAR. 2017	DRAWN BY	MQ				