


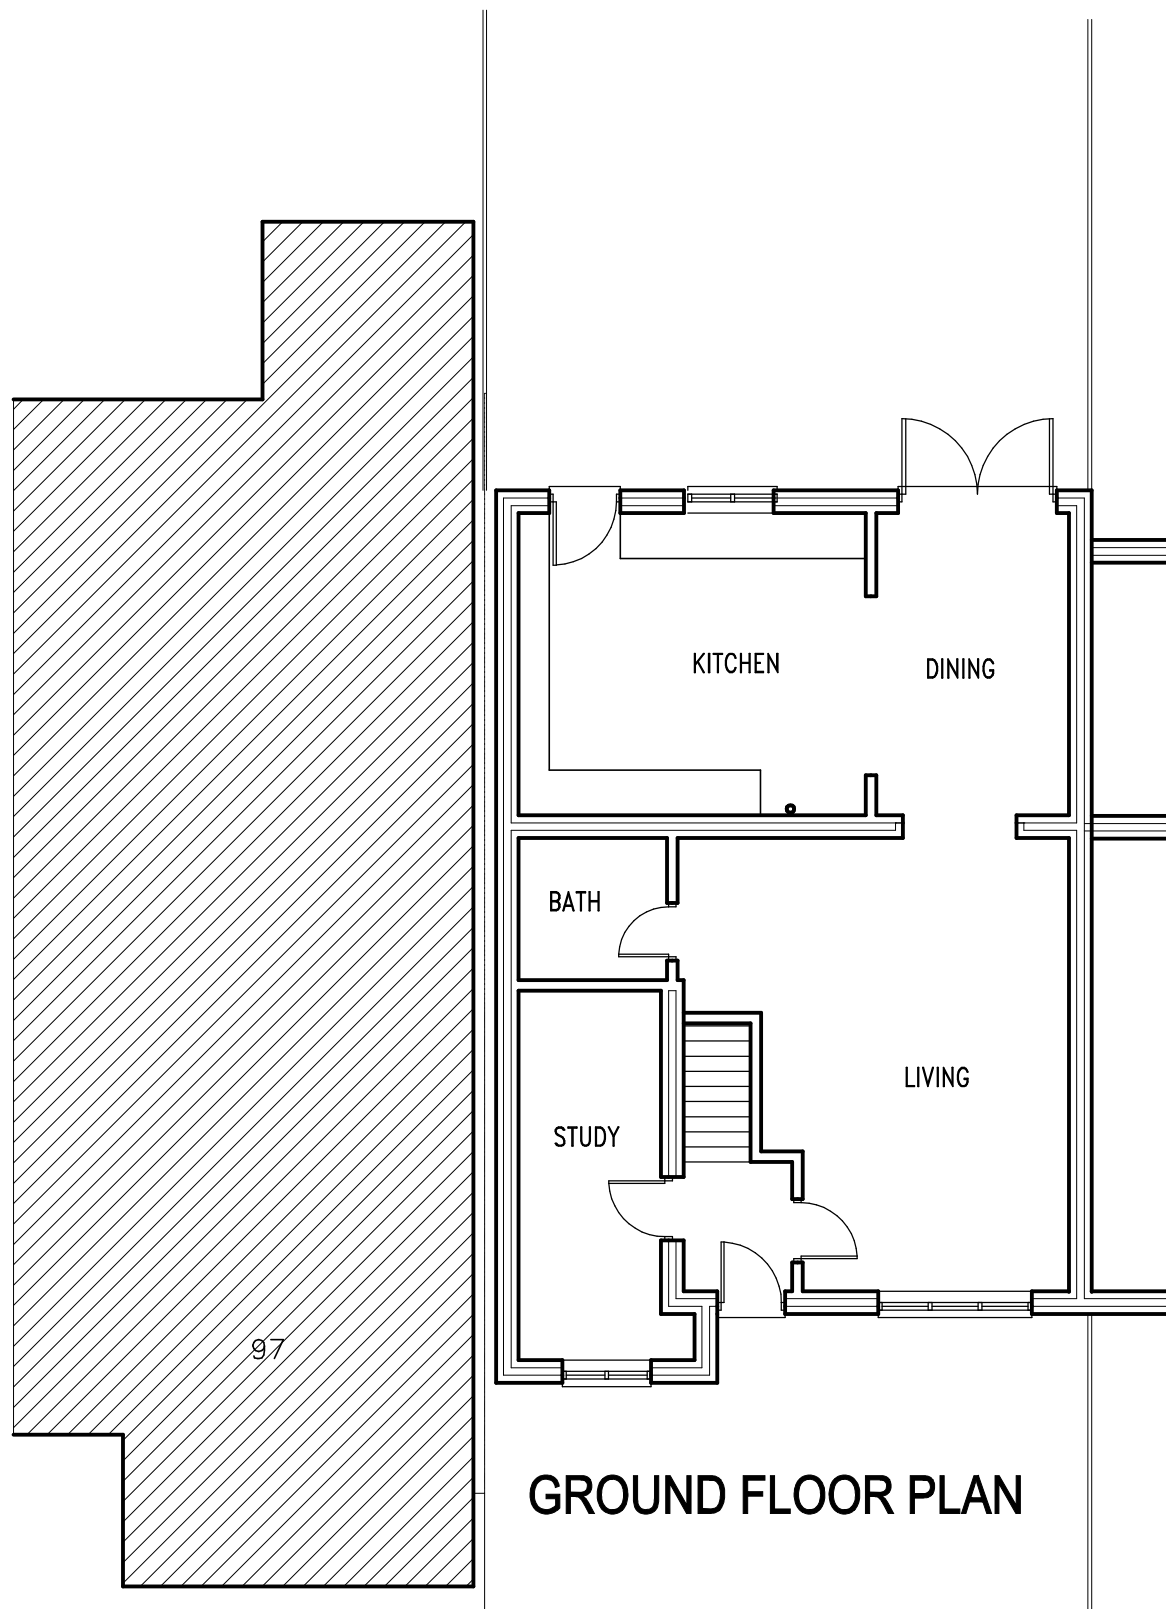

EXISTING FLOOR PLANS



Job			FIRST FLOOR EXTENSION TO 99 BRUNEL ROAD READING RG30 3JJ		pioneer designs ltd 17 Kingswood Court, Reading RG30 2AU 01183475590 / 07725338742 pioneerdesignsltd@gmail.com
Client			MR & MRS AYOB ATASH		
Drawing			EXISTING FLOOR PLANS		
Date	MAY 2018	Scale	1:100	Dwg. No.	180503-3A
Date					Revisions
A					07.07.18 SCALE BAR ADDED