


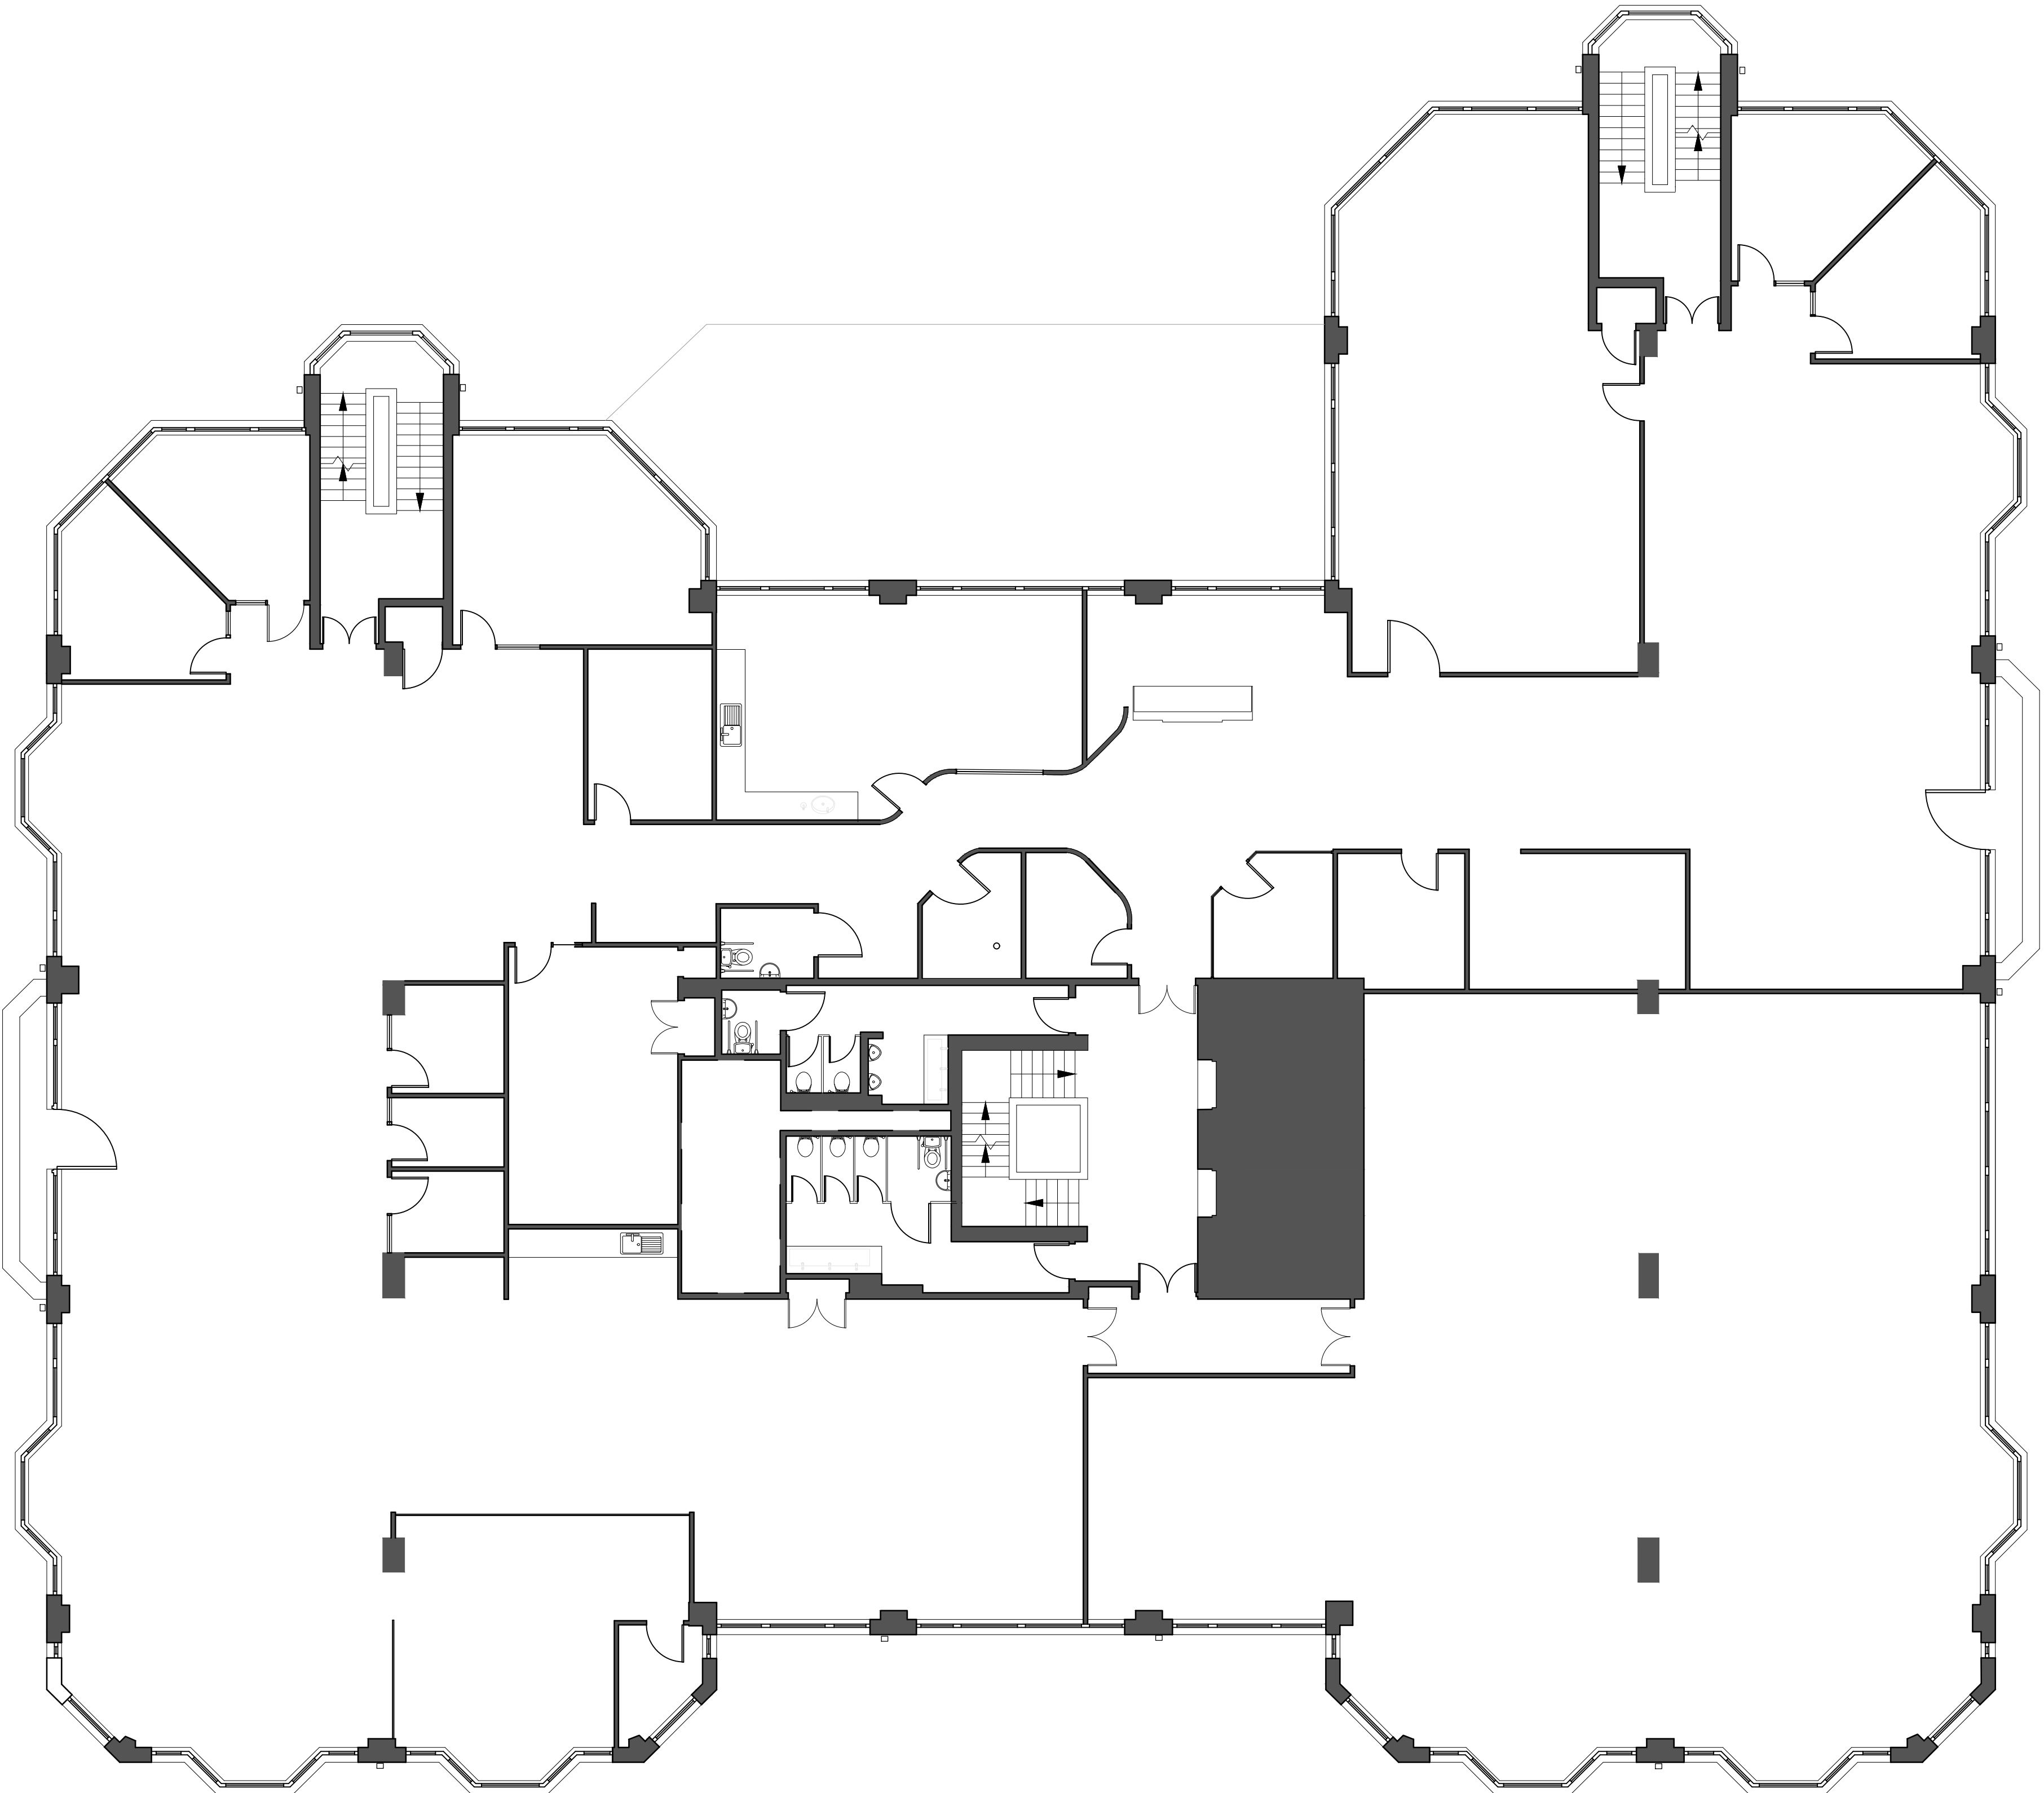

|   |   |   |   |   |
|---|---|---|---|---|
| - | - | - | - | - |
| - | - | - | - | - |
| - | - | - | - | - |

| REV.                       | ISSUED | DESCRIPTION | DRAWN       | CHECKED     |
|----------------------------|--------|-------------|-------------|-------------|
| PROJECT                    |        |             |             |             |
| Abbey Gate, 57-75 Kings Rd |        |             | DATE        | JOB NO.     |
| Reading, RG1 3AB           |        |             | Oct 2018    | 18.736      |
| DESCRIPTION                |        |             | SCALE AT A1 | DRAWING NO. |
| Existing Second Floor Plan |        |             | 1:100 @ A1  | PL0105      |
| CLIENT                     |        |             | STATUS      | REV         |
| M&G Real Estate            |        |             | PLANNING    |             |
|                            |        |             | DRAWN       |             |
|                            |        |             | EH          |             |
|                            |        |             | CHECKED     |             |
|                            |        |             | CK          |             |

SPRATLEY & PARTNERS  
7 CENTENARY BUSINESS PARK, STATION ROAD, HENLEY-ON-THAMES,  
OXFORDSHIRE RG9 1DS. 01491 411277

ISSUED ONLY FOR THE PURPOSE INDICATED. THIS DRAWING TO BE READ IN CONJUNCTION WITH ALL CONSULTANTS INFORMATION. ALL DIMENSIONS TO BE CHECKED ON SITE. DO NOT SCALE. THIS DRAWING IS COPYRIGHT