



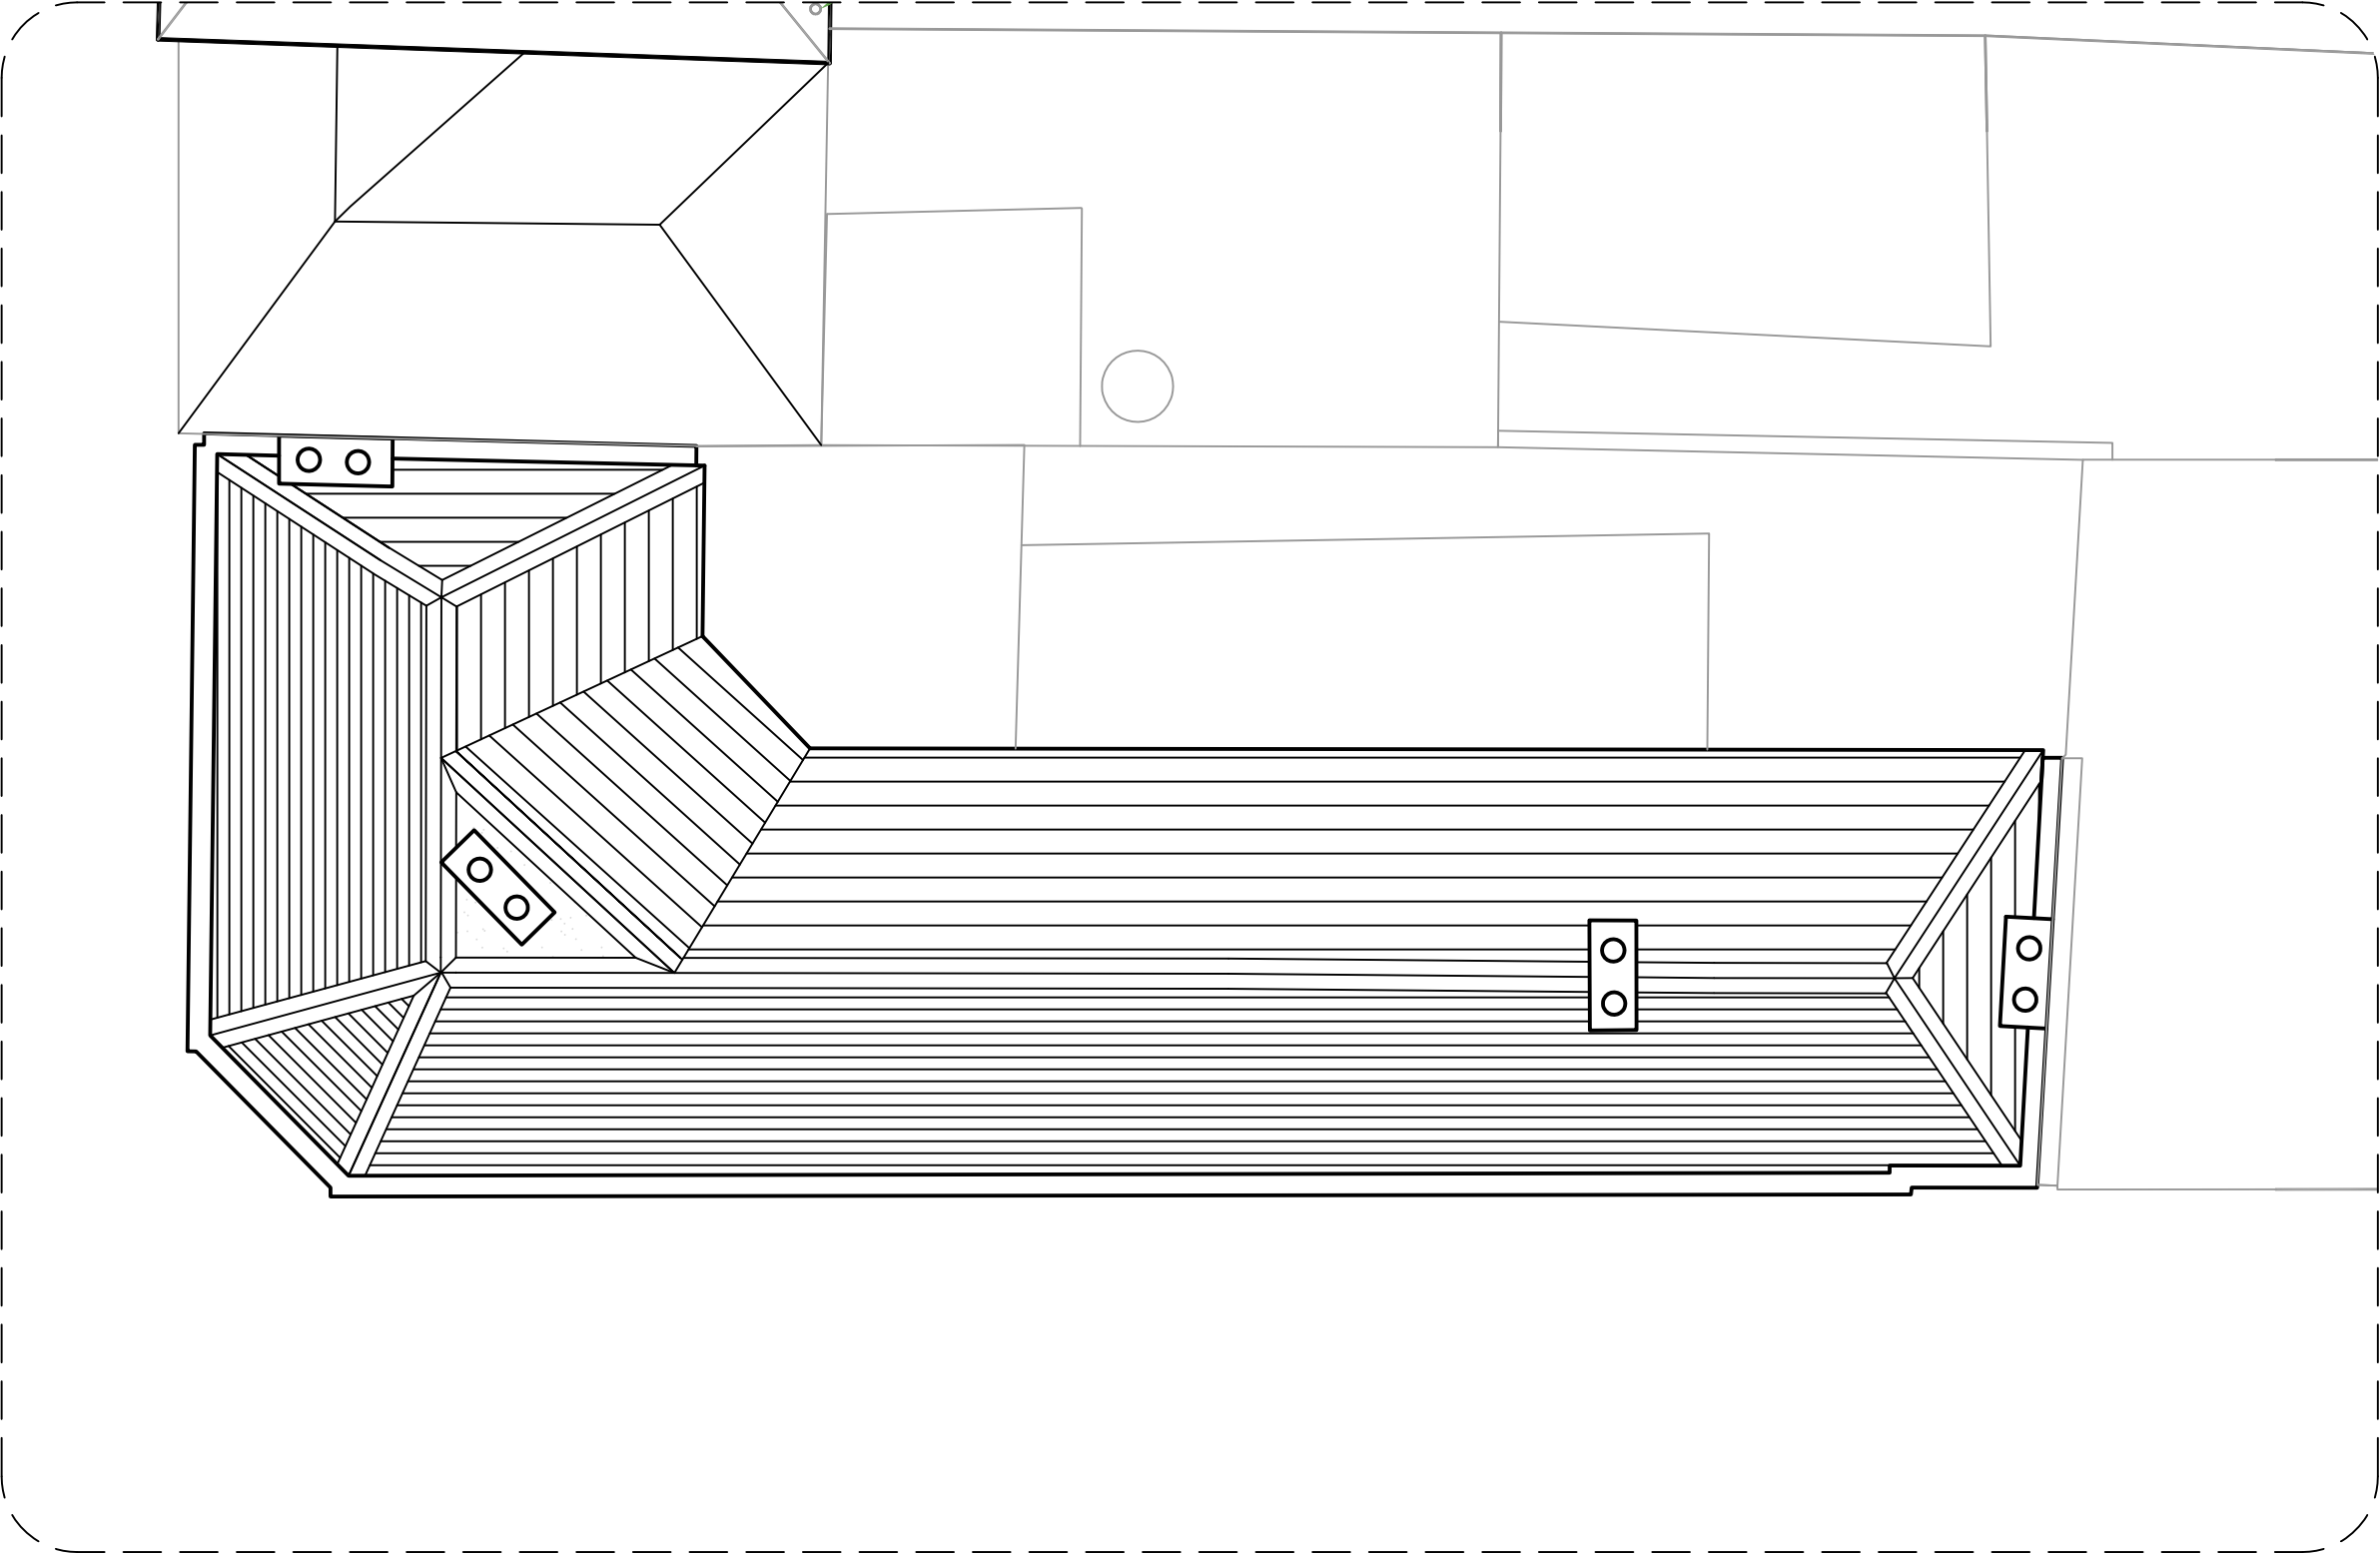

rev	date	author	description

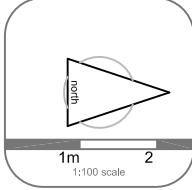

project
Alfred House
78 Oxford Road, Reading
client
Sanjay Sharma
drawing title
**Roof Plan
as Existing**



colony architects ltd is a collaborative of
architects and designers with an agenda
to find out more visit our beautiful website
www.colonyarchitects.com
contact: design@colonyarchitects.com
stu 07990 515372 intermezzo
ed 07779 255328 woking road
guitford surrey gu1 1qe

project drawing number revision
125- 01-03 -
date status
Jan 2015 preliminary
scale size author checked
1:100 A3 SGS SH
© 2015 colony architects