




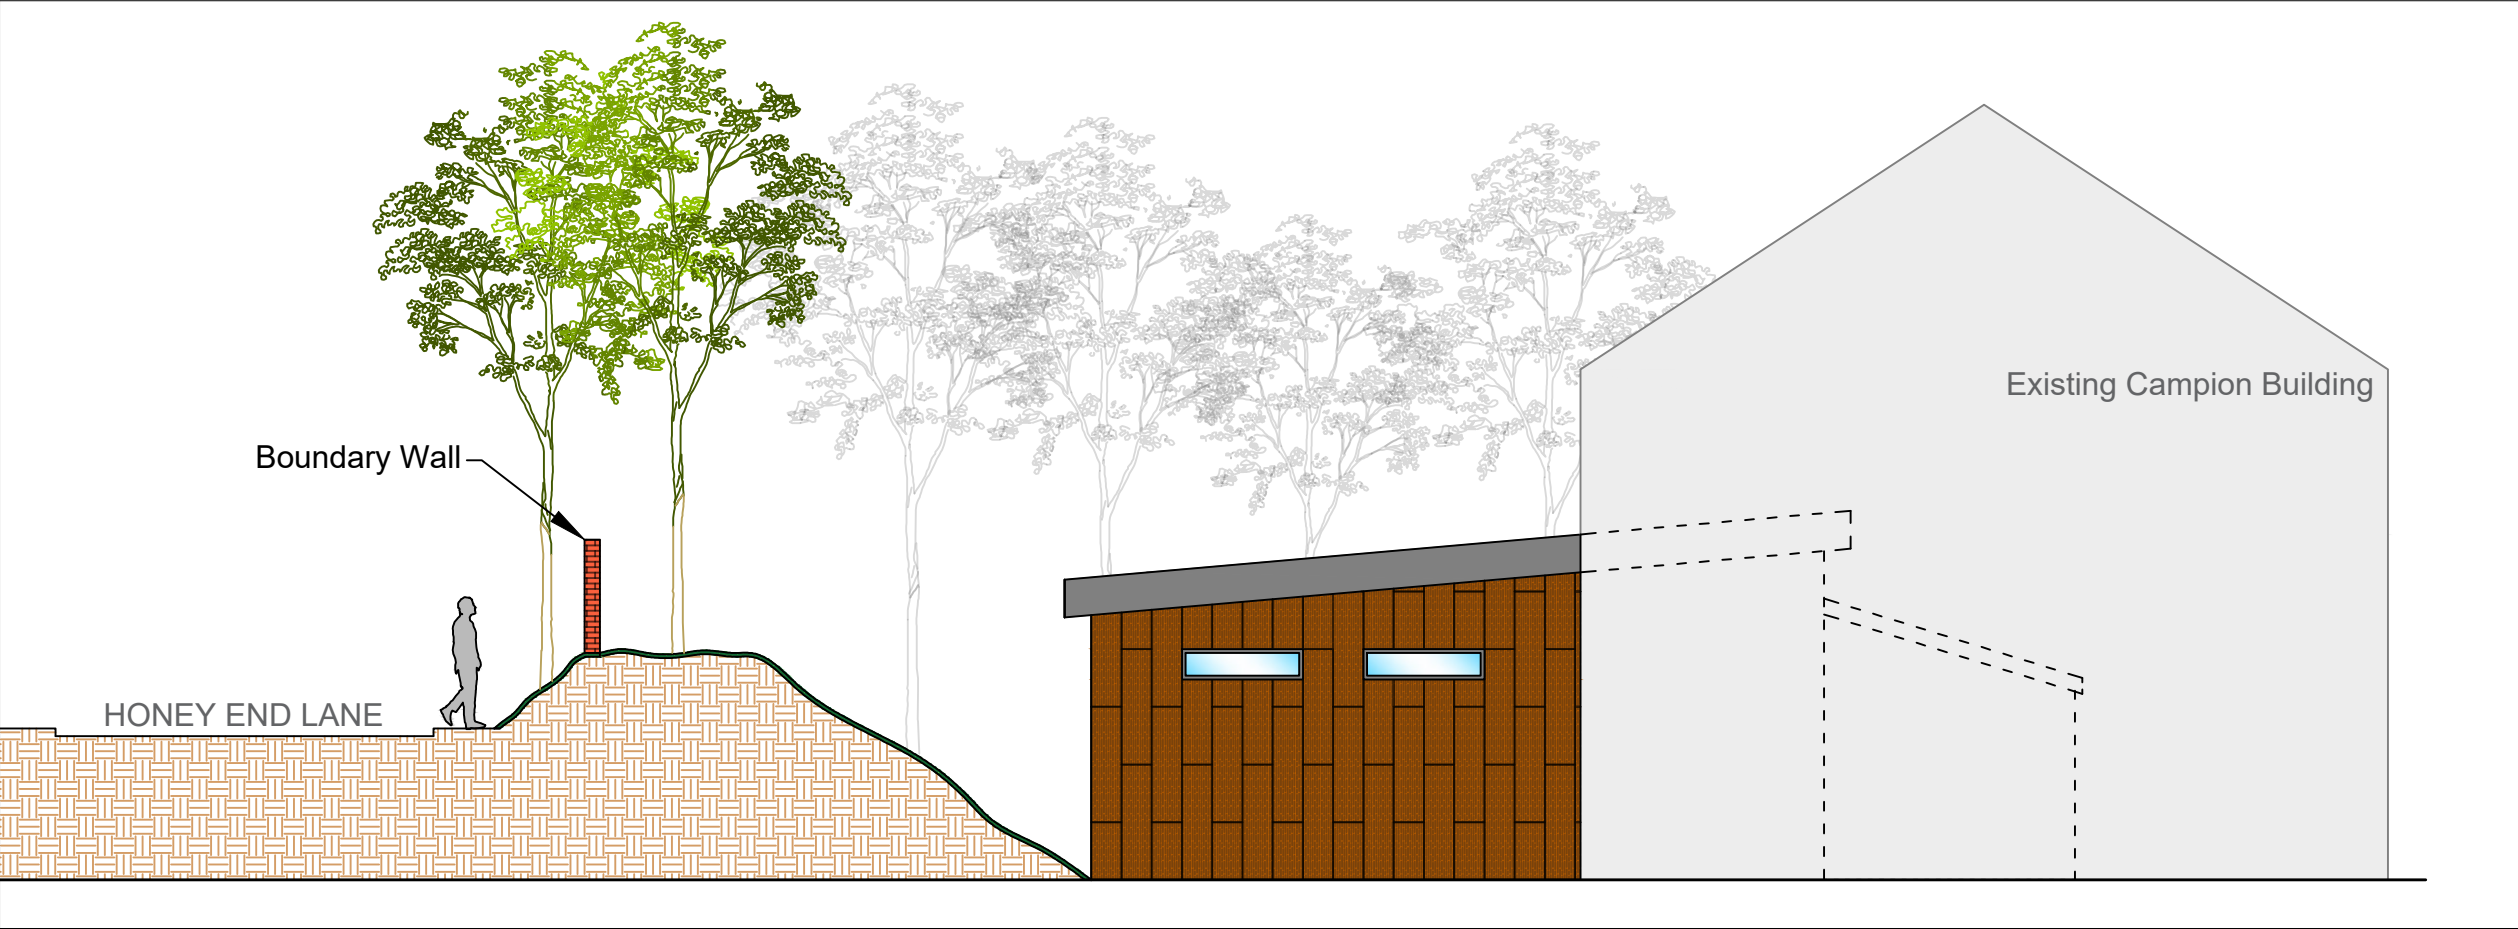

North West Elevation

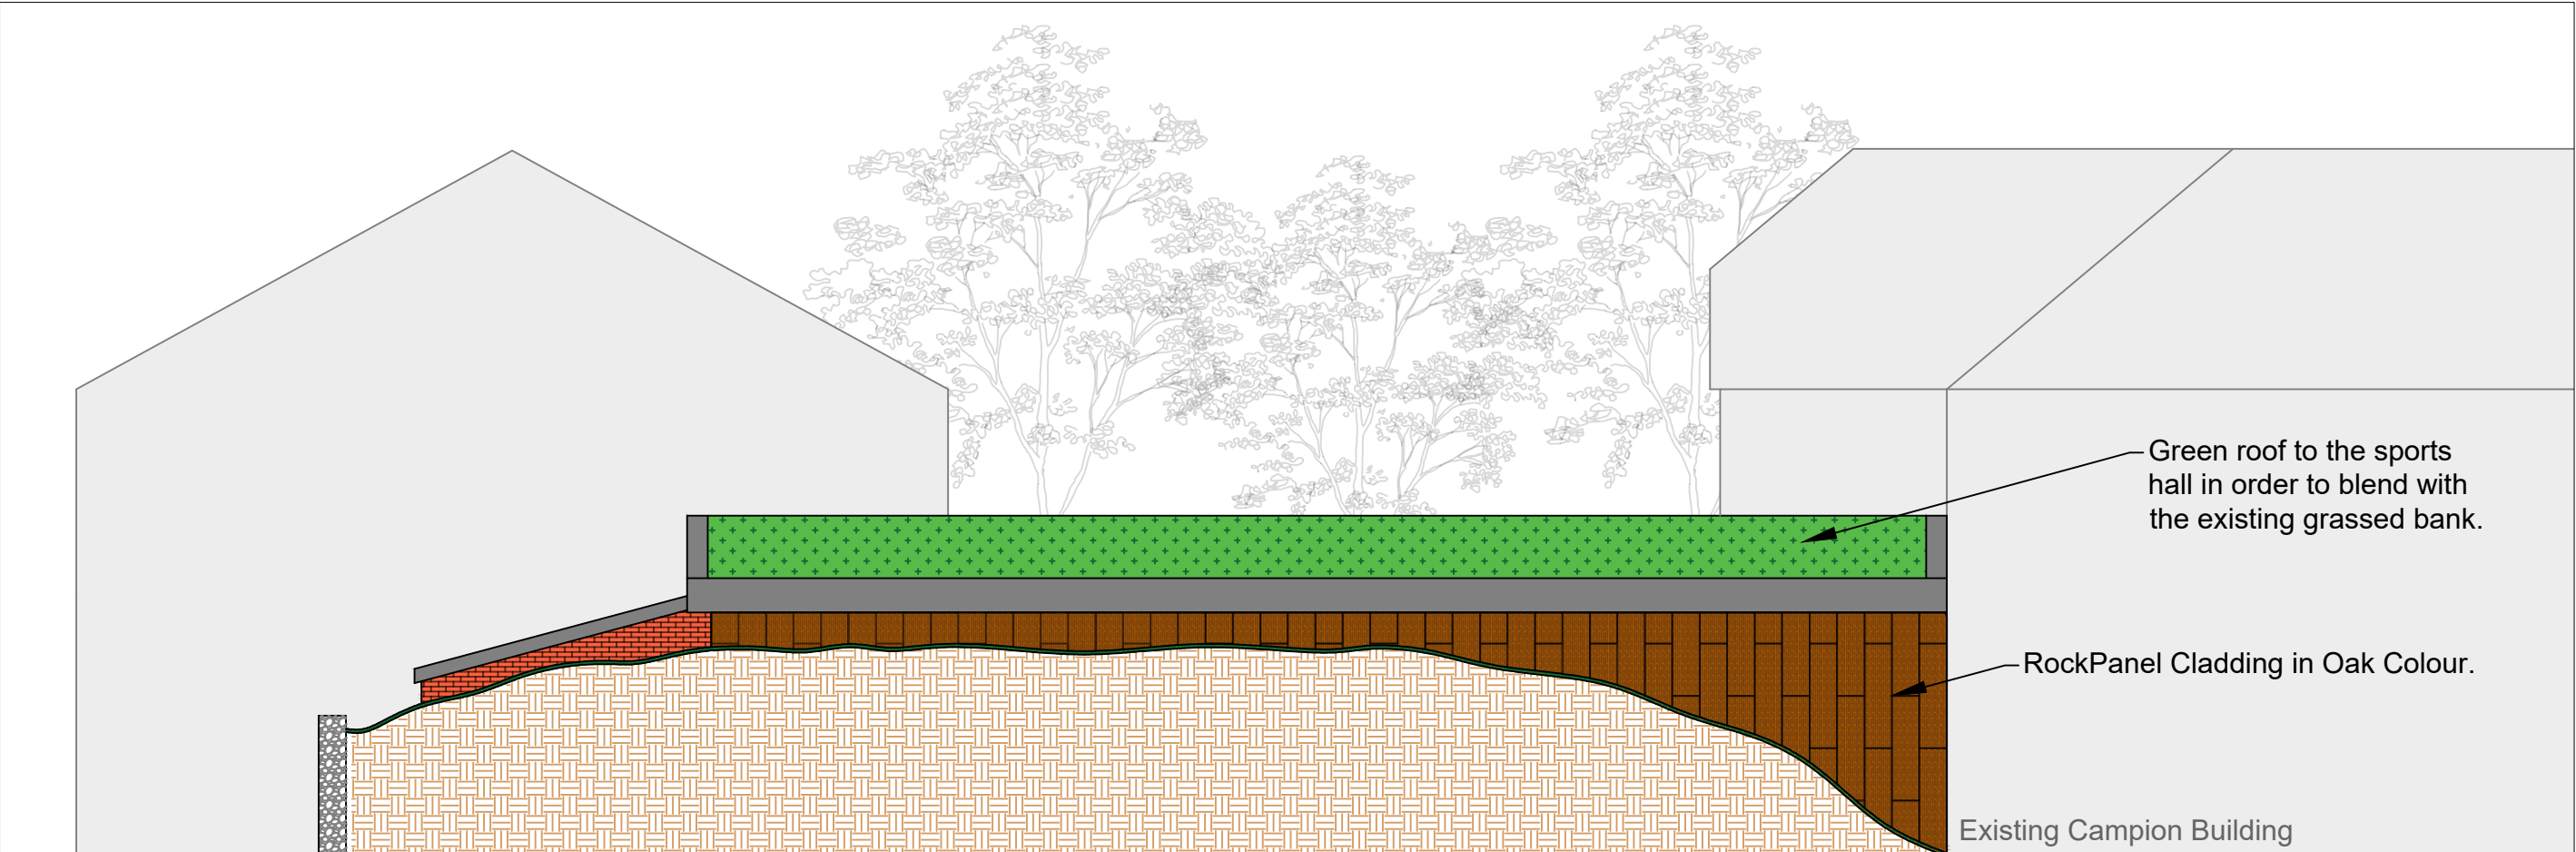

North East Elevation

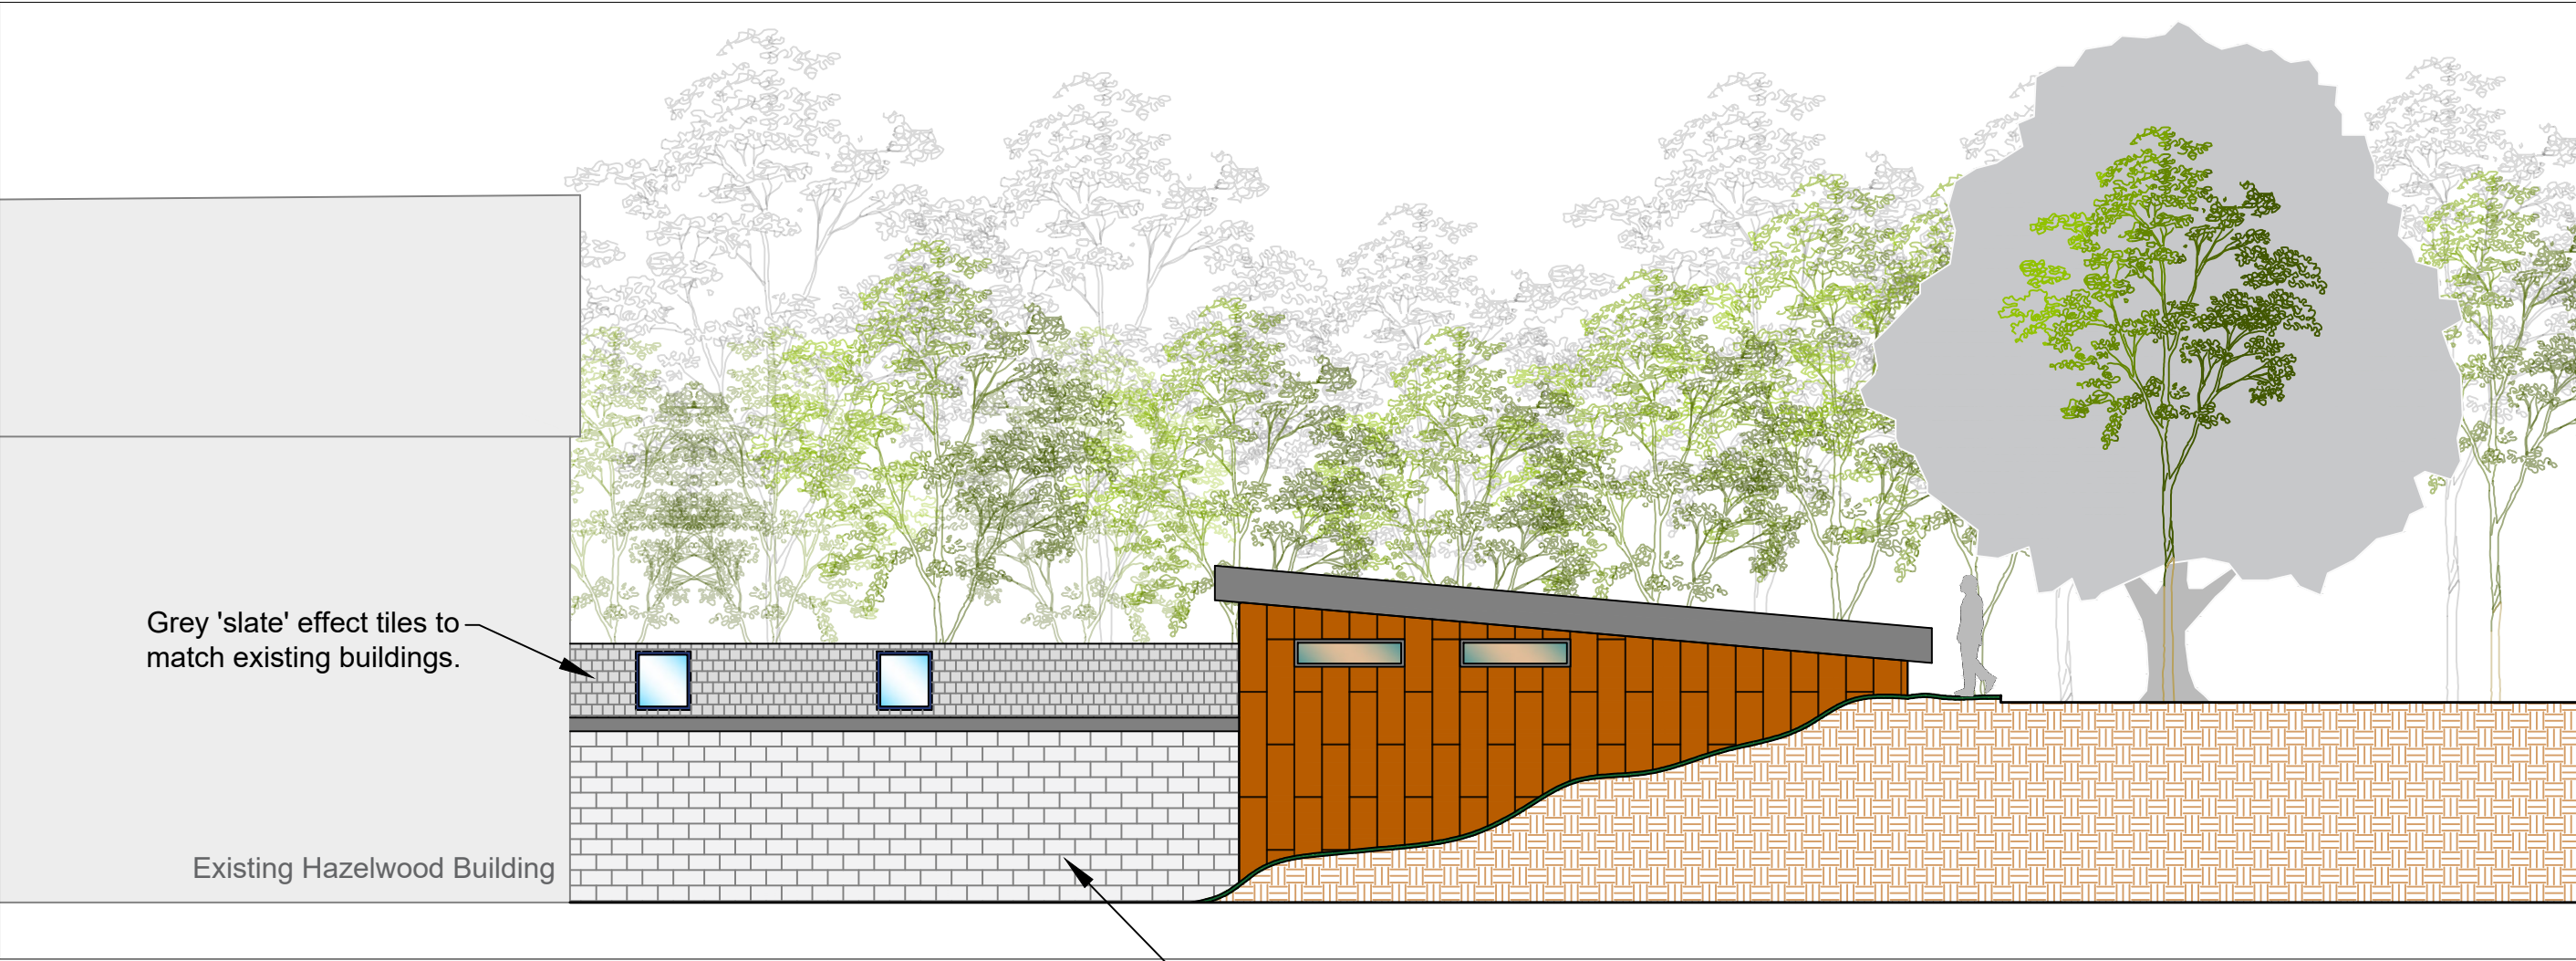


South East Elevation



South West Elevation



NORTH

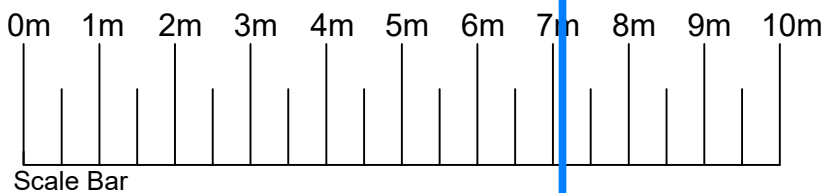

Revisions:-		
Date	Rev.	Description
20/12/2018	A	Scale Bar Added

Notes:-
The contractor is responsible for checking dimensions. Do not scale, work to figured dimensions. All discrepancies to be verified by CONTRACT ADMINISTRATOR before proceeding with work

This drawing is subject to planning and final sign off by the client.

All tree locations are approximate and are to be used for reference only this plan is approximate

EDTS
Estates Design & Technical Services

St Marks Hospital, St Marks Road,
Maidenhead, Berkshire SL6 6DU.
Tel N° 01753 638600
Email: design@edts.org.uk
Website: [HTTP://www.edts.org.uk](http://www.edts.org.uk)

Berkshire Healthcare NHS Foundation Trust

Client:-

**Berkshire Healthcare
NHS Foundation Trust**

Location:- **Prospect Park Hospital**

Scheme: **Relocation of Willow House (BAU) to
Campion & Hazelwood**

Drawing:- **External Elevations**

Drawn by:- MH Foster/AJ

Scale:- 1:100

Date:- 22/10/2018

Paper size:- A1

Block N°:- 766

Floor:- GF/External

Department:-

Rev.:

Drawing Number:- **15092_F_P005**

Rev. **A**