
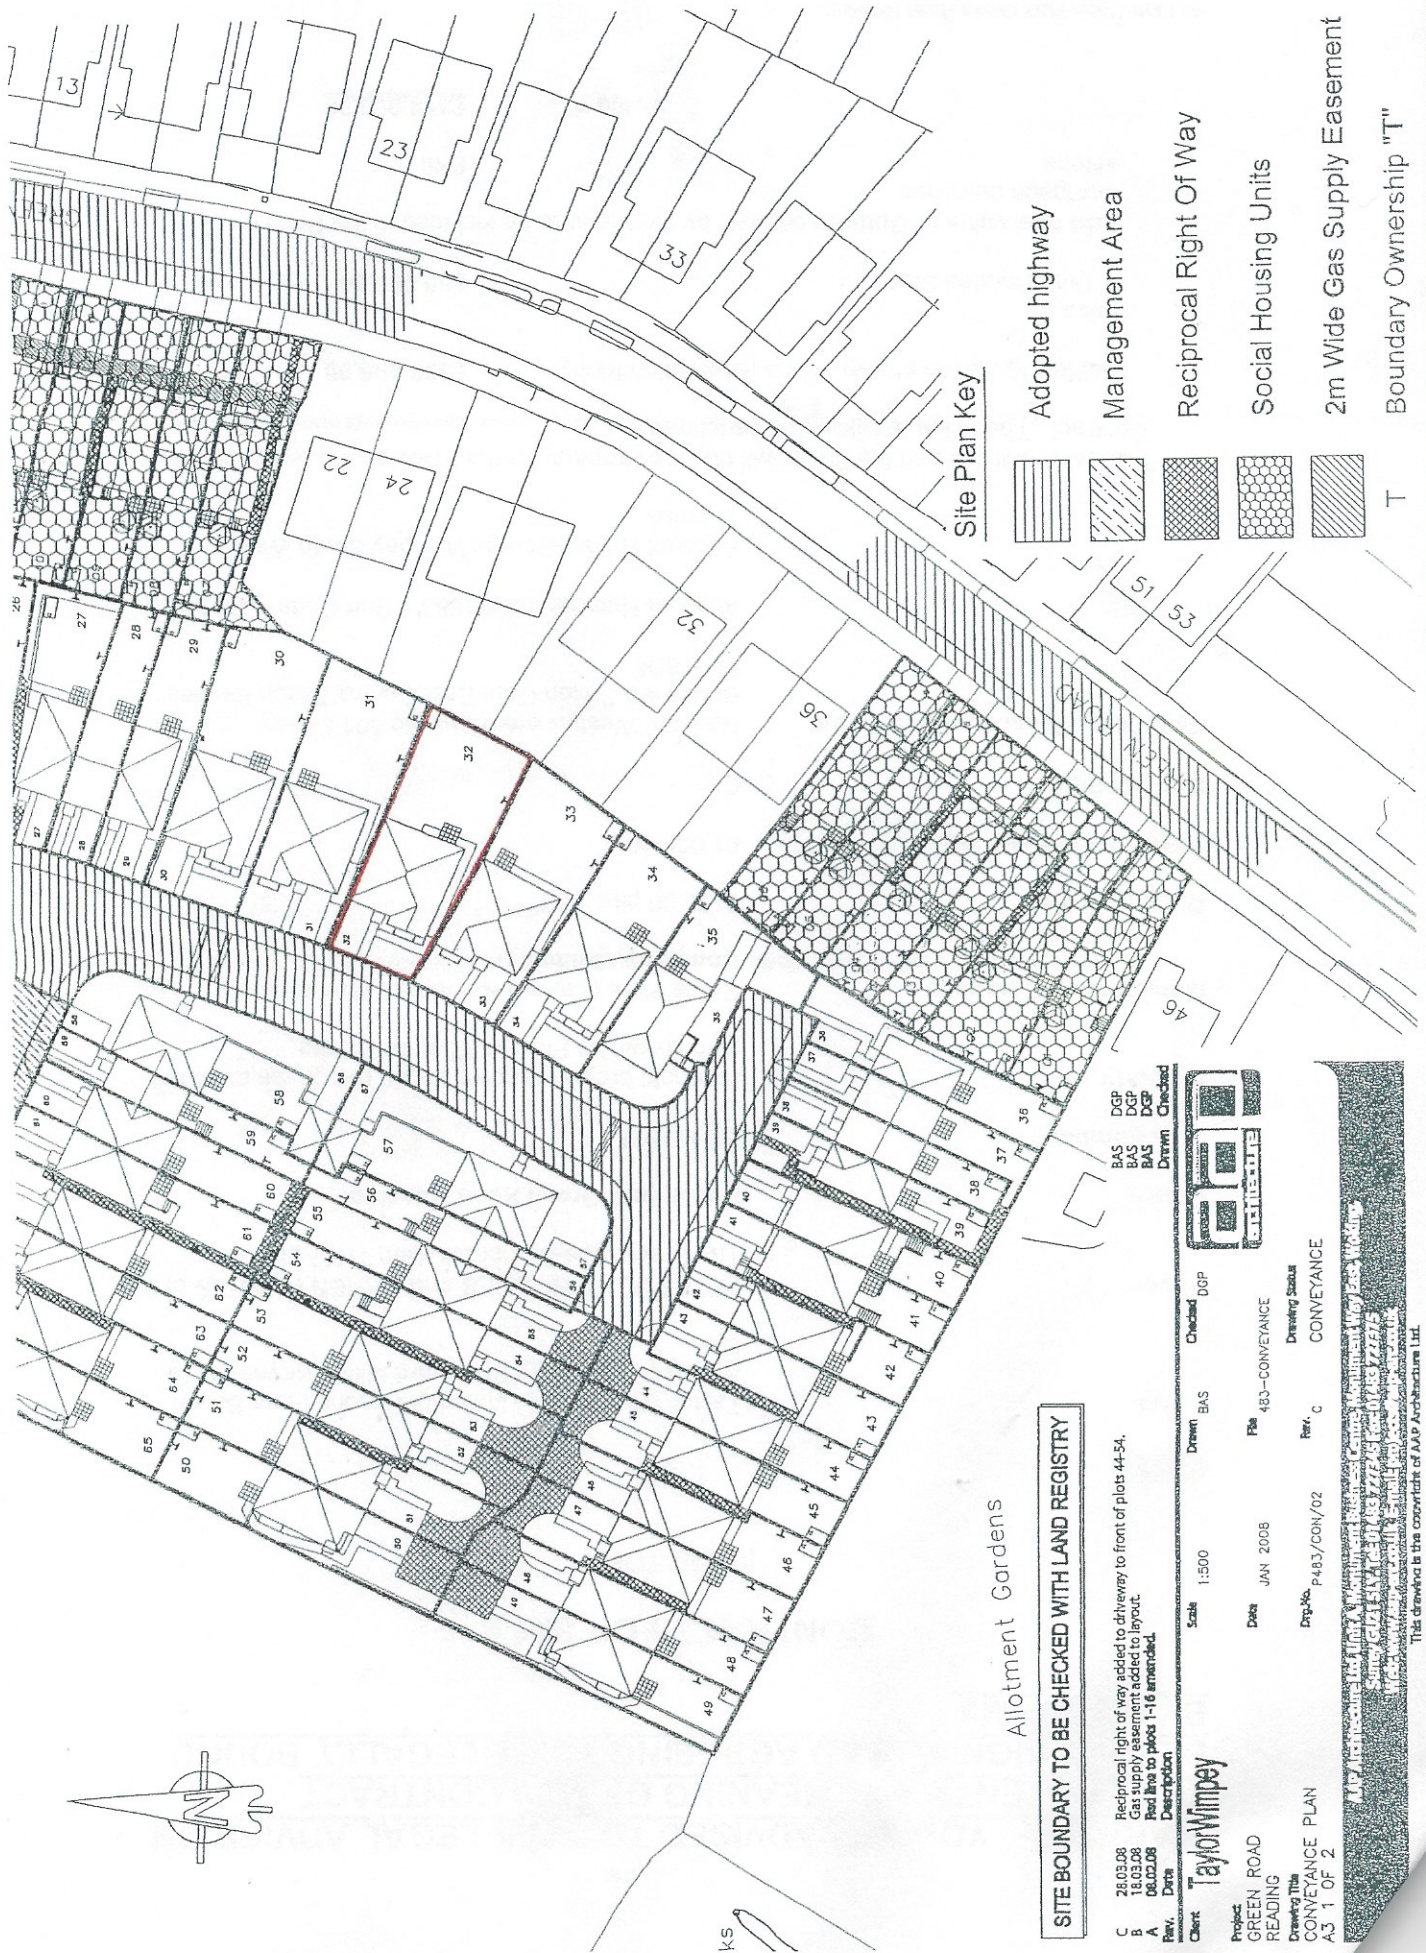


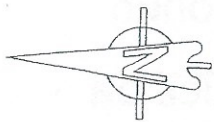

Site Plan Key

- Adopted highway
- Management Area
- Reciprocal Right Of Way
- Social Housing Units
- 2m Wide Gas Supply Easement
- Boundary Ownership "T"

SITING BOUNDARY TO BE CHECKED WITH LAND REGISTRY

C 28.03.08 Reciprocal right of way added to driveway to front of plots 44-54.
 B 18.03.08 Gas supply easement added to layout.
 A 06.02.08 Red line to plots 1-16 amended.

Rev.	Date	Description	Drawn	Checked	DGP
C	28.03.08	Reciprocal right of way added to driveway to front of plots 44-54.	BAS	BAS	DGP
B	18.03.08	Gas supply easement added to layout.	BAS	BAS	DGP
A	06.02.08	Red line to plots 1-16 amended.	BAS	BAS	DGP

Client	Taylor Wimpey	Scale	1:500	Drawn	BAS	Checked	DGP
Project	GREEN ROAD READING	Date	JAN 2008	File	483-CONVEYANCE		
Drawing Title	CONVEYANCE PLAN	Drawn	P483/CON/02	Rev.	C	Checked	DGP
A3	1 OF 2						

APPROVED FOR CONVEYANCE
 This drawing is the copyright of AAP Architecture Ltd.
 All rights reserved. No part of this drawing may be reproduced without the written permission of AAP Architecture Ltd.
 Drawing No. P483/CON/02
 Rev. C
 CONVEYANCE
 Date JAN 2008
 File 483-CONVEYANCE
 Drawing Status
 CONVEYANCE
 Scale 1:500
 Drawn BAS
 Checked DGP
 Project GREEN ROAD READING
 Client Taylor Wimpey
 Drawing Title CONVEYANCE PLAN
 A3 1 OF 2