


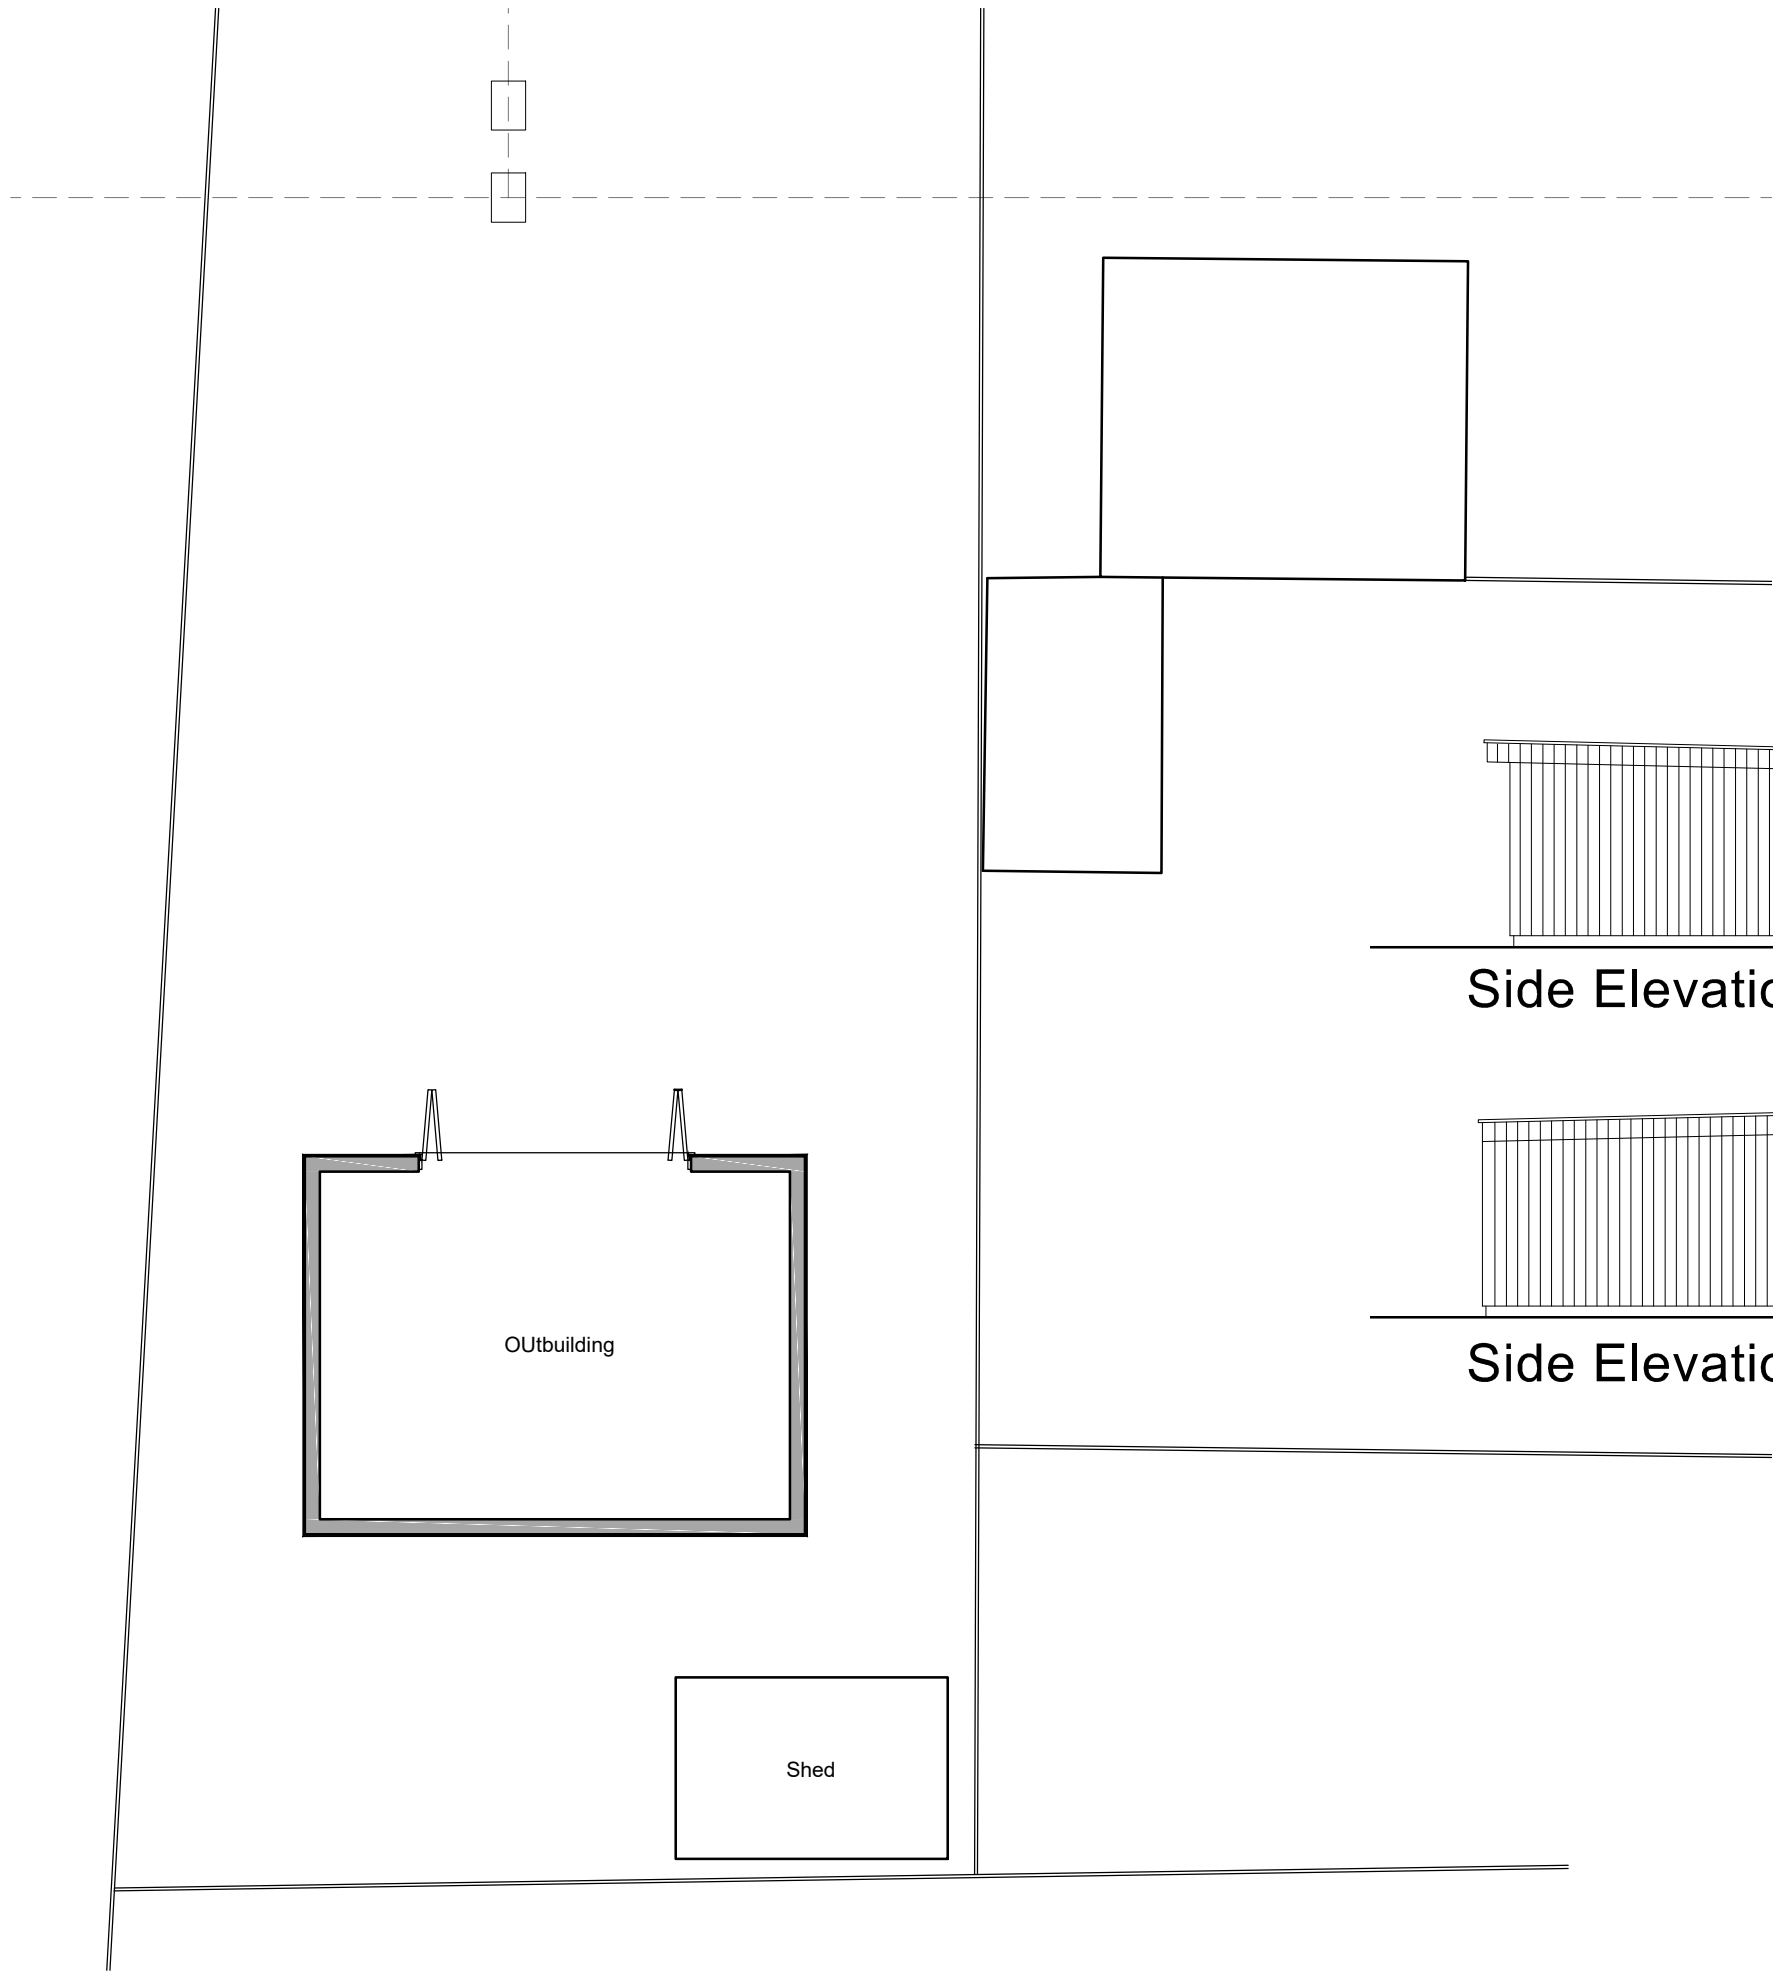


Site Plan 1:500 Scale

1:100 scale Bar
This Drawing has been produced for printing onto A1 size paper,
If printing on A3 please use the scale below for reference.


0m 1.0m 2.0m 4.0m 8.0m 16.0m

~~DO NOT SCALE FROM THIS DRAWING~~ VERIFY ALL DIMENSIONS BEFORE
SETTING OUT, COMMENCING WORK OR MAKING ANY SHOP DRAWINGS.
REPORT ANY DISCREPANCIES TO SUPERVISING OFFICER IMMEDIATELY.
COPYRIGHT ©


Rev	Description	Date

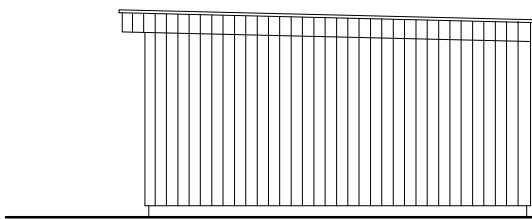


Side Elevation 1:100 Scale

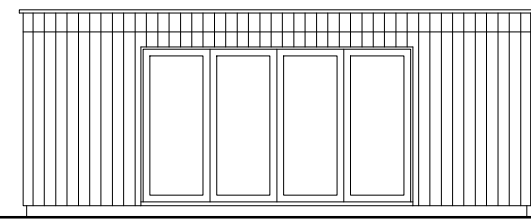

Front Elevation 1:100 Scale

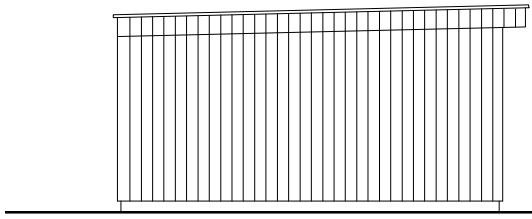

Side Elevation 1:100 Scale

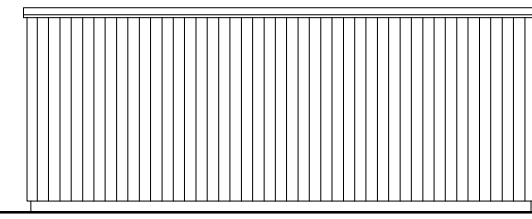

Rear Elevation 1:100 Scale

Bonney Architecture
PLANNING & TECHNICAL SERVICES

CLIENT Mr & Mrs R Huggins

JOB 4 Highdown Avenue, Emmer Green
Reading, Berkshire

DRG EXISTING OUTBUILDING

70 Jersey Drive
Winnersh
Wokingham
RG41 5FR
0118 979 7295
07515 355 770
bonneyarchitecture@gmail.com

SCALE 1:100 @ A3 DRAWN P Bonney DATE January 2019

BA 0123 05