
 
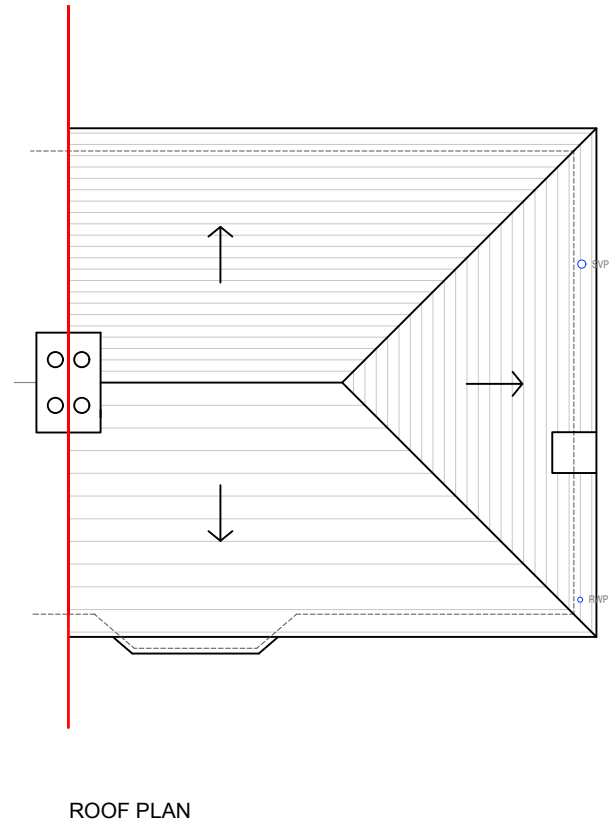
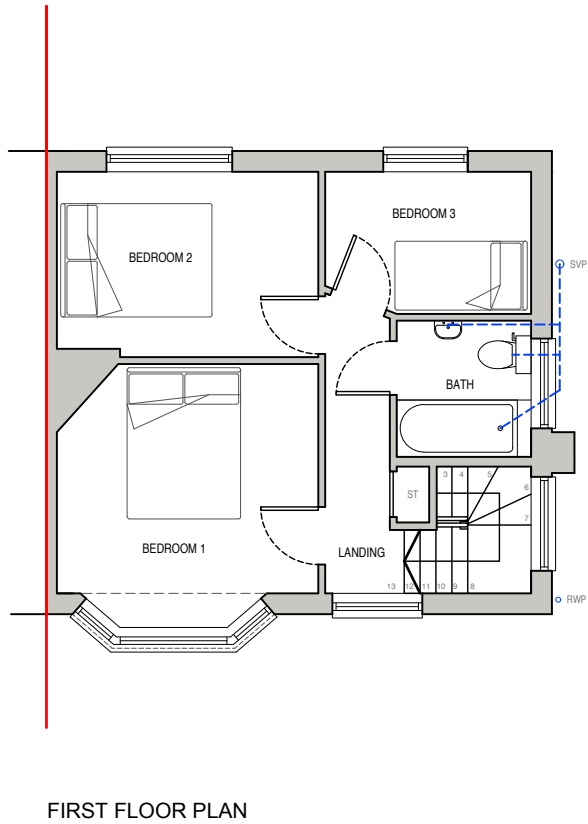


NOTES
For use in the precise named location only.

Copyright reserved by Pitch Architects Limited

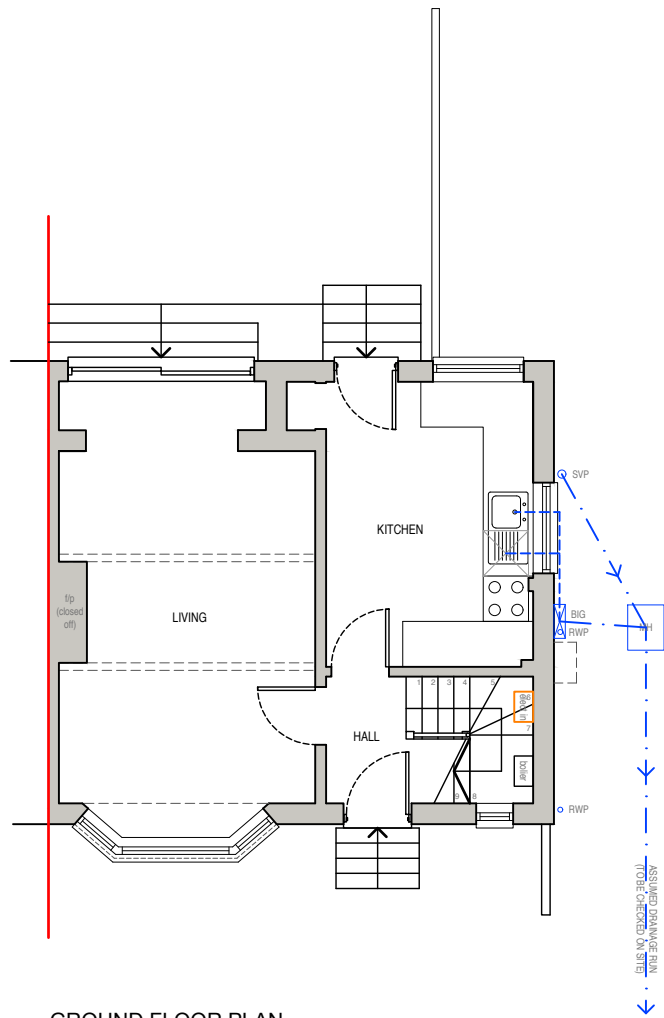

Rev - Date - Revision -

	a. 1 Chiltern Court, 37 St. Peter's Avenue, Caversham, Reading RG4 7DH t. 0118 948 4618 e. info@pitcharchitects.co.uk w. www.pitcharchitects.co.uk	Project Title Proposed Alterations to 110 Chiltern Road, Caversham, RG4 5HR Client Name Mr & Mrs Jennings	Drawing Title Existing Floor Plans			
			Drawing Scale 1:100 @ A3	Date Aug '18	Status Planning	Drawn/checked KM/KM
			Drawing Ref 18049 - SU - 002 -			
			Rev			