


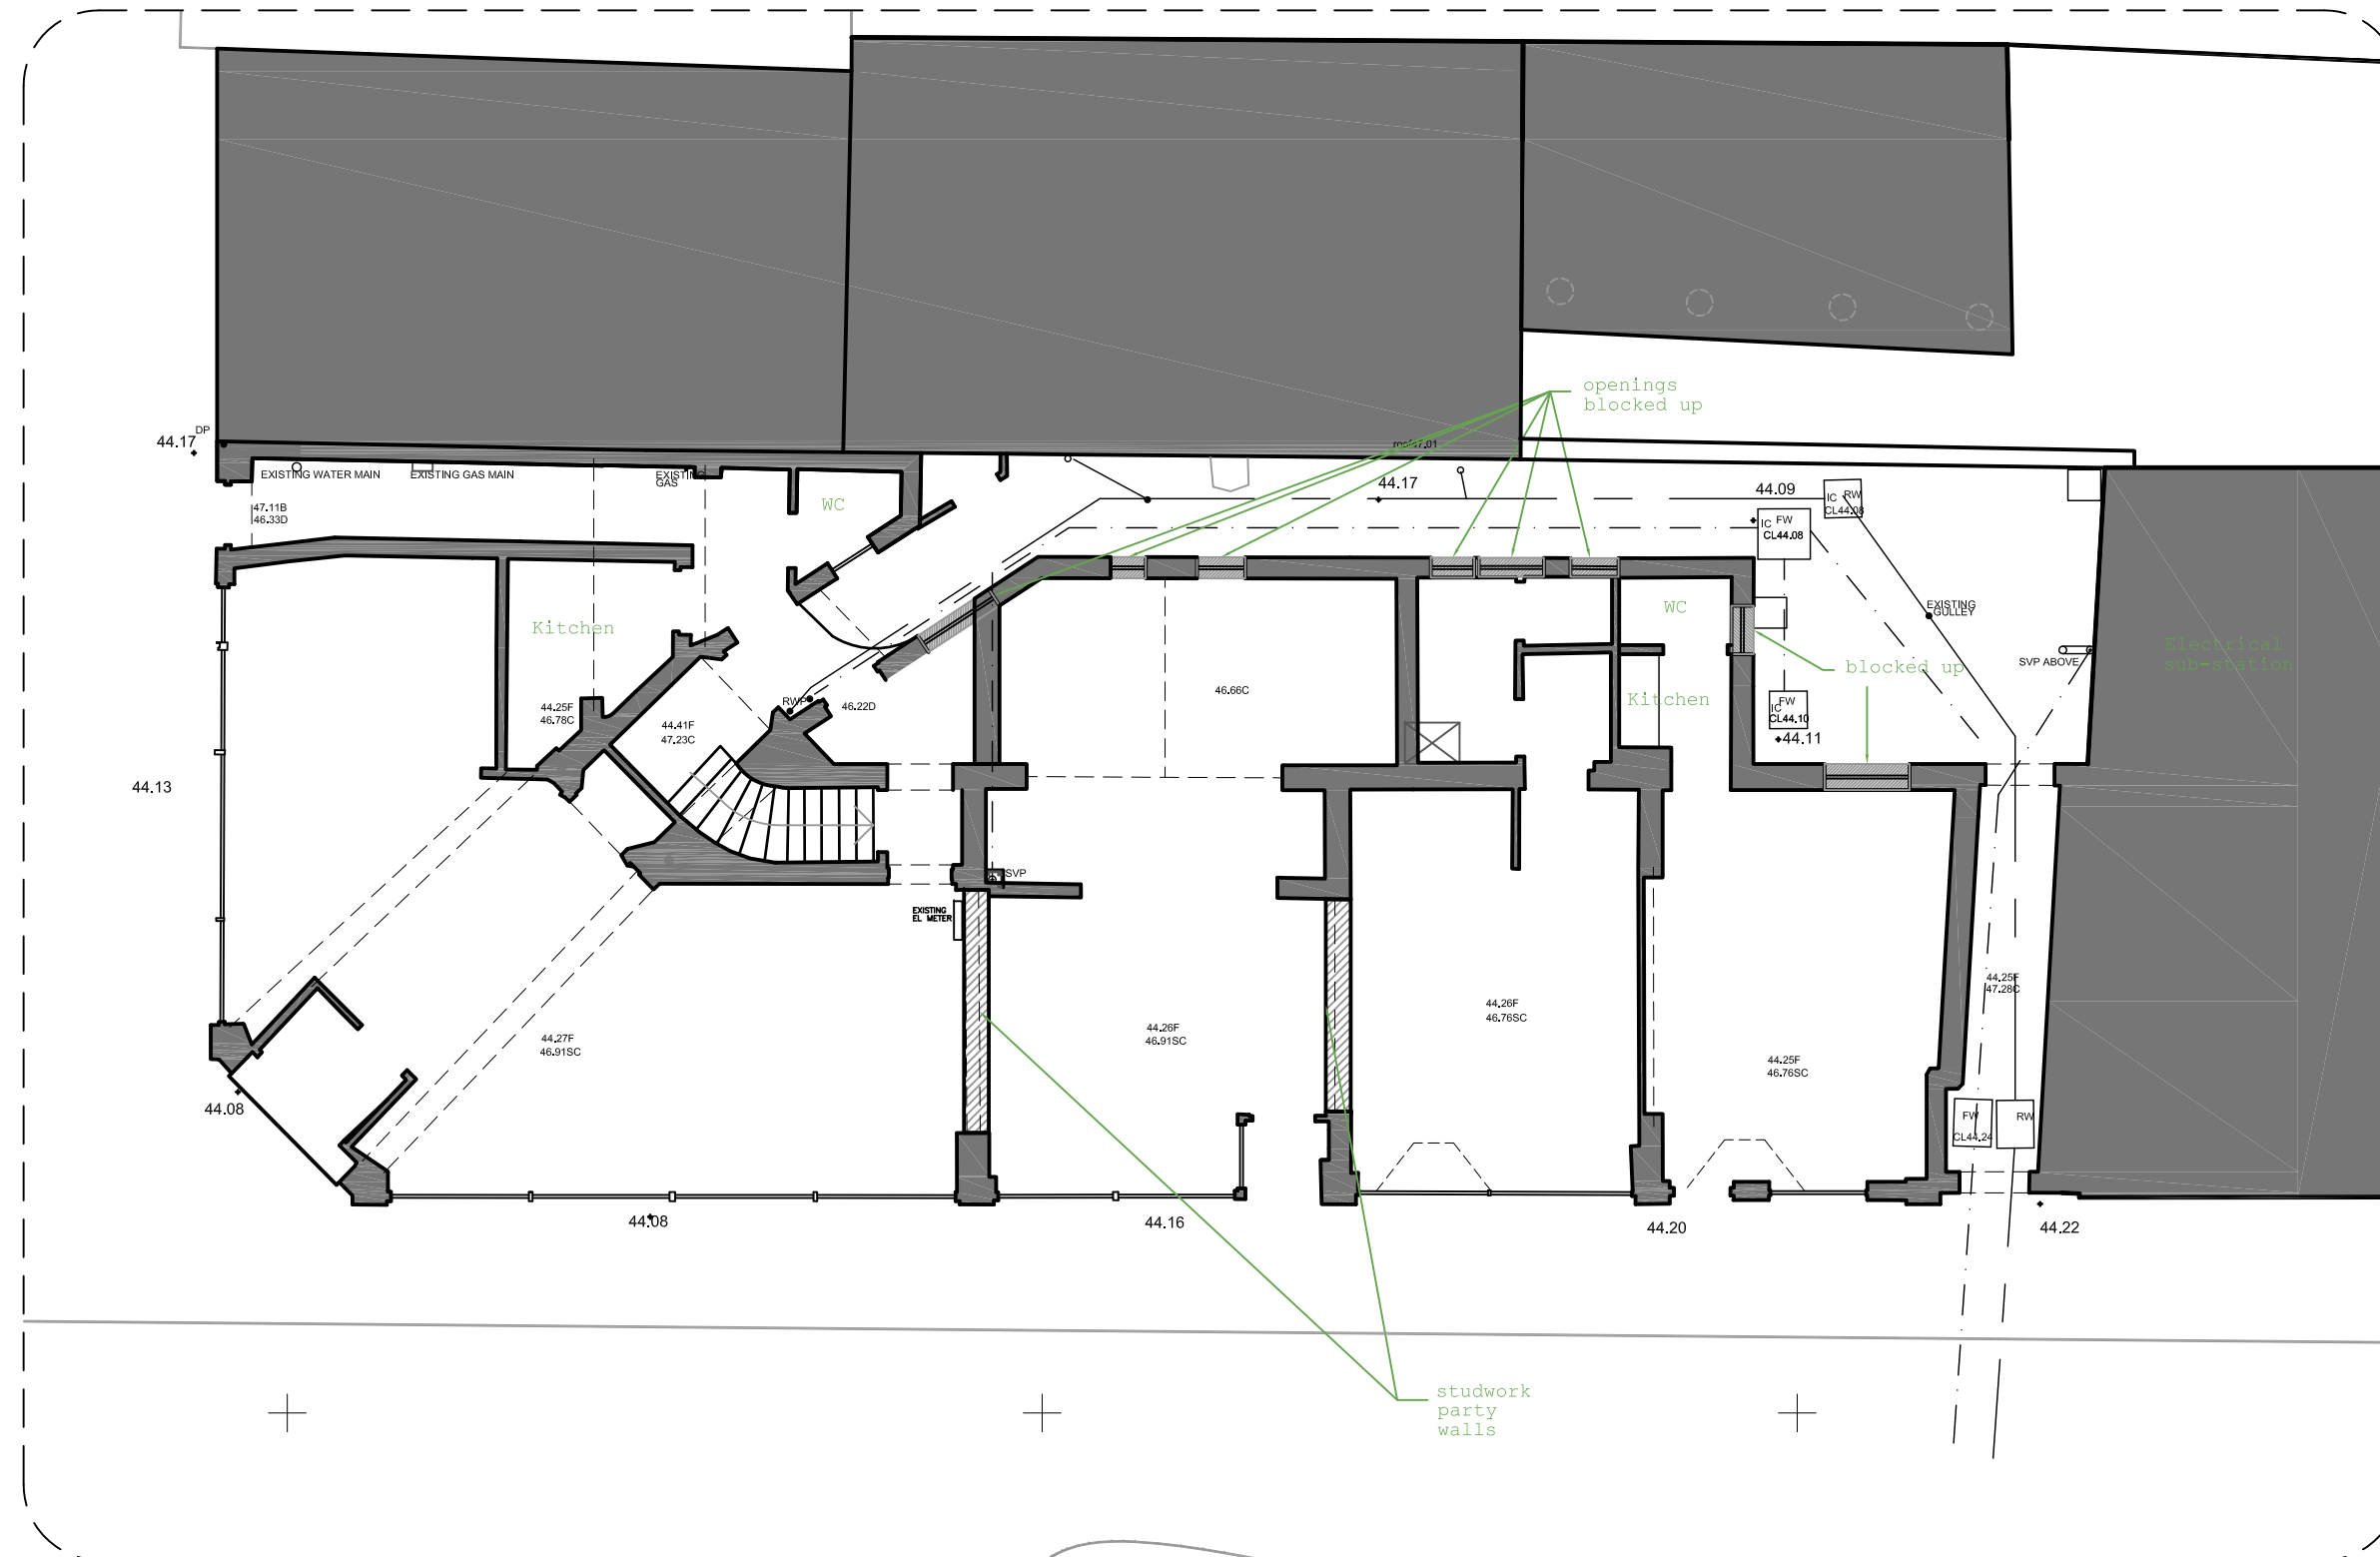

1m 2m 1:100 scale	colony architects	project Alfred House 78 Oxford Road, Reading client Sanjay Sharma drawing title Ground Floor Plan as Existing
colony architects ltd is a collaborative of architects and designers with an agenda to find out more visit our beautiful website www.colonyarchitects.com contact: design@colonyarchitects.com stu 07990 515372 ed 07779 255328 intermezzo walking road gulford sunny gu1 1qe	project drawing number revision 125- 01-00 - date status Jan 2015 preliminary scale size author checked 1:100 A3 SGS SH © 2015 colony architects	