



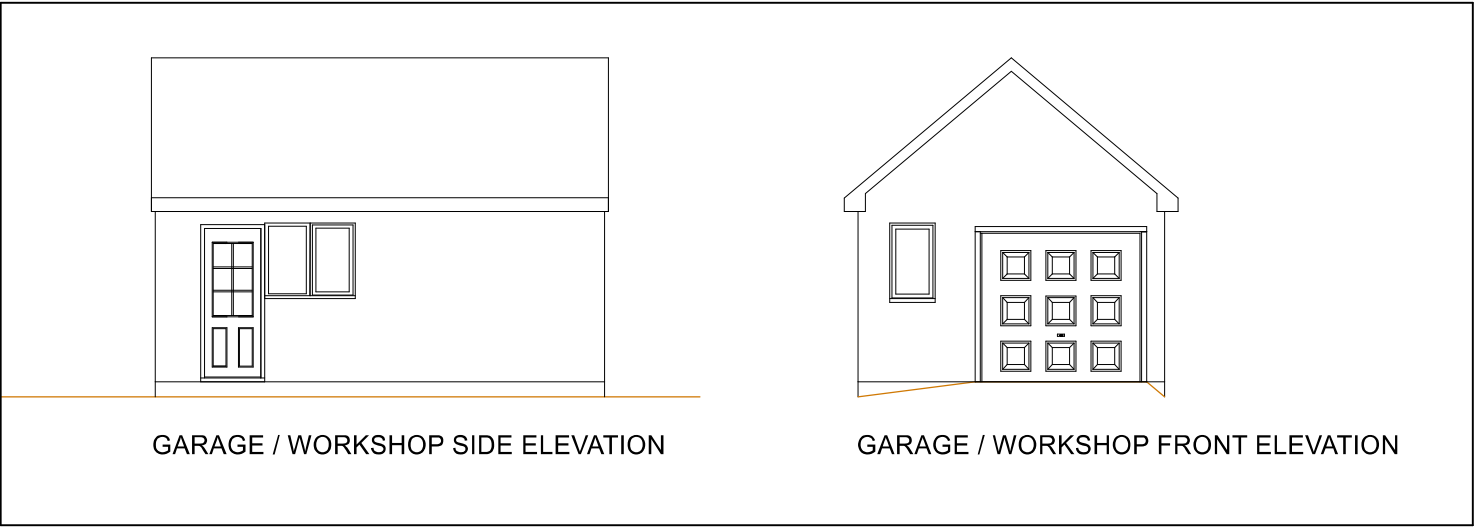


Notes

All dimensions to be checked on site before work commences.


Copyright reserved.

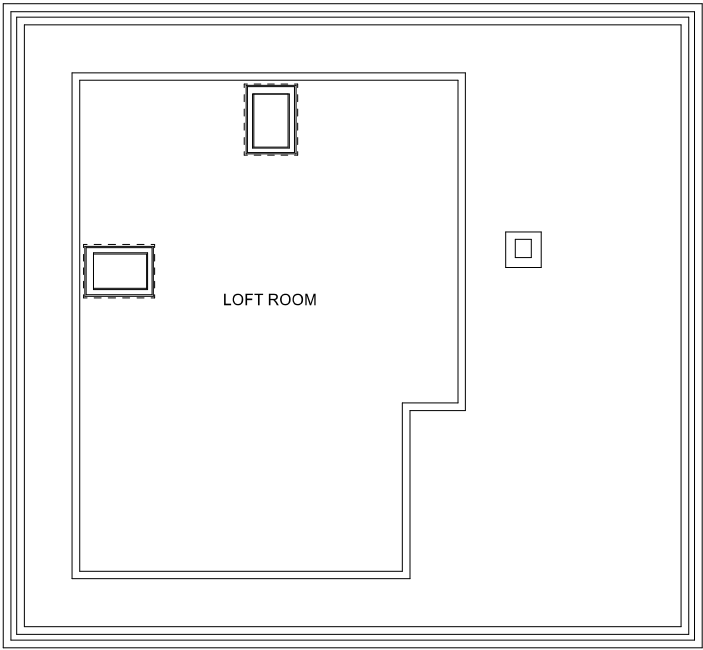

FIRST FLOOR PLAN

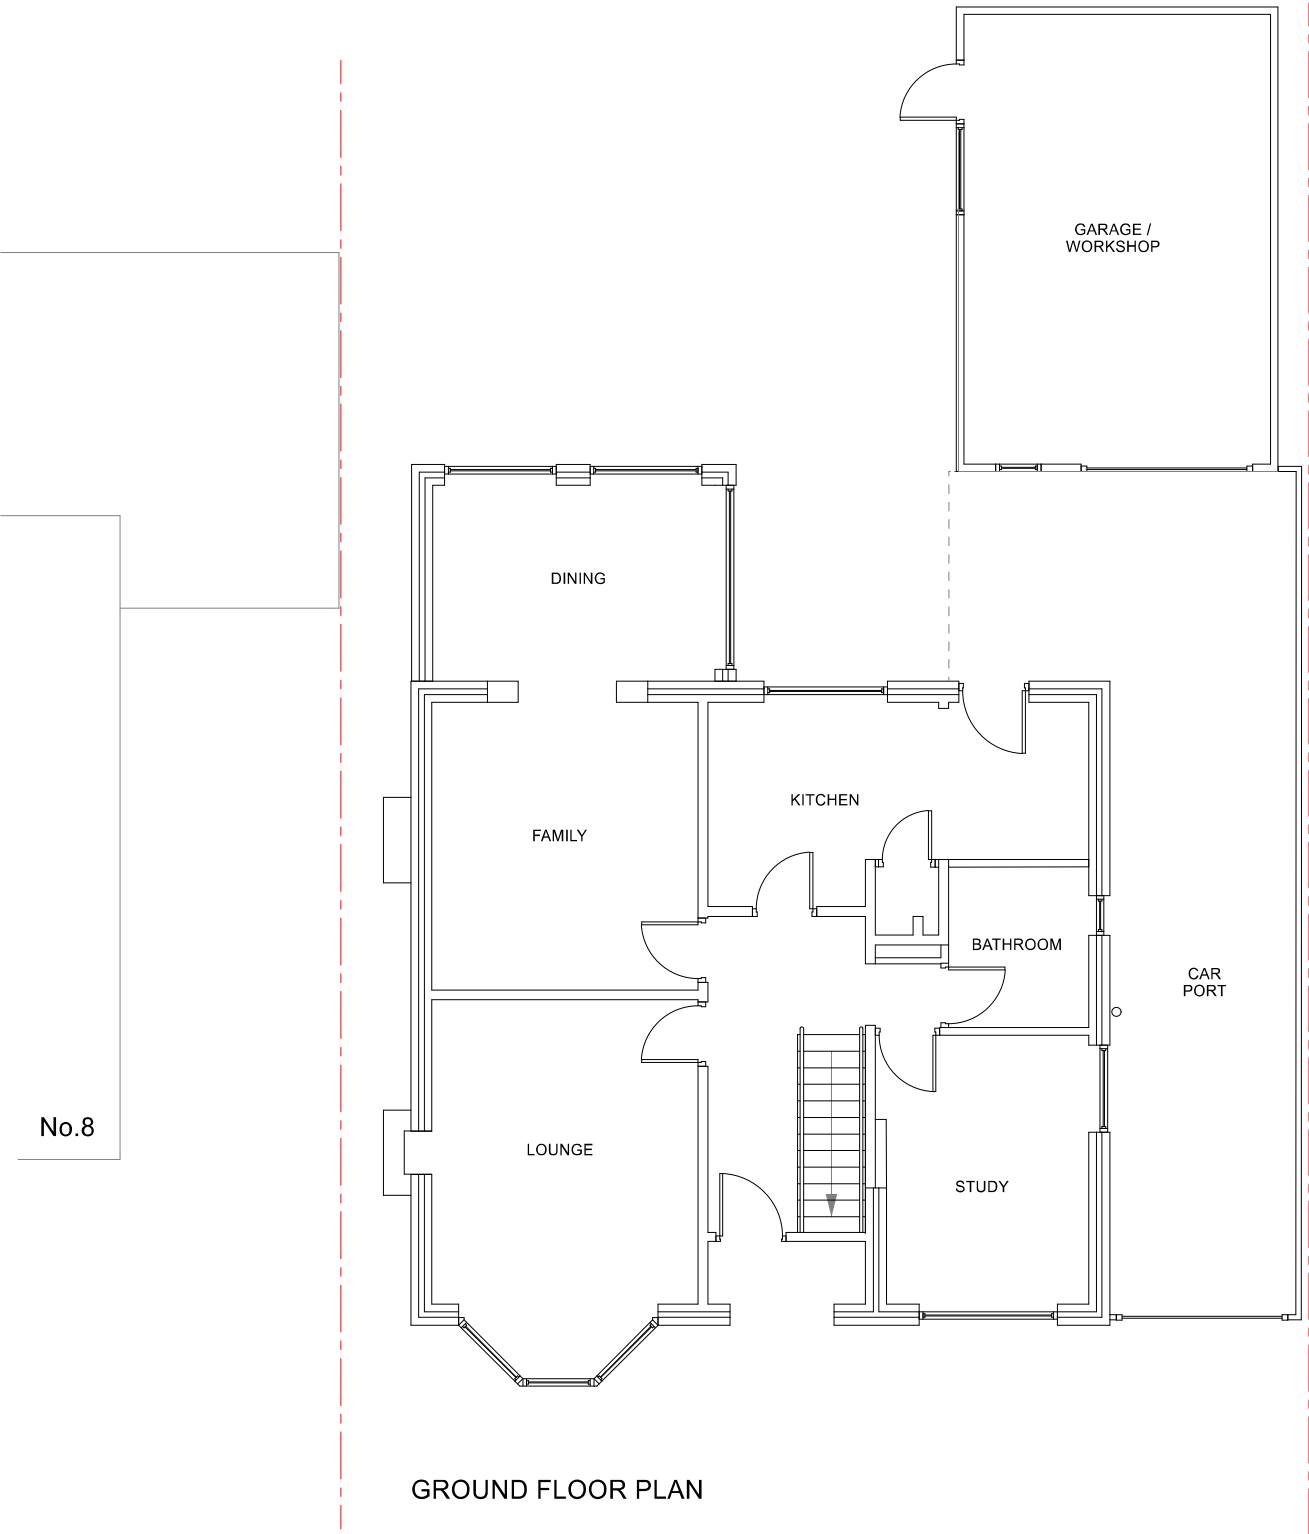

GROUND FLOOR PLAN

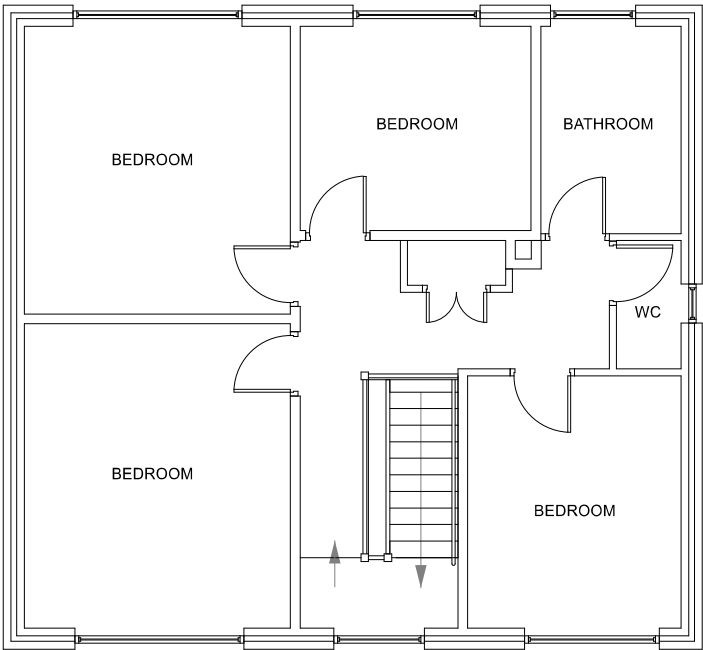

FIRST FLOOR PLAN

REV	DATE	REVISION
A	05/18	First Issue

B-DBM

Project
Extension & Alterations to;
6 Courtenay Drive,
Emmer Green
RG4 8XH

Client
Mr & Mrs Spooner

Drawing Title
Existing Floor Plans

Drawing No.
367-101

Page / Scale
A3 / 1:100

Date
May 18

Revision
A

6 Rushmere Cottages, Woodley, RG5 4BZ
info@b-dbm.co.uk www.b-dbm.co.uk
0118 9696857 07971177573