


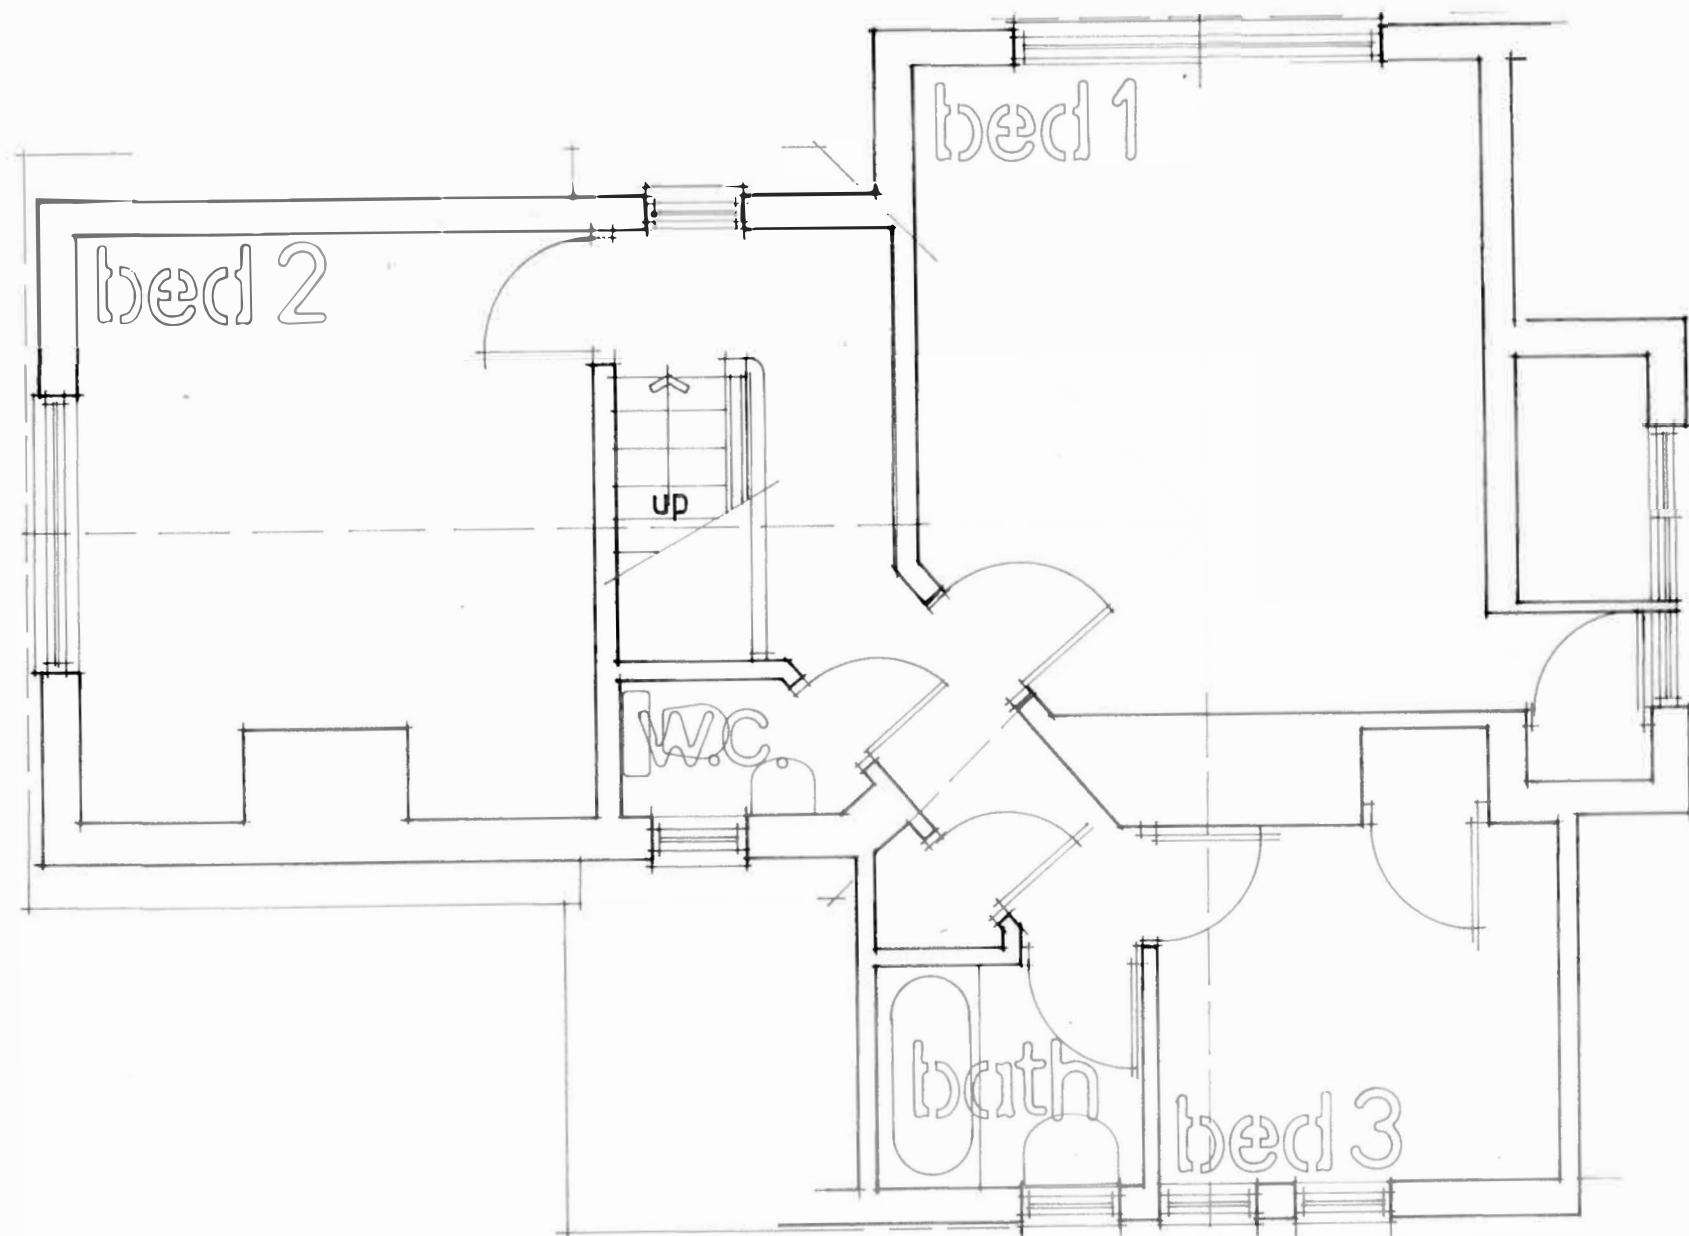

first



BERKSHIRE DEVELOPMENTS LTD
CLIENT

Jennette King
PROJECT
Single Storey Side/Rear
Extension and First Floor
Dormer Extensions at
6, Argyll Road
Reading
Berkshire
RG1 7YL

DRAWING
Existing First Floor Plan

SCALE 1:50 @ A3	DATE September 2018
DRAWING No. 18/ARR/02	REVISION