


LOCATION PLAN
SCALE 1:1250

SITE PLAN
SCALE 1:200

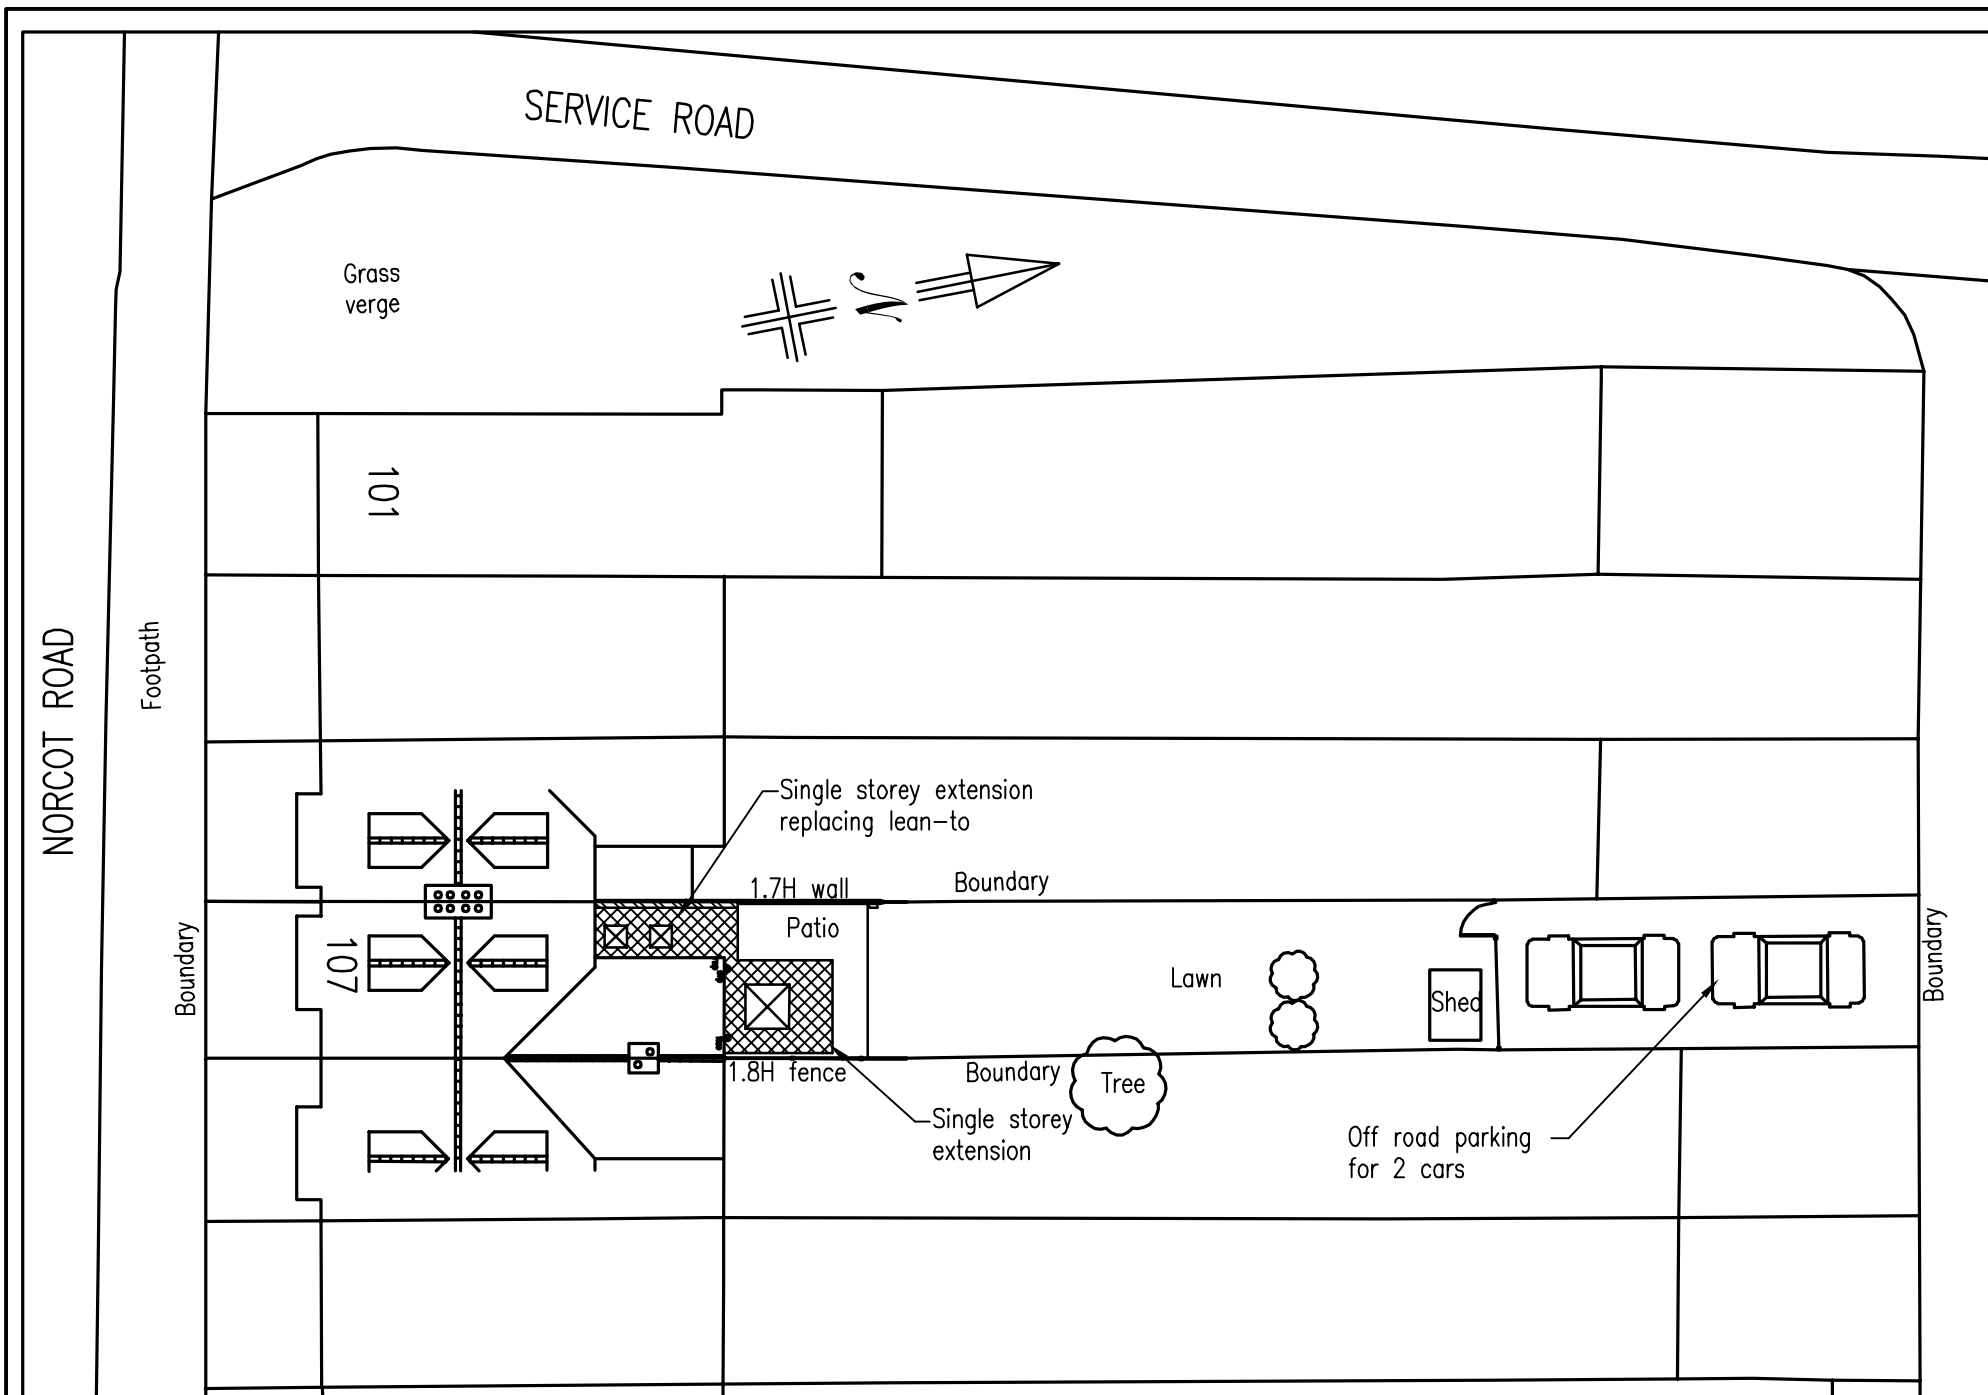

Plan Ahead
Drawing Services

26 Lamden Way, Burghfield Common, Reading. RG7 3LZ
Tel: 0118 9836039 Mobile Tel: 07940 828650 E-Mail: plan.ahead@btinternet.com
Website: www.plan-ahead-drawing-services.co.uk

DRAWING TITLE SITE & LOCATION PLANS		
CLIENT MS KINGTON & MR CARLIN		
DATE 13/11/18	SCALE 1:200 1:1250	PAPER A3
DRAWN BY D. HUISH	DRAWING NUMBER 181010/02	REV.

GENERAL NOTES

1. DIMENSIONS ARE TO BE CHECKED ON SITE BEFORE WORK PROCEEDS
2. ALL DIMENSIONS ARE IN MILLIMETRES UNLESS OTHERWISE STATED.
3. THIS DRAWING IS NOT TO BE REPRODUCED WITHOUT THE PERMISSION OF PLAN AHEAD DRAWING SERVICES.

REVISIONS		
REF	DATE	DESCRIPTION