




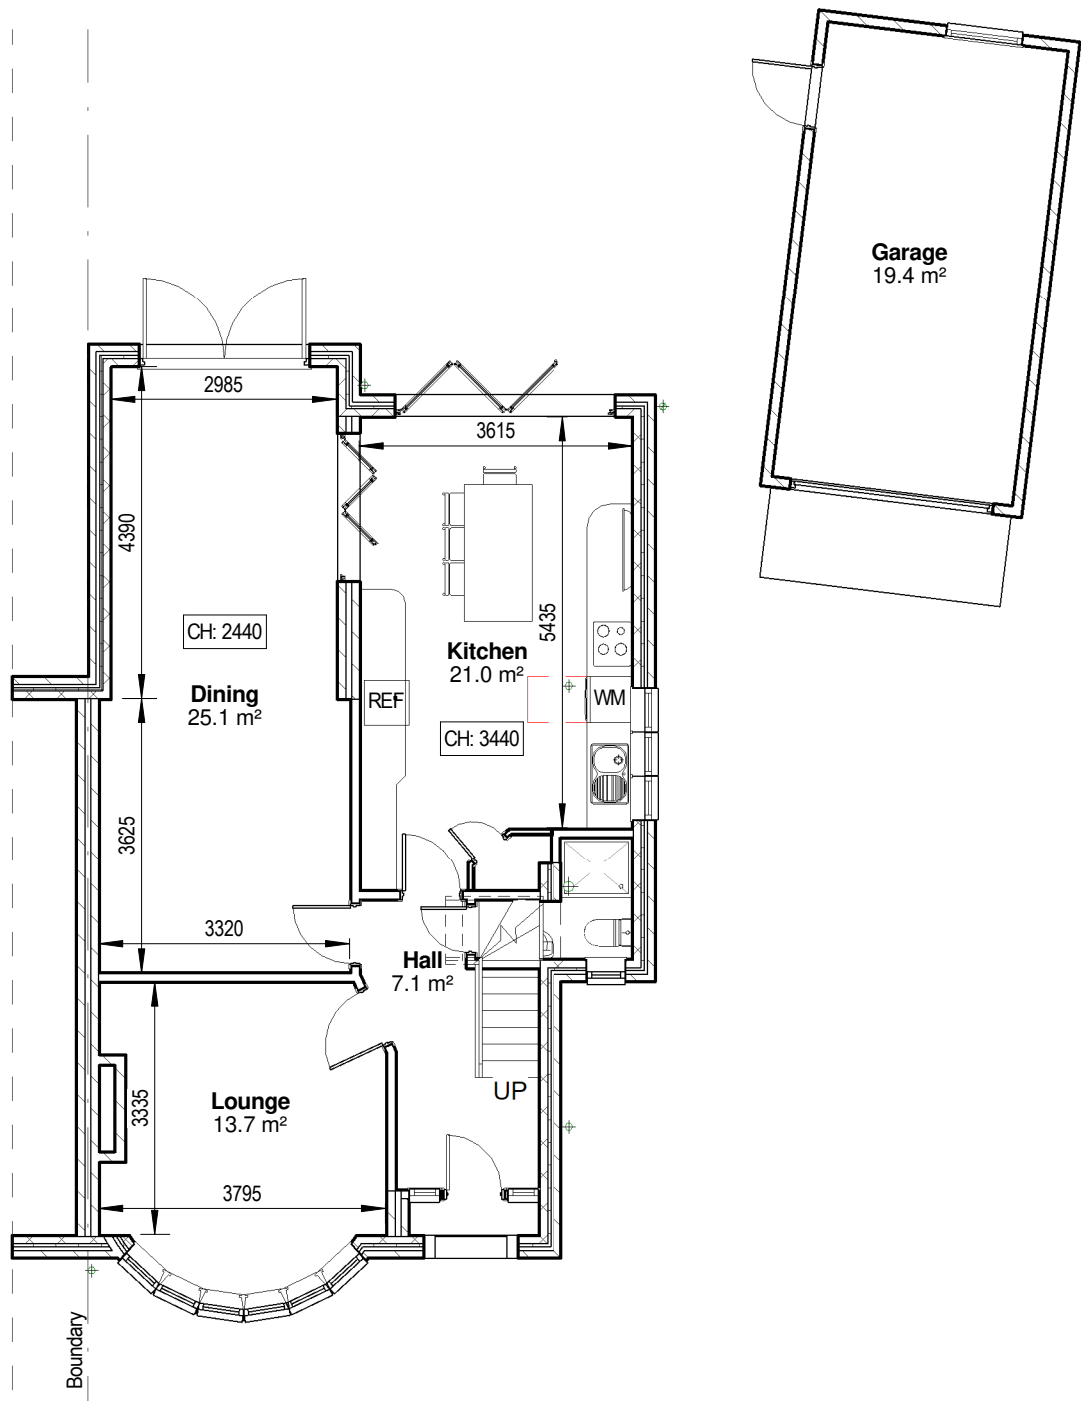


1 01. Ground floor plan  
1 : 100

 

SCALE 1:100 @ A3

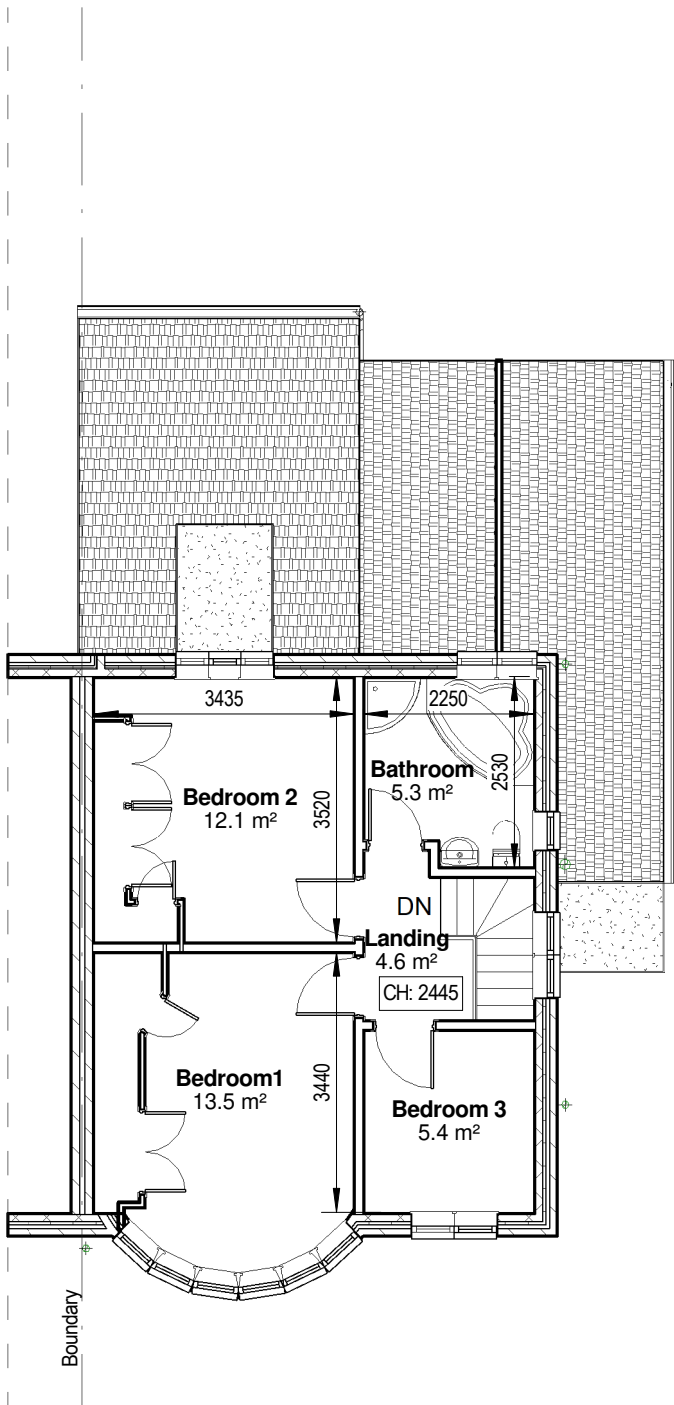

2 02. First floor plan  
1 : 100

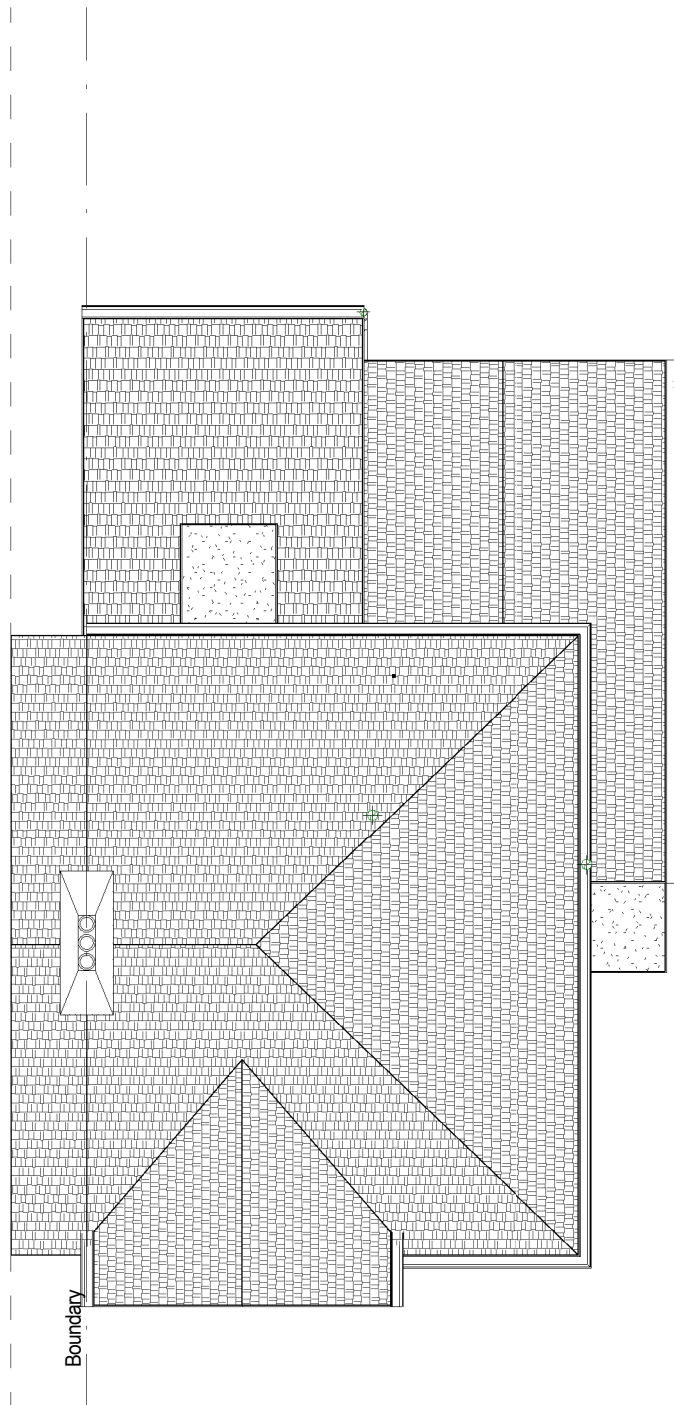

3 03. Roof plan  
1 : 100

| REV | DATE | DESCRIPTION |
|-----|------|-------------|
|     |      |             |
|     |      |             |
STATUS  
**Planning**

CLIENT **Sonia & Rav Rehan**  
ADDRESS **6 Littlecote Drive,  
Reading, RG1 6JD**

 **Design Work  
Studios Ltd.**  
  
**The White Building  
33 Kings Road  
Reading  
RG1 3AR**  
  
info@designworkstudios.co.uk  
www.designworkstudios.co.uk

DRAWING BY **DDA**  
CHECKED BY **PT**  
SCALE **1 : 100 @ A3**  
DATE **05.04.2018**

DWG # **1182-00** **EX GA** REV

TITLE  
**GROUND FLOOR PLAN, FIRST FLOOR  
PLAN AND ROOF PLAN  
EXISTING**