



FIRST FLOOR PLAN

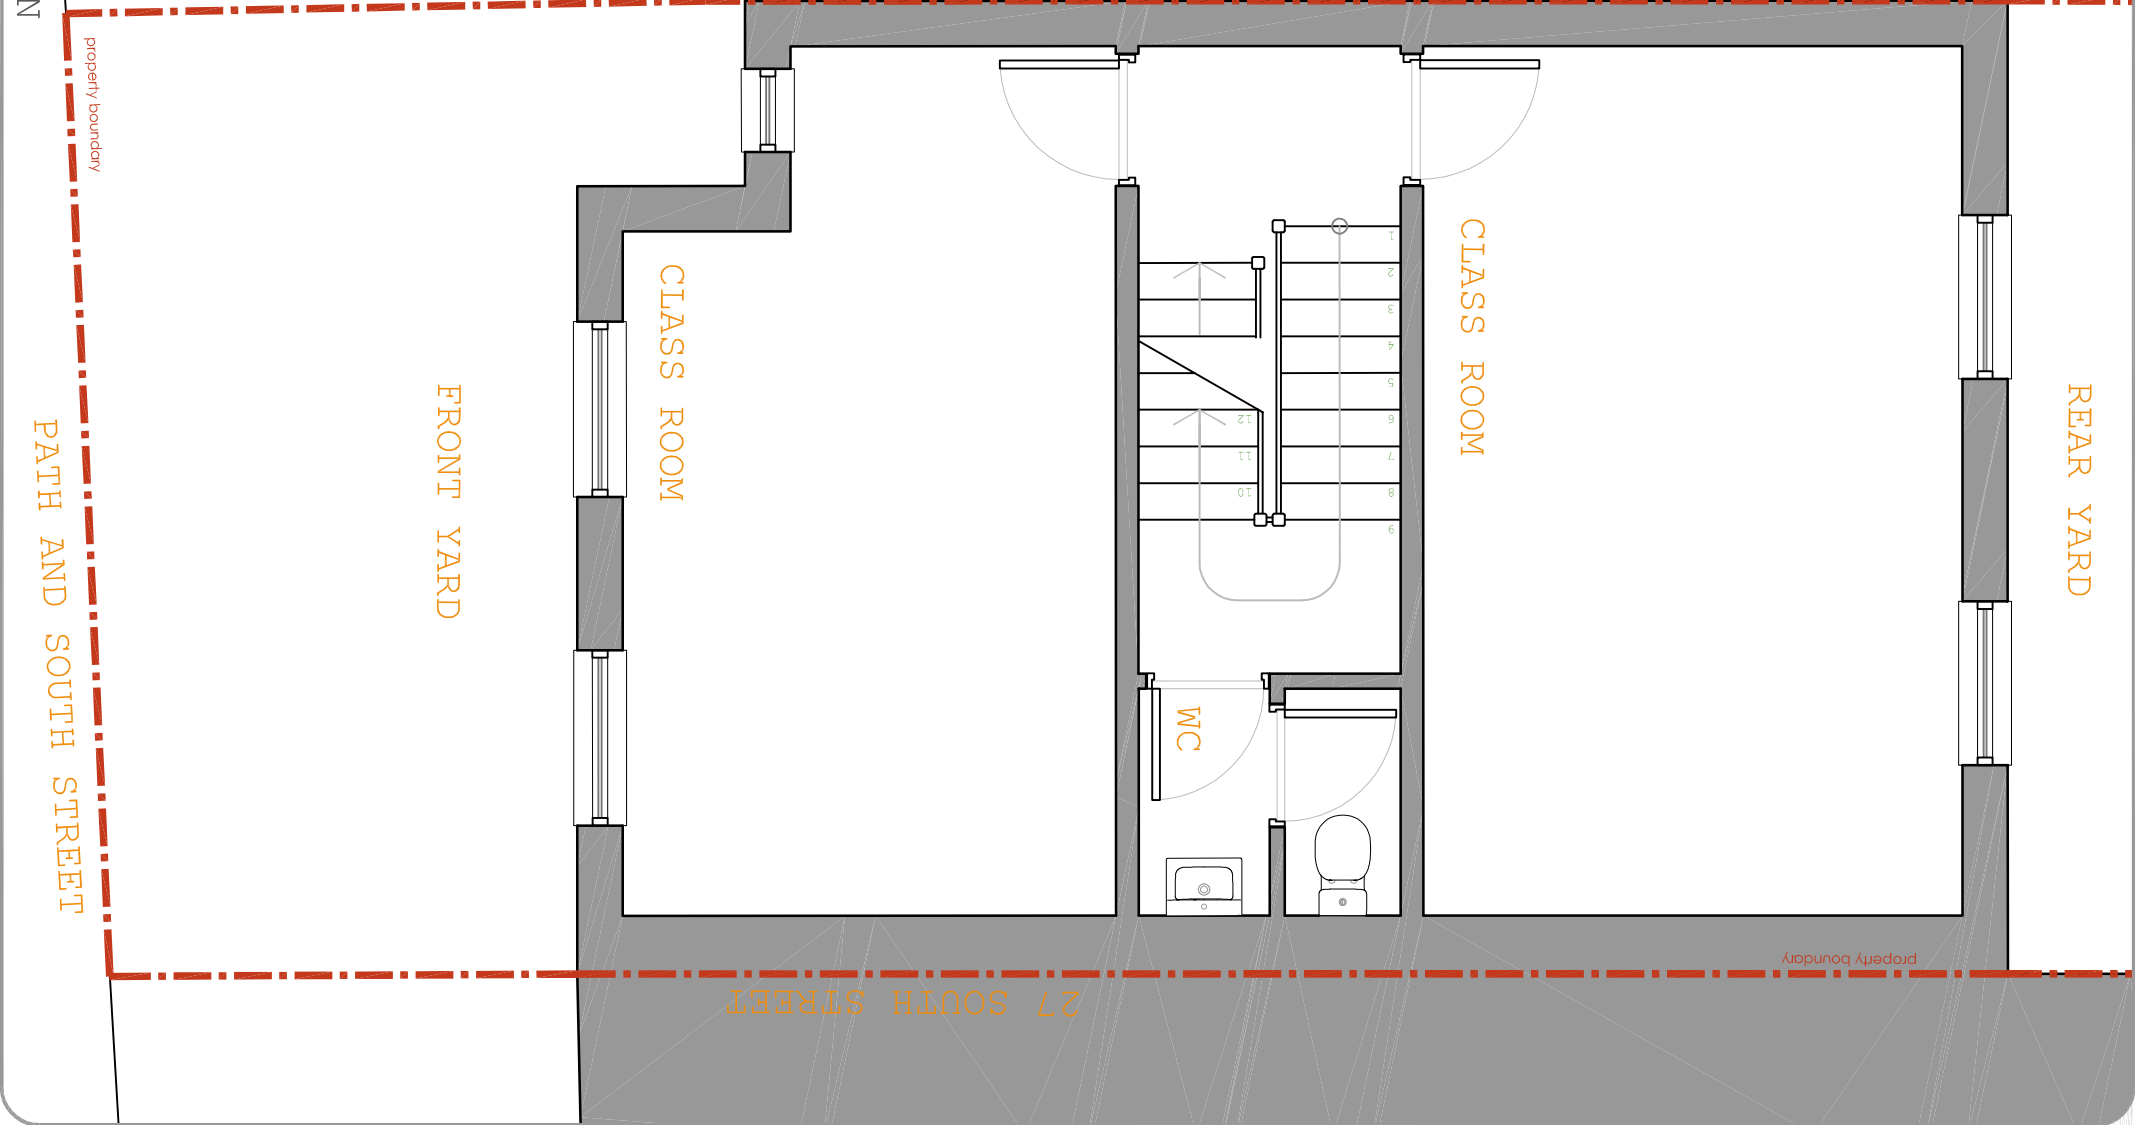

SECOND FLOOR PLAN

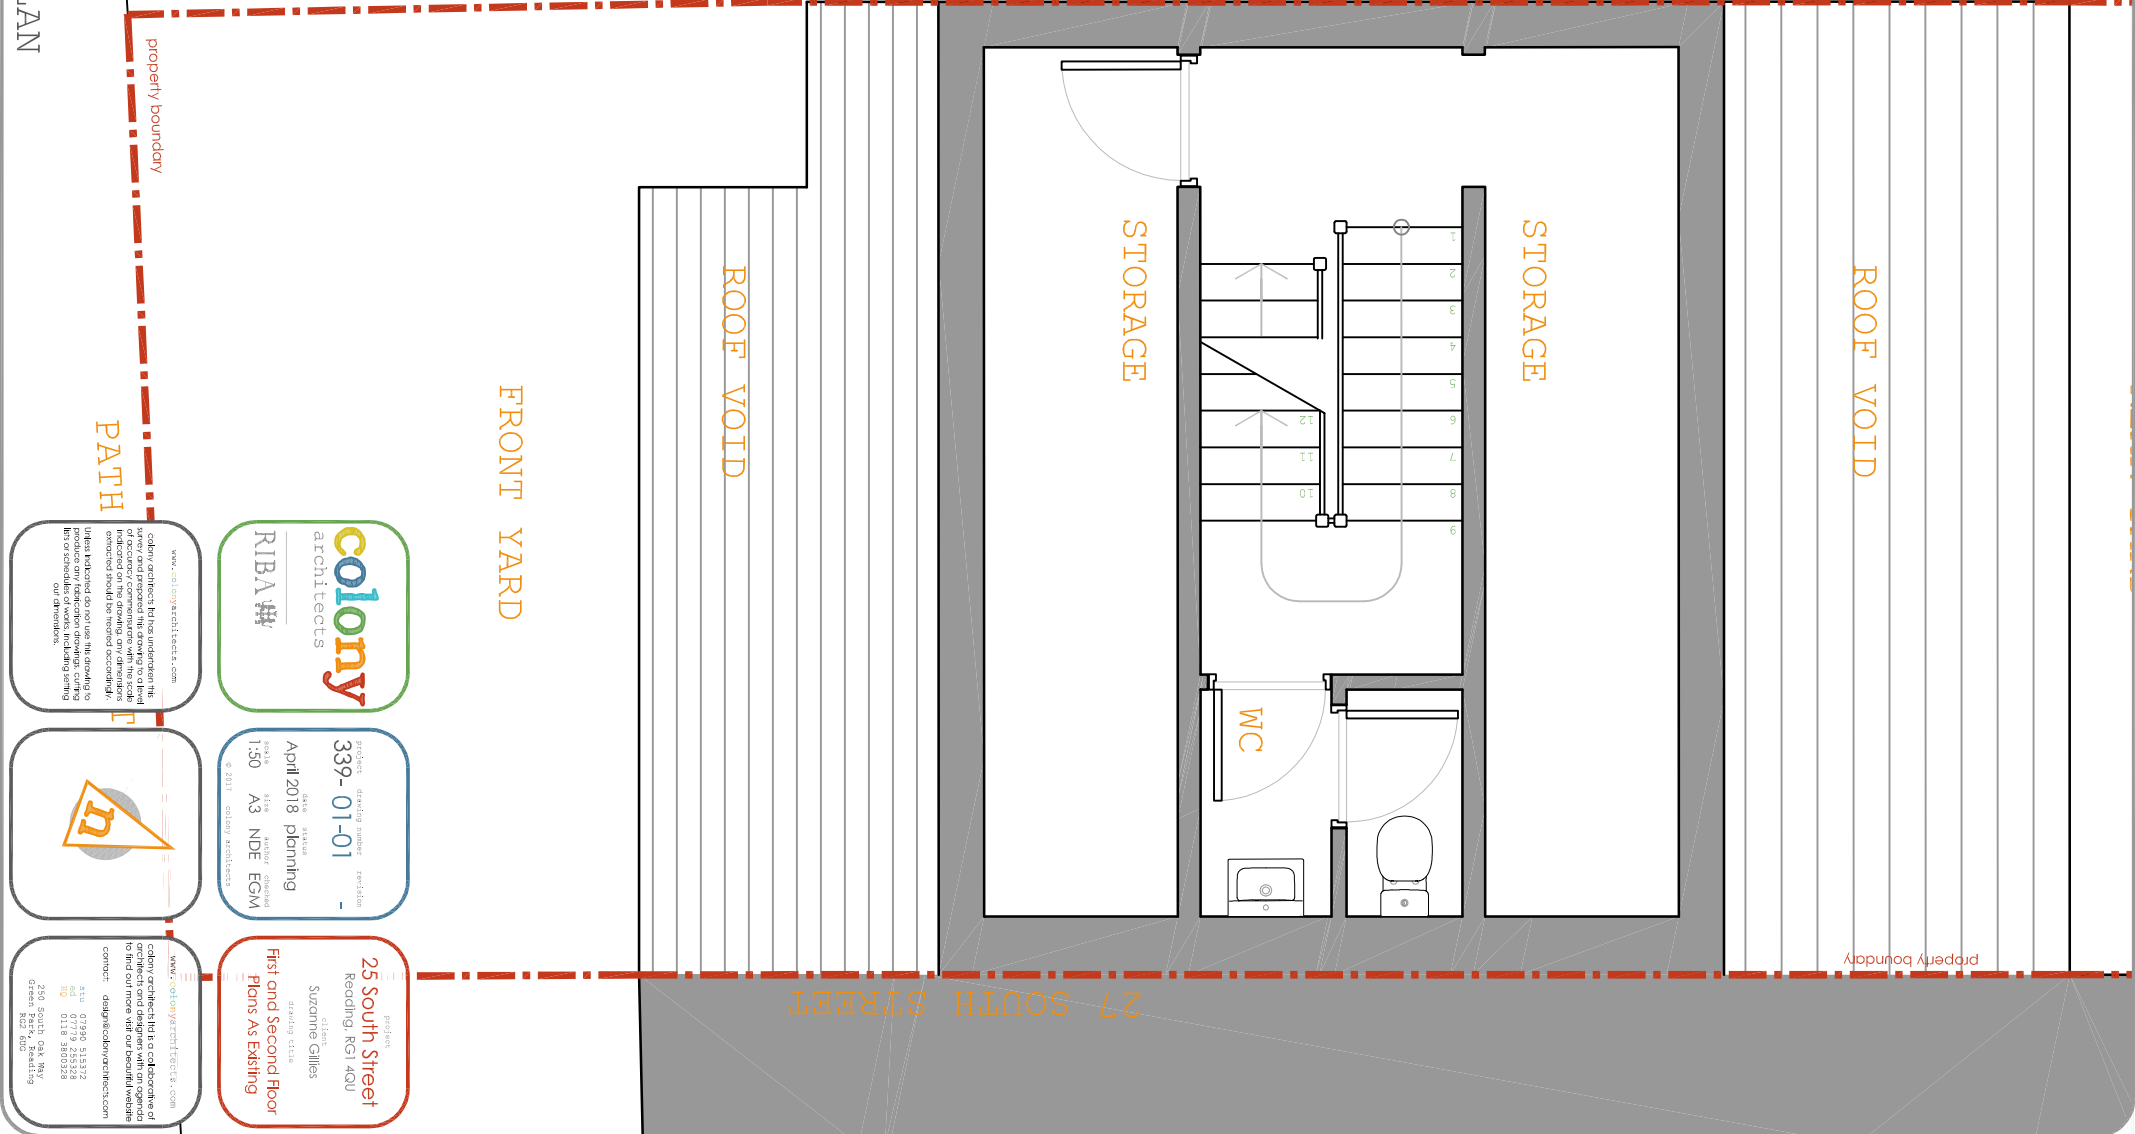

colony architects ltd is a collective of architects and designers with an ongoing commitment to social and environmental justice. we work with communities to create sustainable and inclusive environments.

www.colonyarchitects.com

project: 339- 01-01
drawing number: 339- 01-01
date: April 2018
client: Suzanne Gilles
architect: colony architects ltd
scale: 1:50
medium: A3 NDE EGM
© 2018 colony architects ltd

25 South Street
Reading, RG1 4QU
client: Suzanne Gilles
drawing title: First and Second Floor Plans As Existing
project: 25 South Street
architect: colony architects ltd
contact: daisy@colonyarchitects.com
tel: 0118 382 820
email: daisy@colonyarchitects.com
www.colonyarchitects.com