




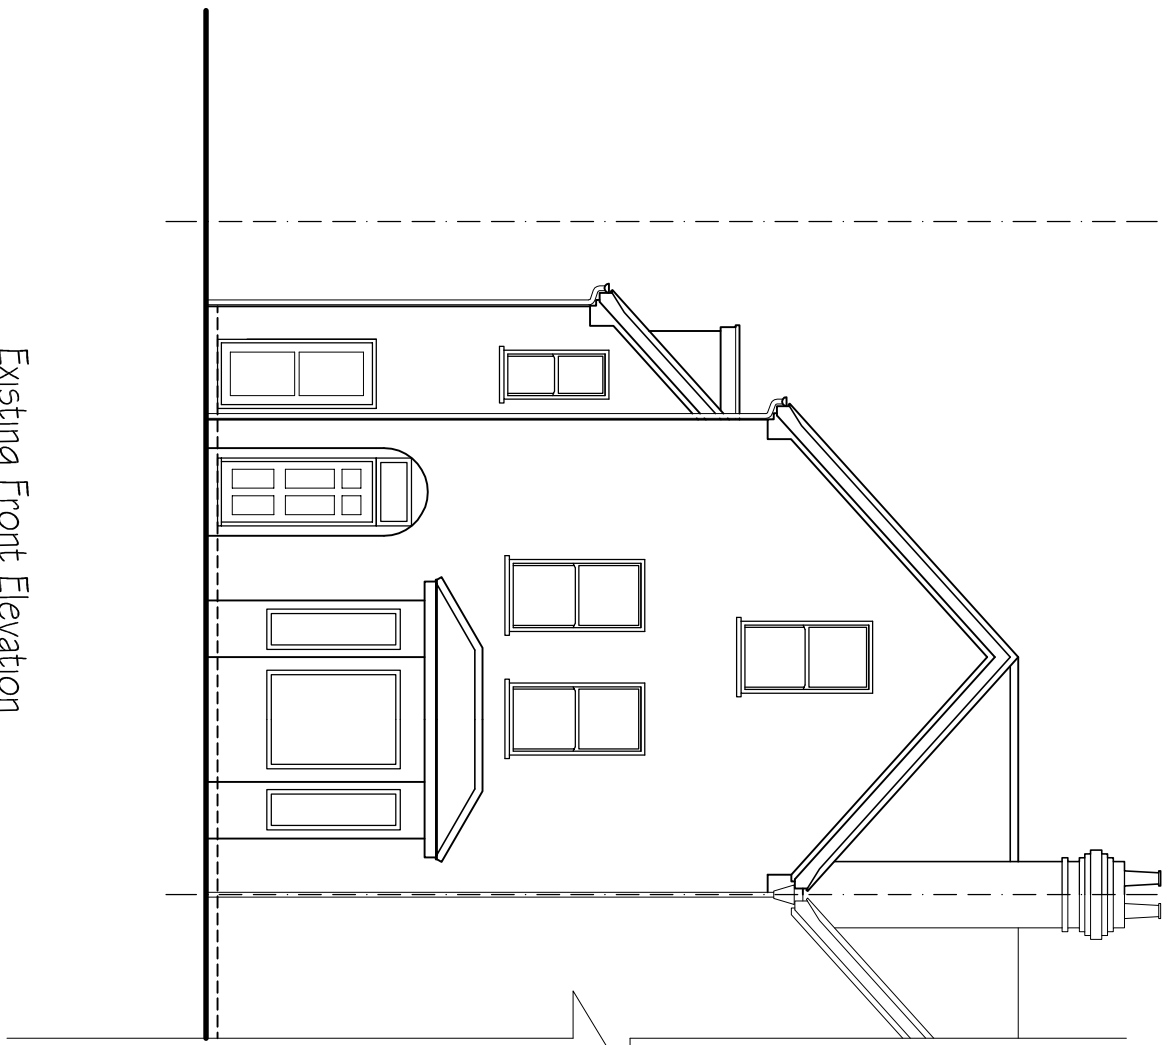


Existing Front Elevation

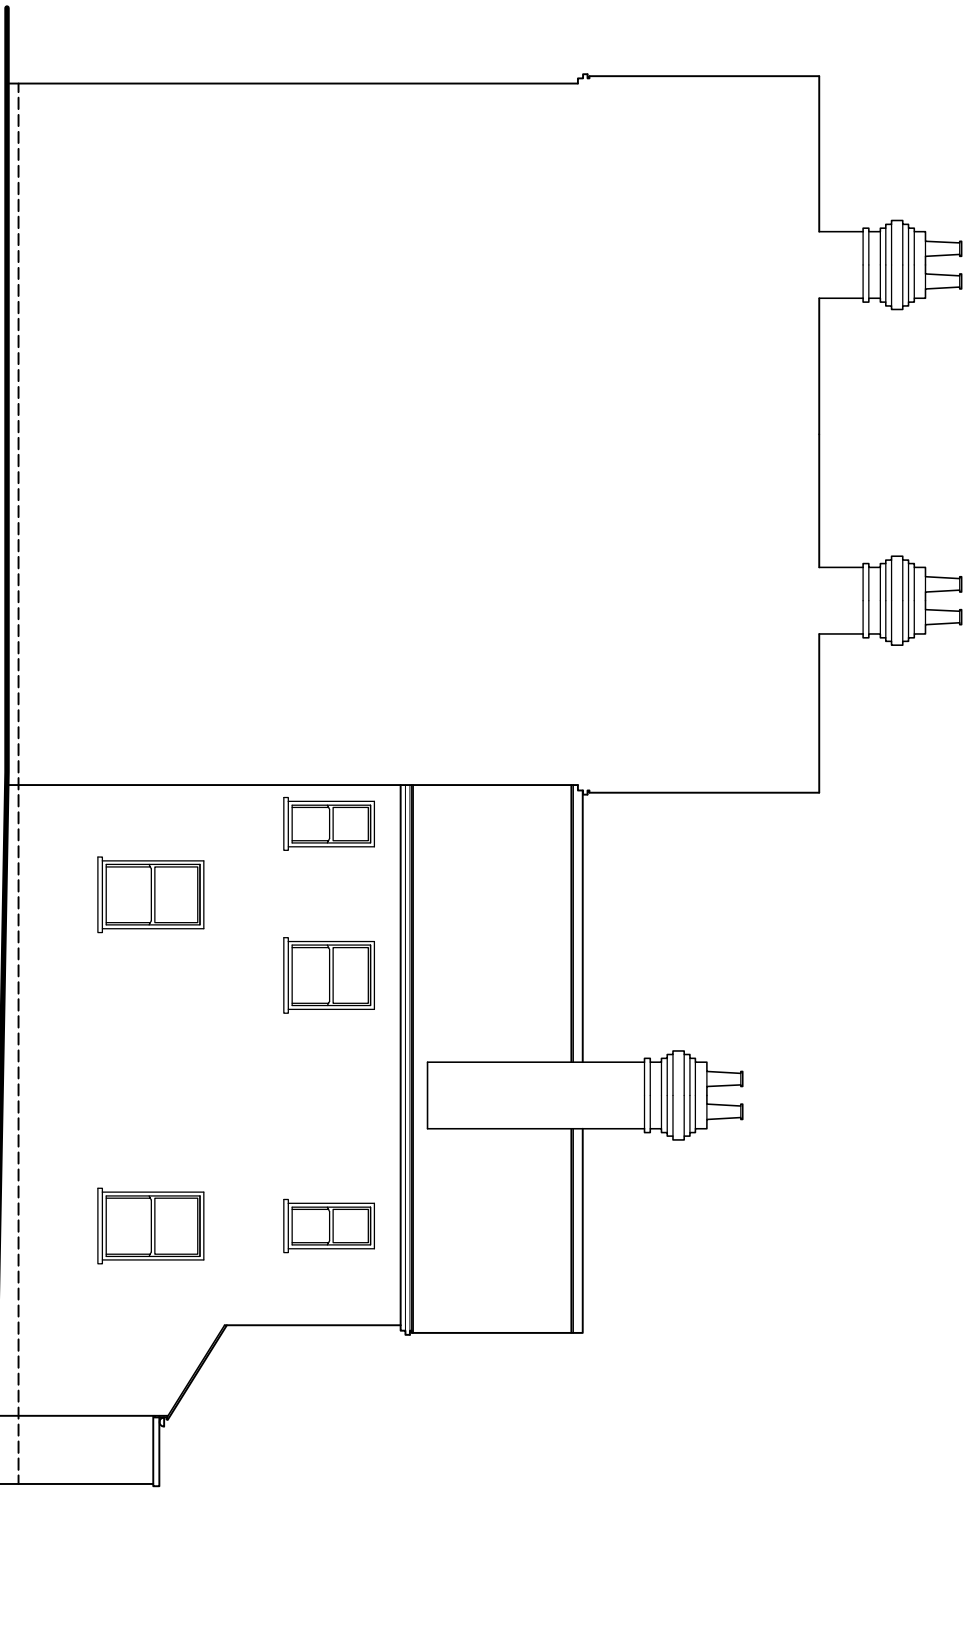

Existing Side Elevation

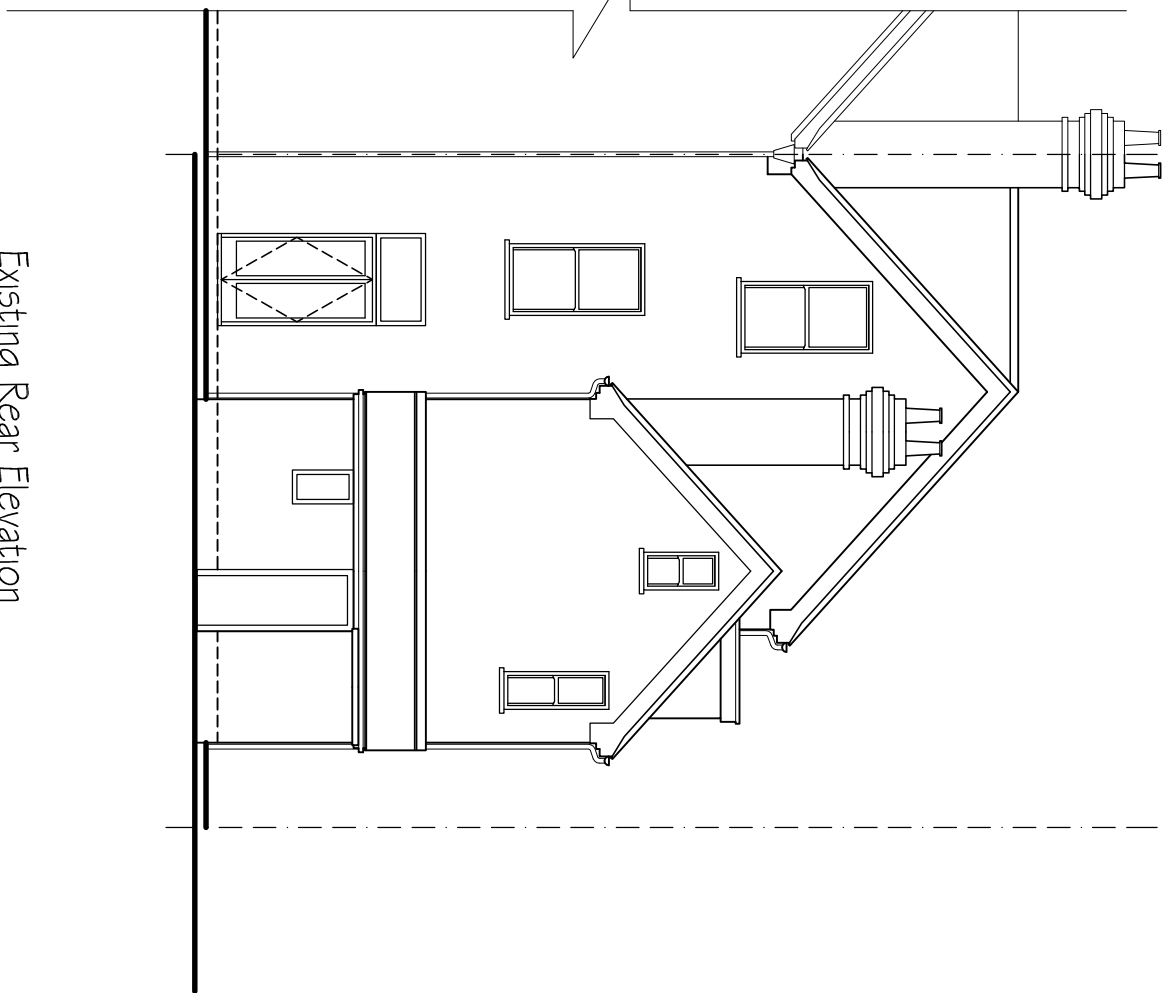


Existing Rear Elevation

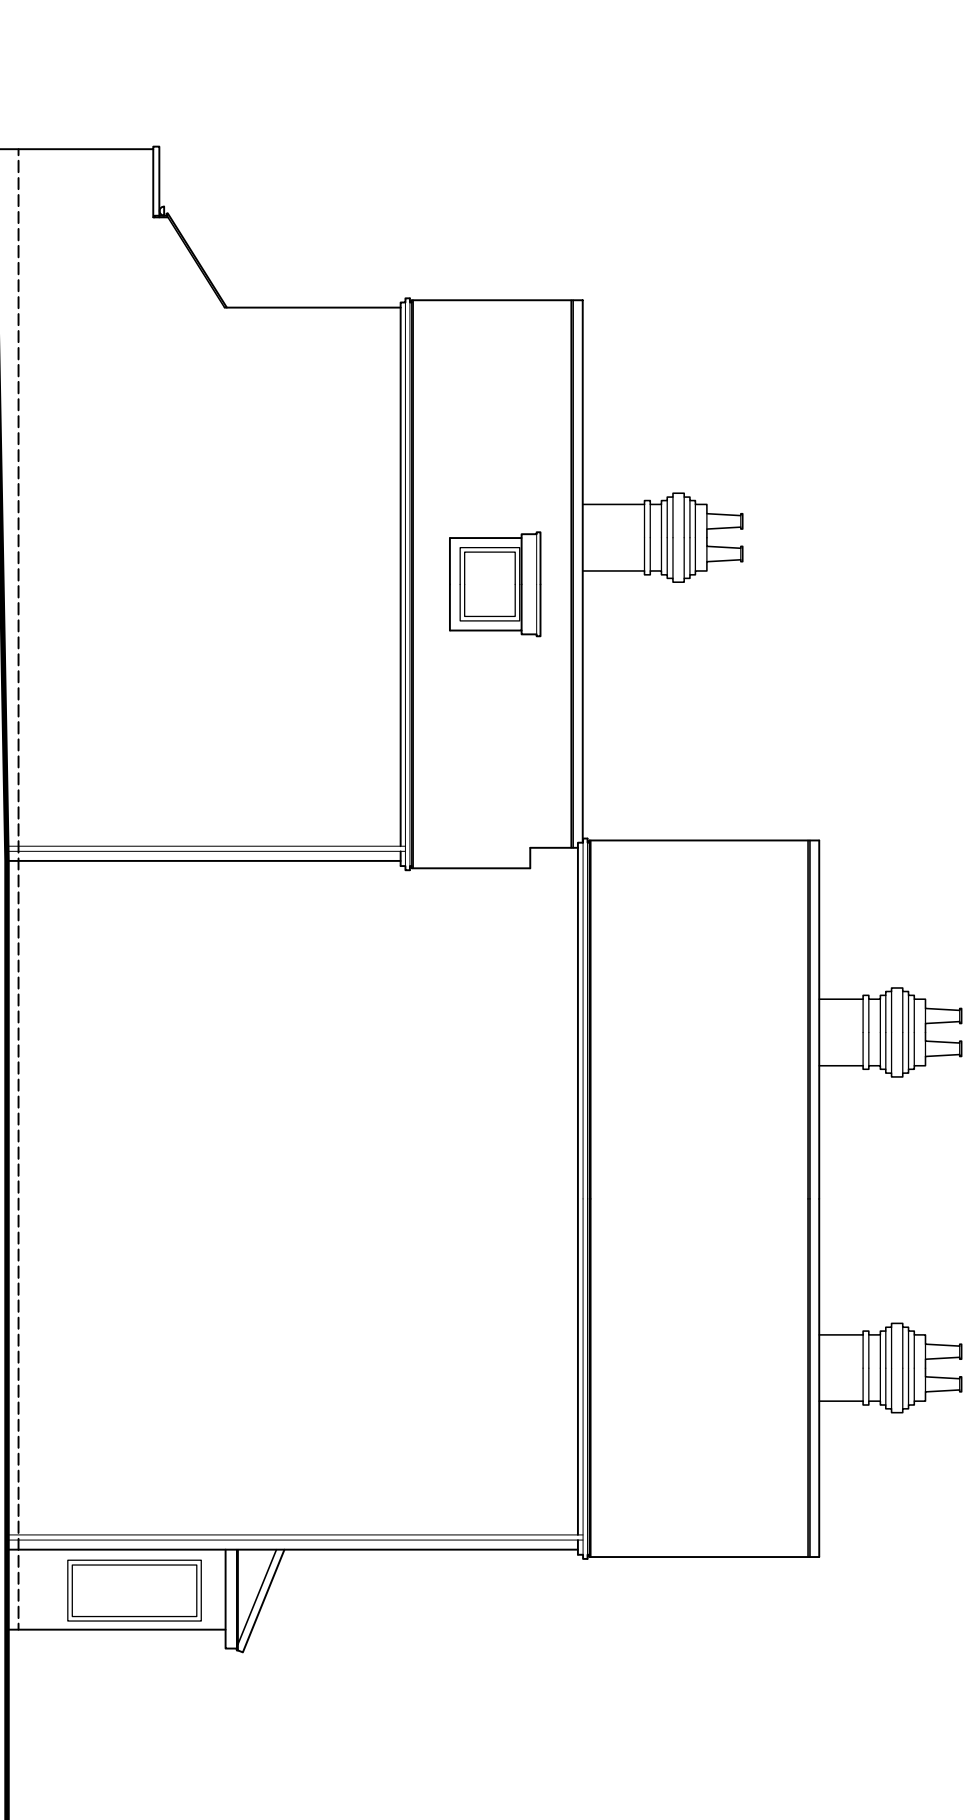

Existing Side Elevation

0 1 2 3 Metres
SCALE BAR @ 1:100

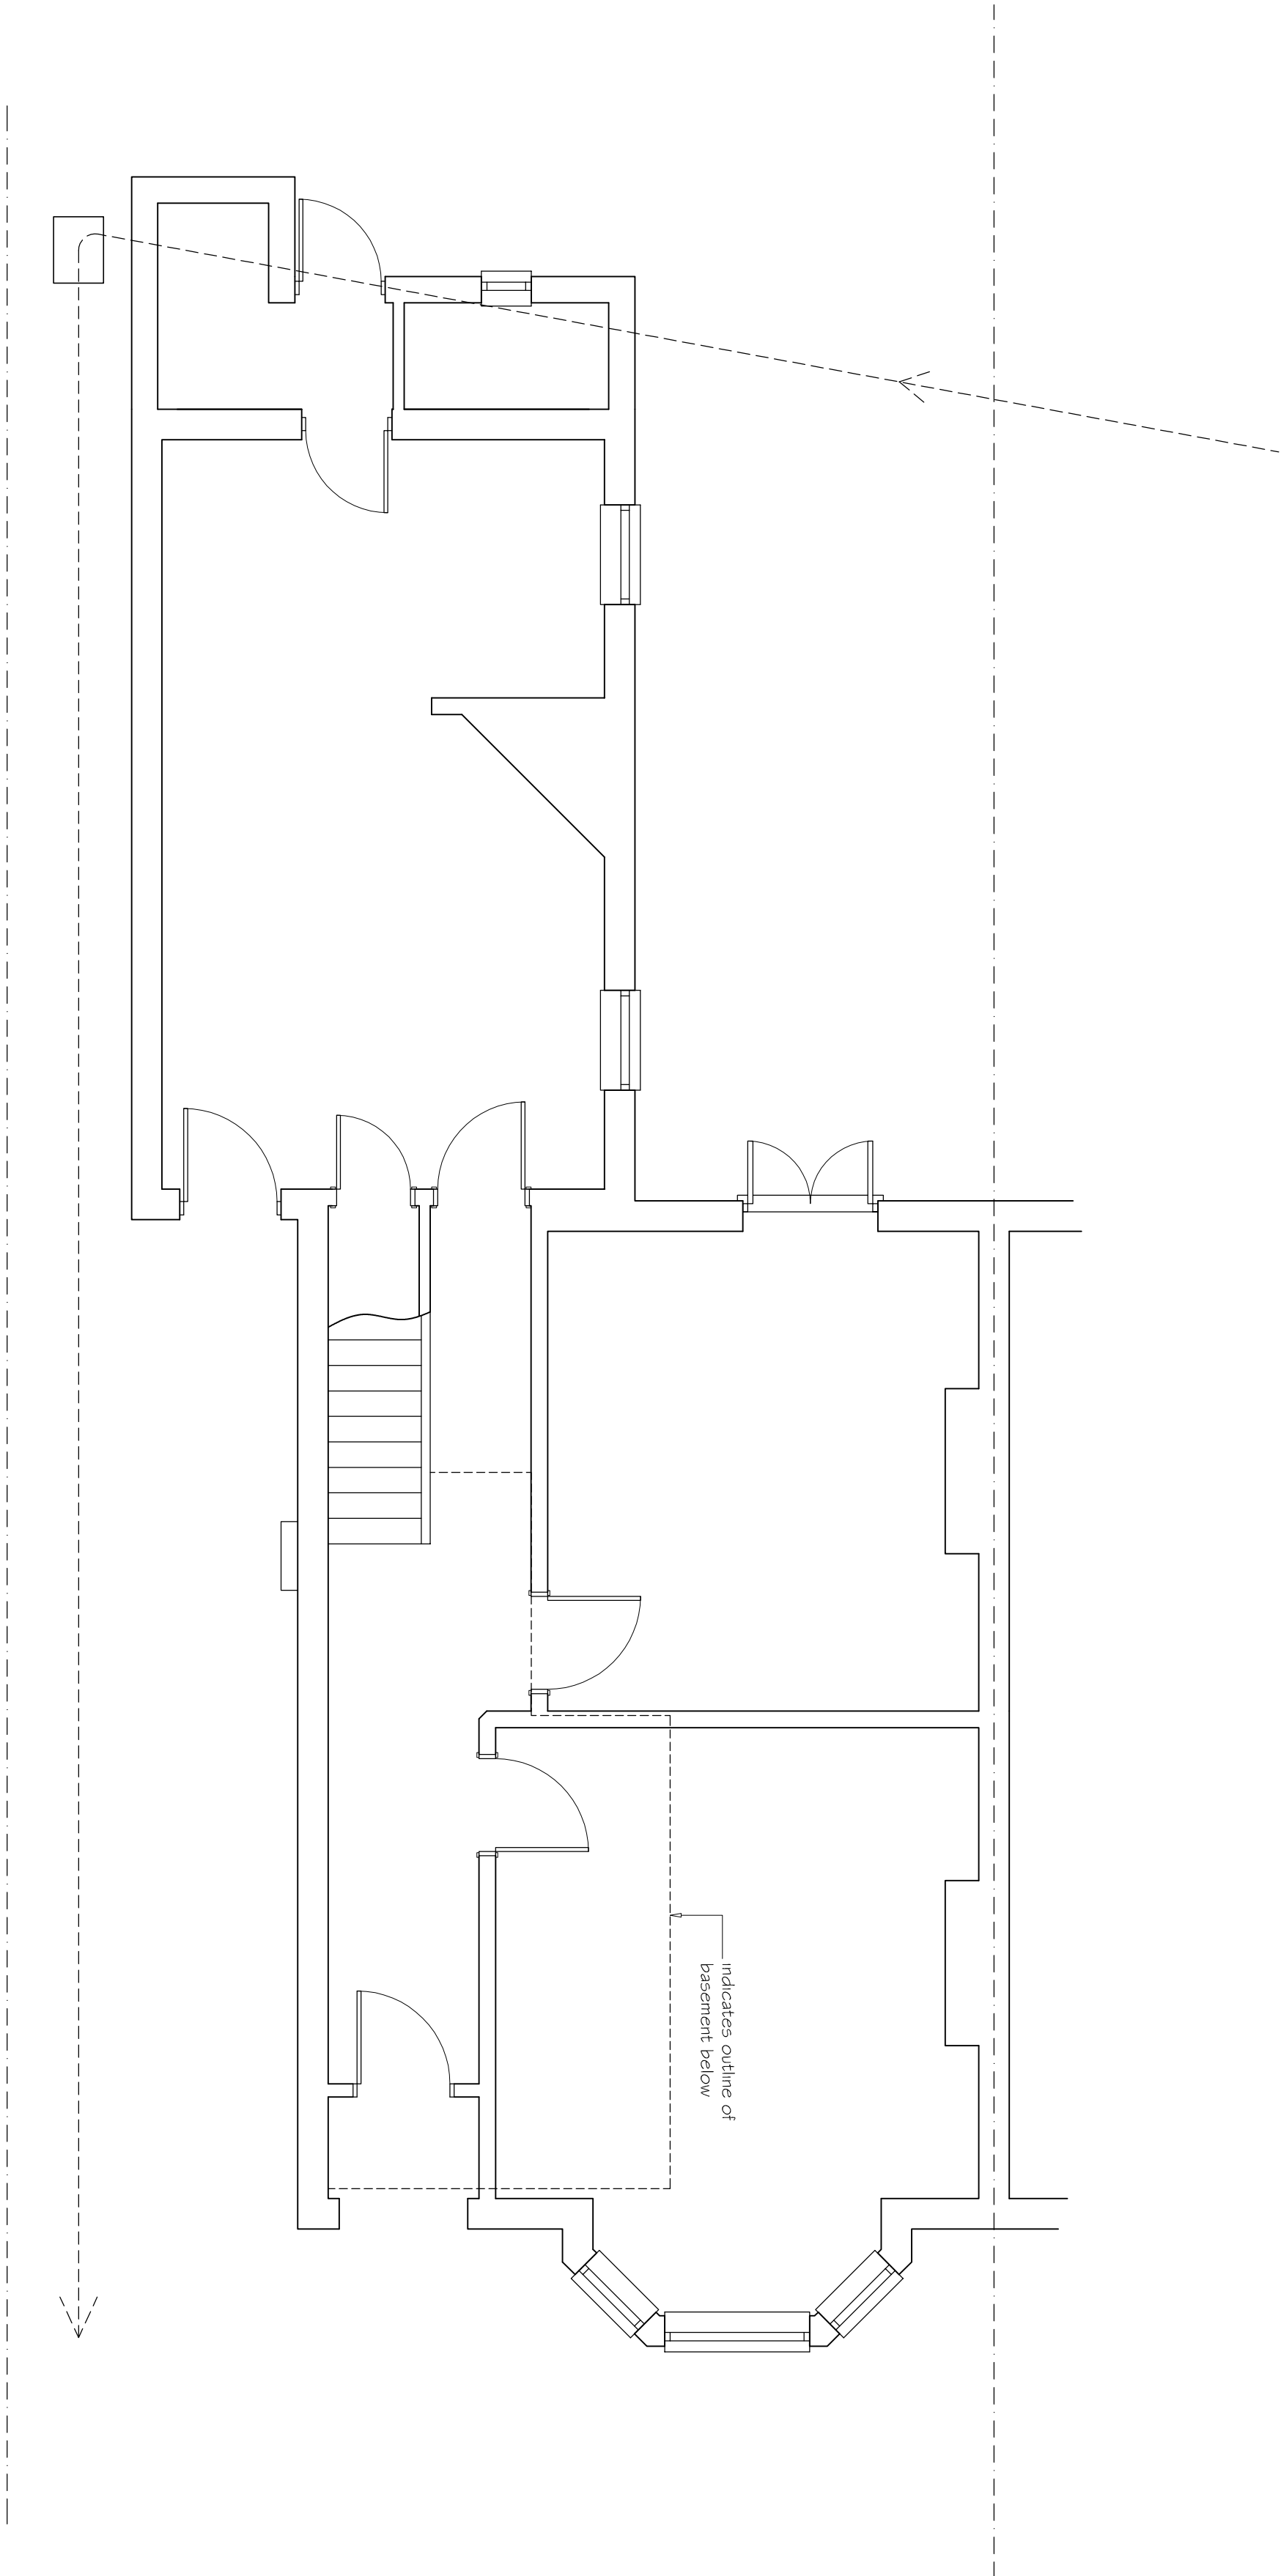

Existing Ground Floor Plan
0 1 2 3 Metres
SCALE BAR @ 1:50



©Crown Copyright and database rights 2018 OS 100019980

KARL HUGHES BSc(Hons)	
Architectural ~ Planning - Building Consultant	
Sumpside, Silchester Road, Little London, Hampshire, RG26 5EP	
Telephone 01189 701033	

client:	Mr and Mrs Allen	
project:	65 Alexandra Rd, Reading.	
title:	Existing Plans & Elevations	
date:	Feb 2018	drawn: DC / KSH
scale:	1-100 us	drawing no: 01