


Scale 1:1250

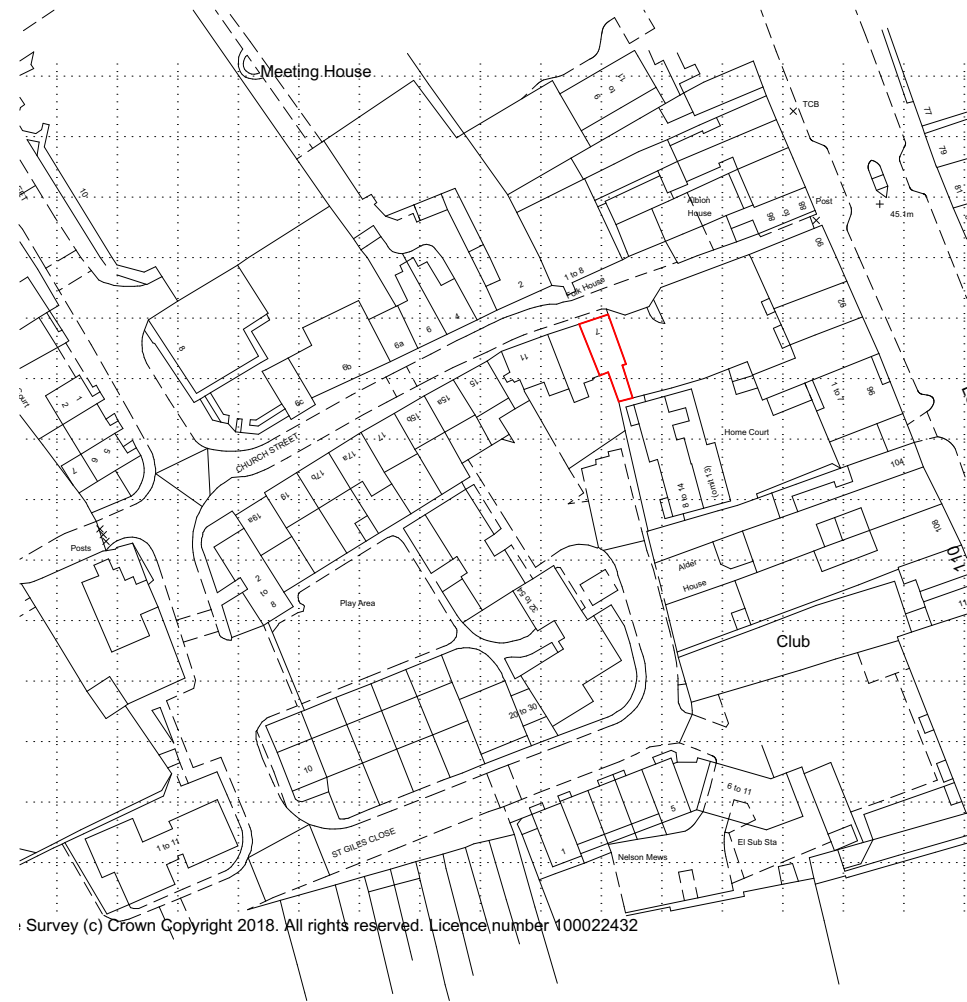

Revisions	Date
All dimensions to be checked on site prior to the commencement of any construction. This drawing may not be reproduced in any part or form without the written consent of I.M. Top Construction Ltd	

ALL COPYRIGHTS RESERVED

I.M.Top Construction Ltd.

14 Tyberton Place
Reading
Rg1 6ES

office@top-construction.co.uk
www.top-construction.co.uk

Project		
Internal alterations		
7 Church St, Reading RG1 2SB		
Client		
David Jenkins		
Title		
Location Plan		
Drawn	Scale	Date
Irek	As shown	2018-05-30
Drawing No		Rev
180530_01.1@A4		R0

Location Plan
1:1250



Revisions	Date
All dimensions to be checked on site prior to the commencement of any construction. This drawing may not be reproduced in any part or form without the written consent of I.M. Top Construction Ltd	
ALL COPYRIGHTS RESERVED	



I.M.Top Construction Ltd.

**14 Tyberton Place
Reading
Rg1 6ES**

**office@top-construction.co.uk
www.top-construction.co.uk**


Project	Internal alterations 7 Church St, Reading RG1 2SB	
Client	David Jenkins	
Title	Block Plan	
Drawn	Scale	Date
Irek	As shown	2018-05-30
Drawing No	Rev	
180530_01.2@A4	R0	

**Block Plan
1:500**

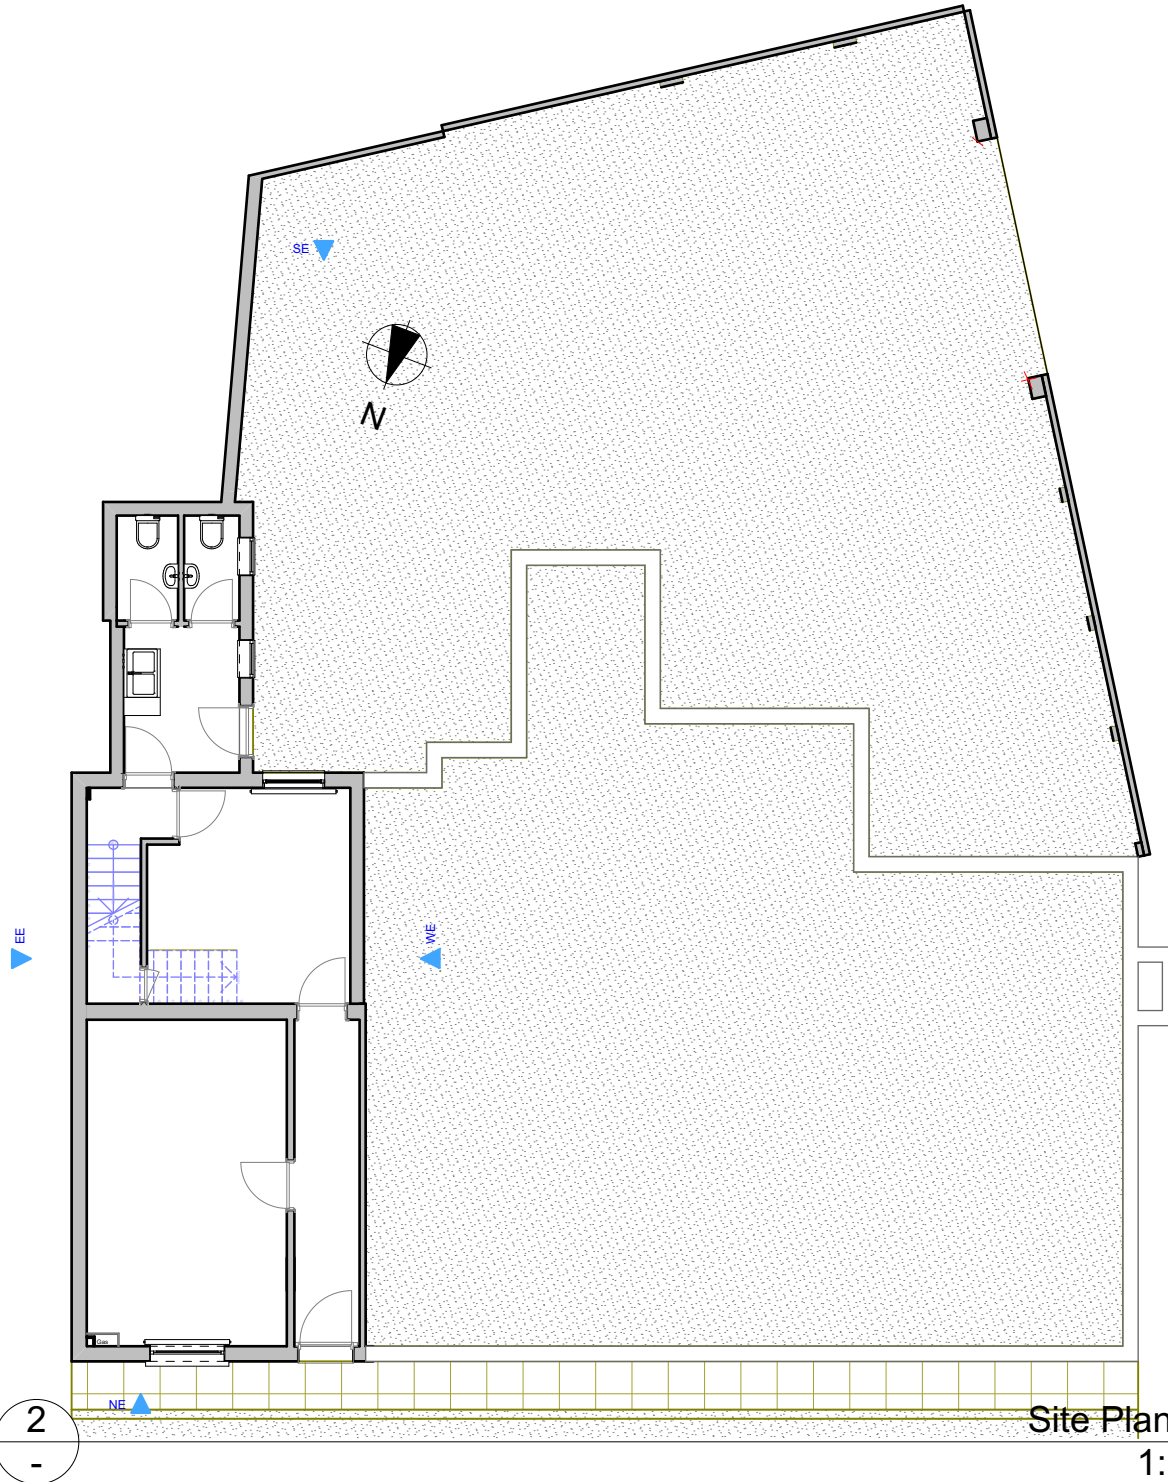 


Site Plan (1)
1:125


Revisions		Date
All dimensions to be checked on site prior to the commencement of any construction. This drawing may not be reproduced in any part or form without the written consent of I.M. Top Construction Ltd		
ALL COPYRIGHTS RESERVED		
I.M.Top Construction Ltd.		
14 Tyberton Place Reading Rg1 6ES		
office@top-construction.co.uk www.top-construction.co.uk		
Project	-	
	-	
	Internal alterations	
	7 Church St, Reading RG1 2SB	
Client	David Jenkins	
	-	
Title	Site Plan 1	
	-	
Drawn	Scale	Date
Irek	As shown	2018-05-30
Drawing No	Rev	
180530_01.4@A4	R0	
-	-	

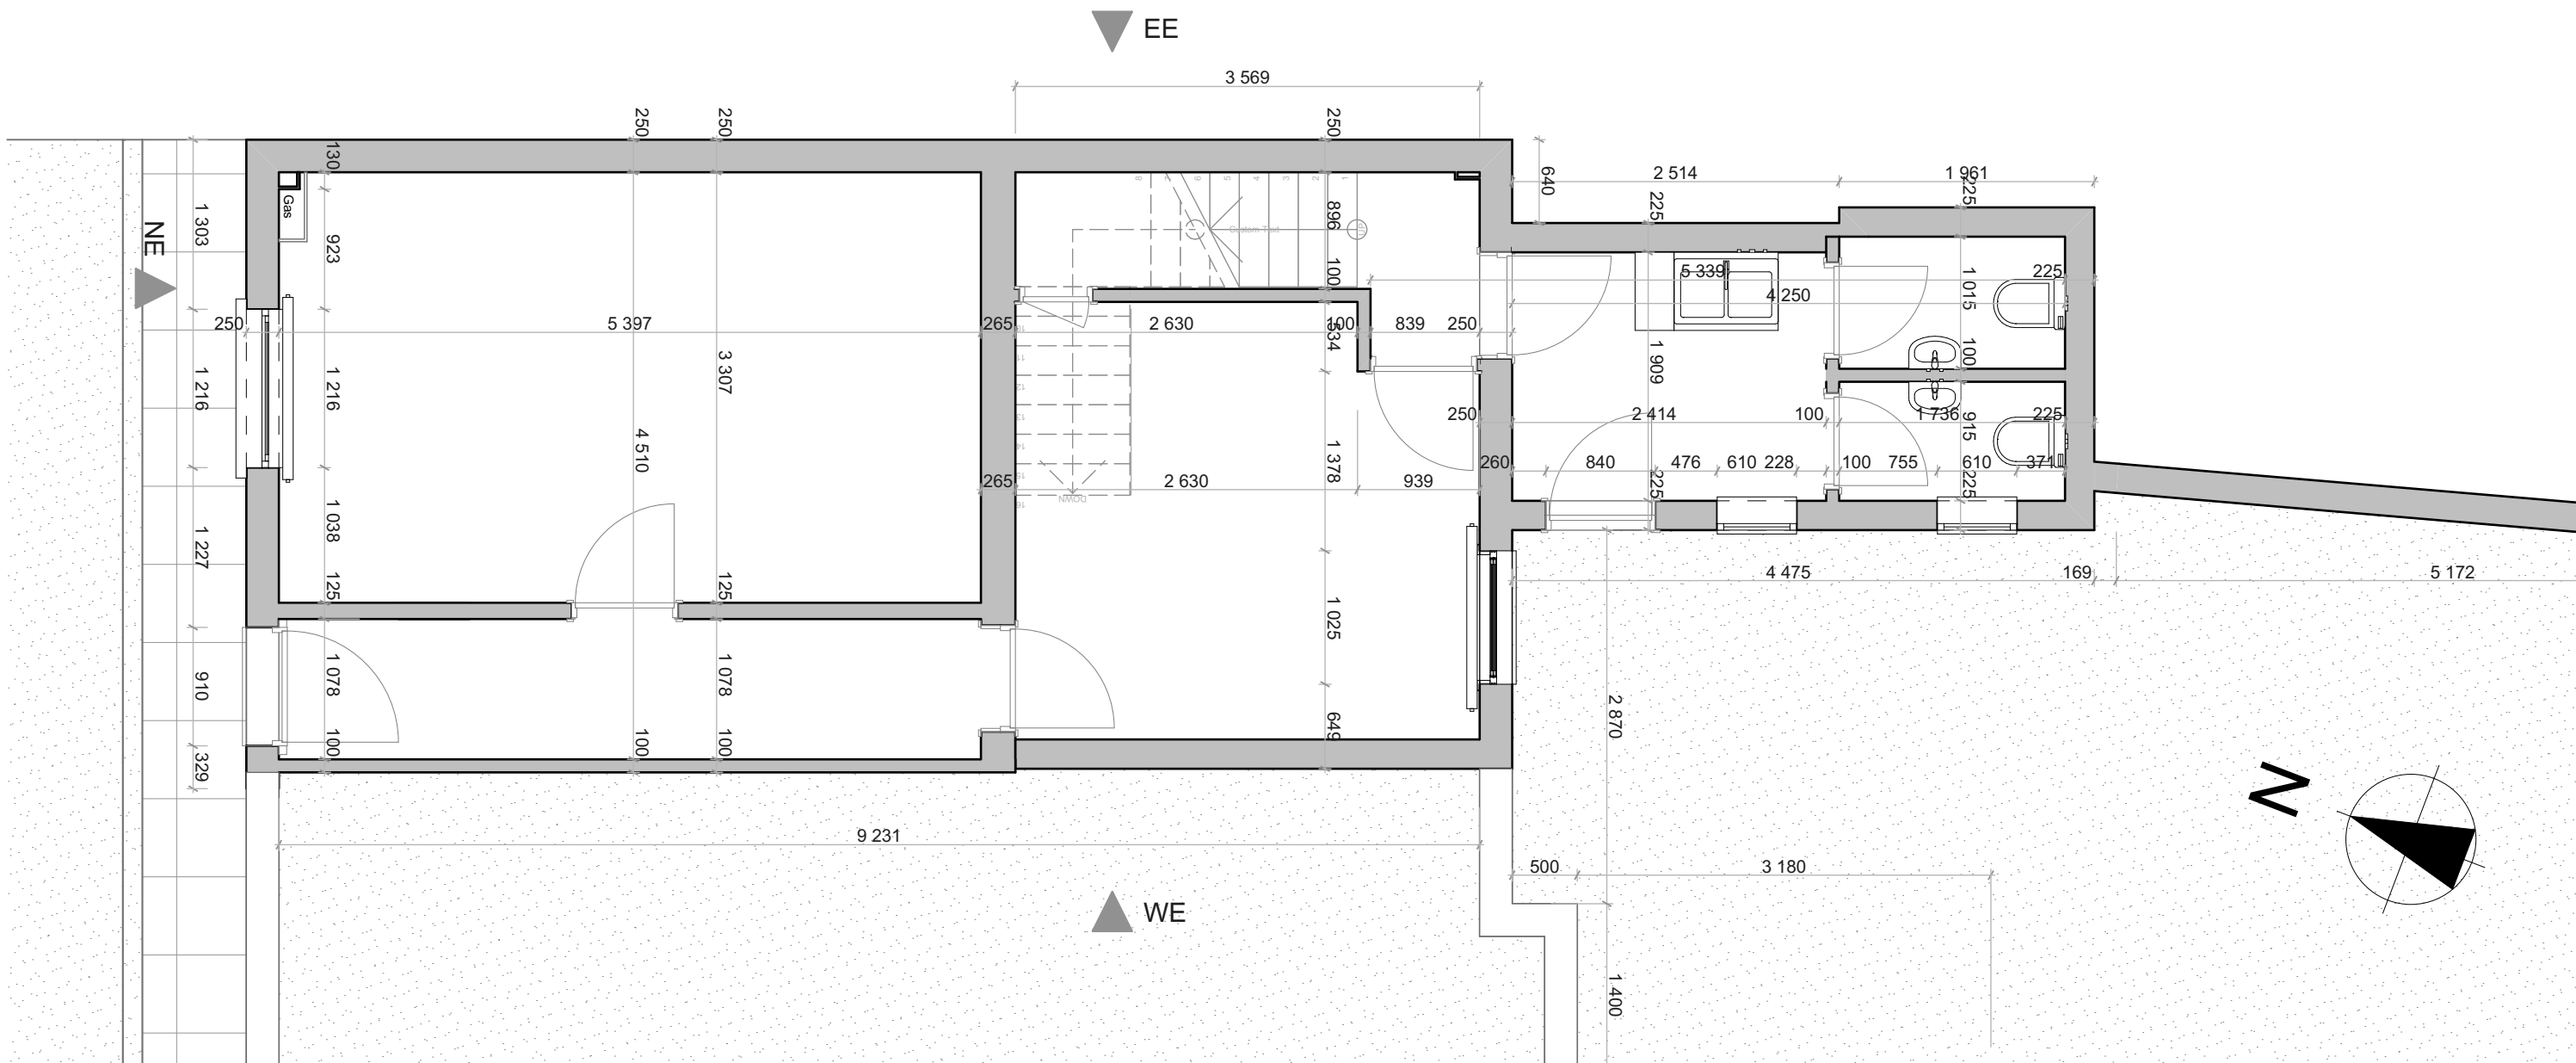


Ground Floor as Existing
1:50

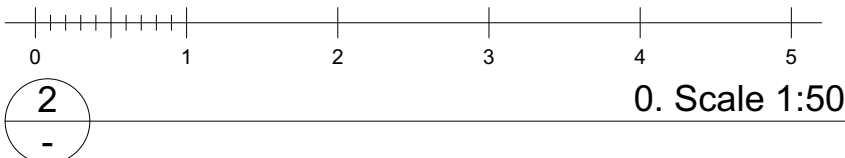



Revisions		Date
All dimensions to be checked on site prior to the commencement of any construction. This drawing may not be reproduced in any part or form without the written consent of I.M. Top Construction Ltd		
ALL COPYRIGHTS RESERVED		
I.M.Top Construction Ltd.		
14 Tyberton Place Reading Rg1 6ES		
office@top-construction.co.uk www.top-construction.co.uk		
Project	Internal alterations 7 Church St, Reading RG1 2SB	
Client	David Jenkins	
Title	Existing GF Plan	
Drawn	Scale	Date
Irek	As shown	2018-05-30
Drawing No	Rev	
180530_01.5@A3	R0	

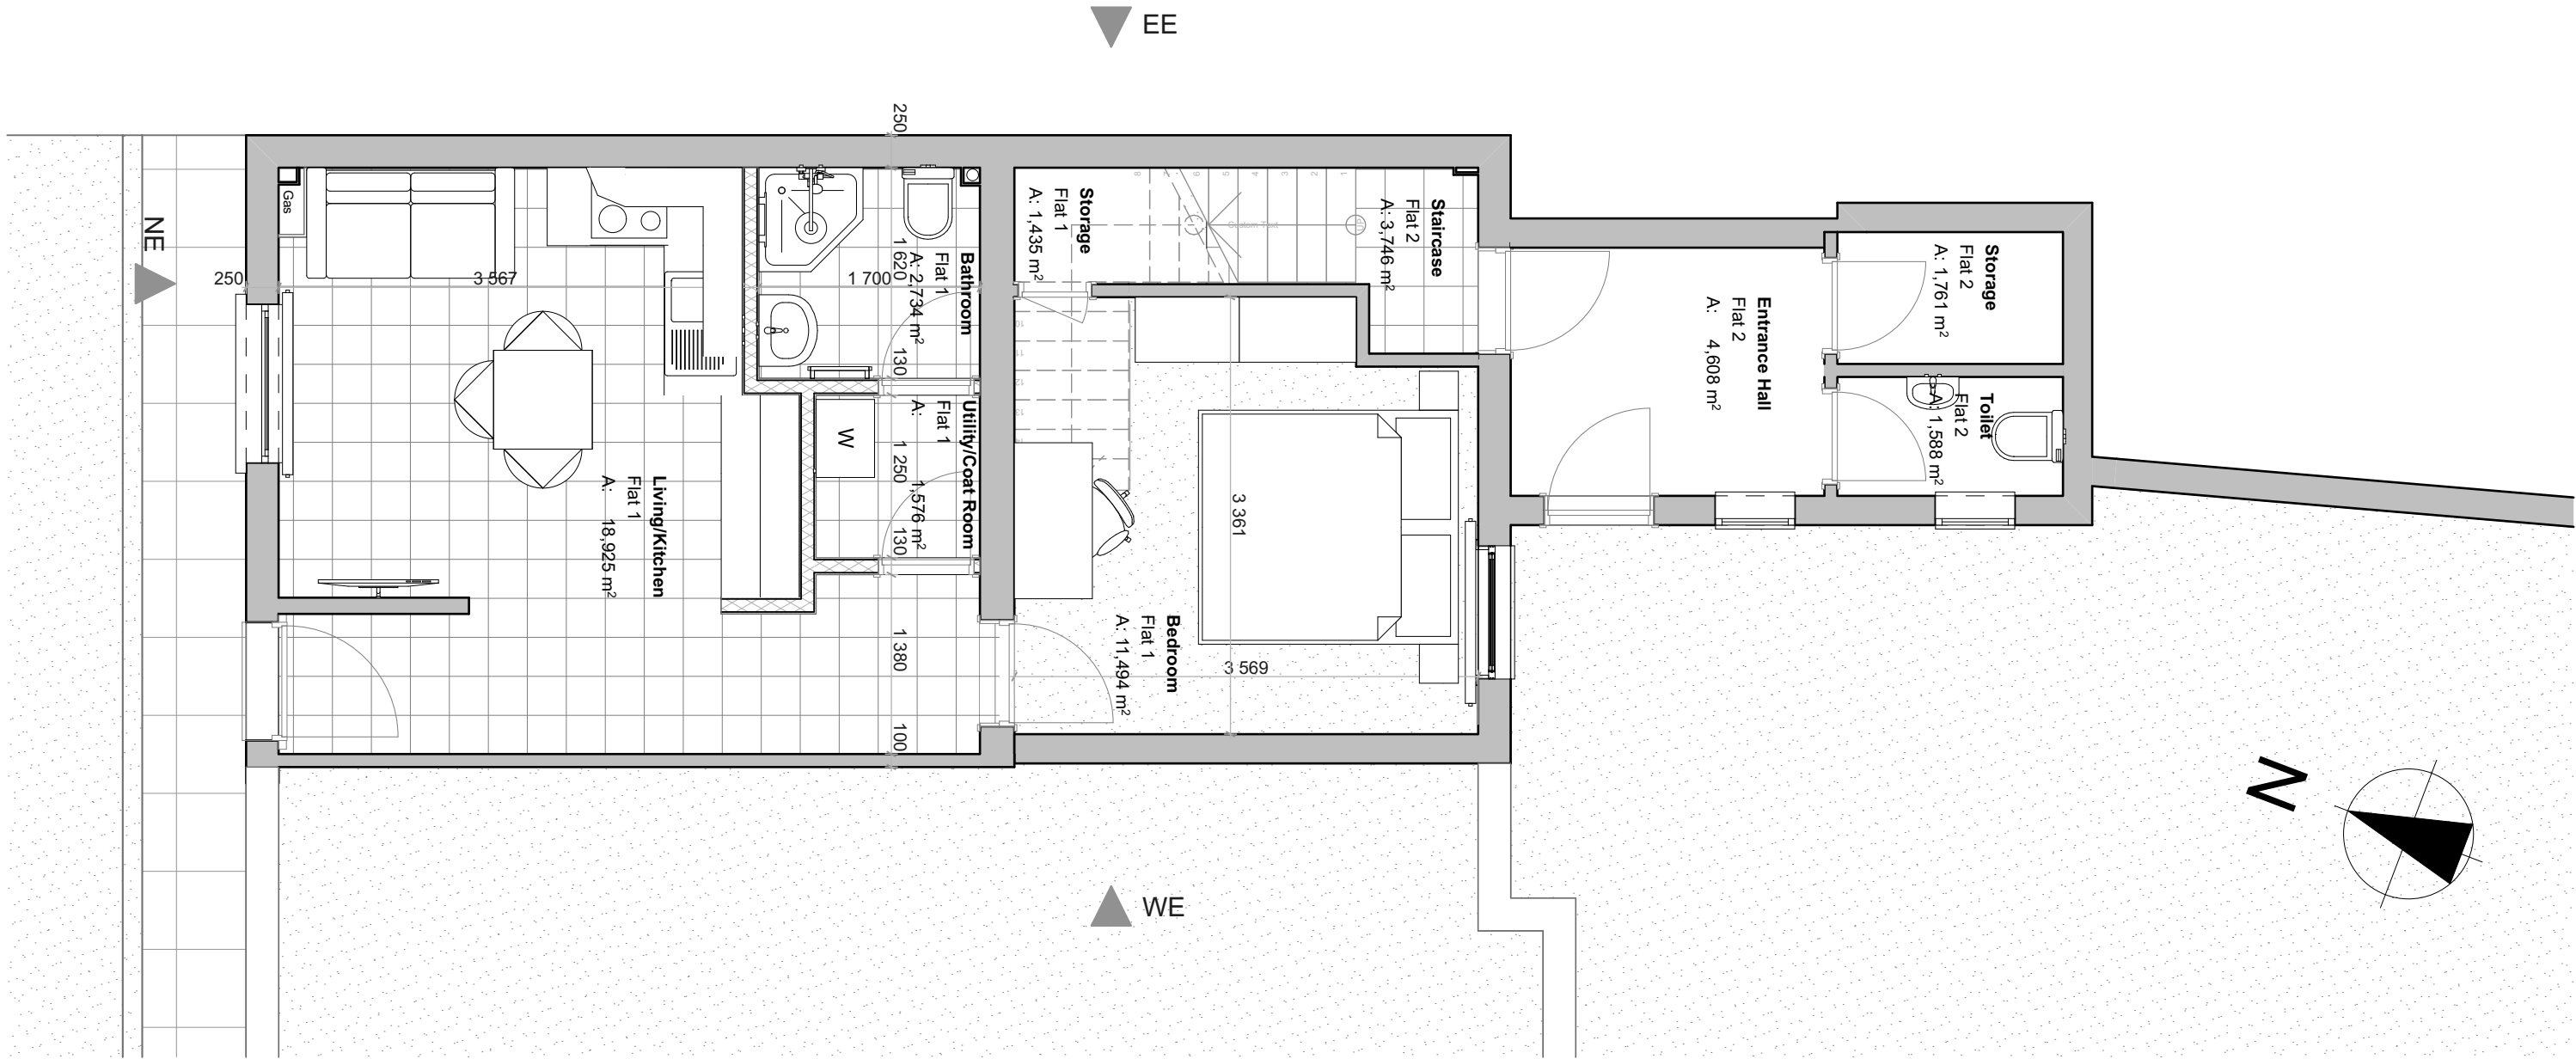

Ground Floor as Proposed
1:50

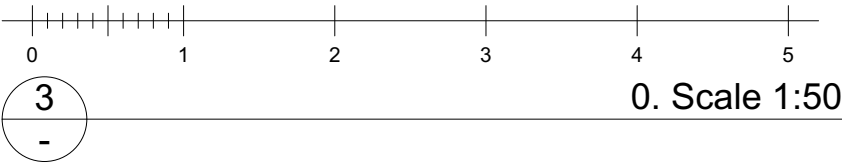

Revisions		Date
All dimensions to be checked on site prior to the commencement of any construction. This drawing may not be reproduced in any part or form without the written consent of I.M. Top Construction Ltd		
ALL COPYRIGHTS RESERVED		
I.M.Top Construction Ltd.		
14 Tyberton Place Reading Rg1 6ES		
office@top-construction.co.uk www.top-construction.co.uk		
Project	Internal alterations 7 Church St, Reading RG1 2SB	
Client	David Jenkins	
Title	Proposed GF Plan	
Drawn	Scale	Date
Irek	As shown	2018-05-30
Drawing No	Rev	
180530_01.6@A3	R0	

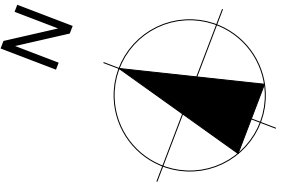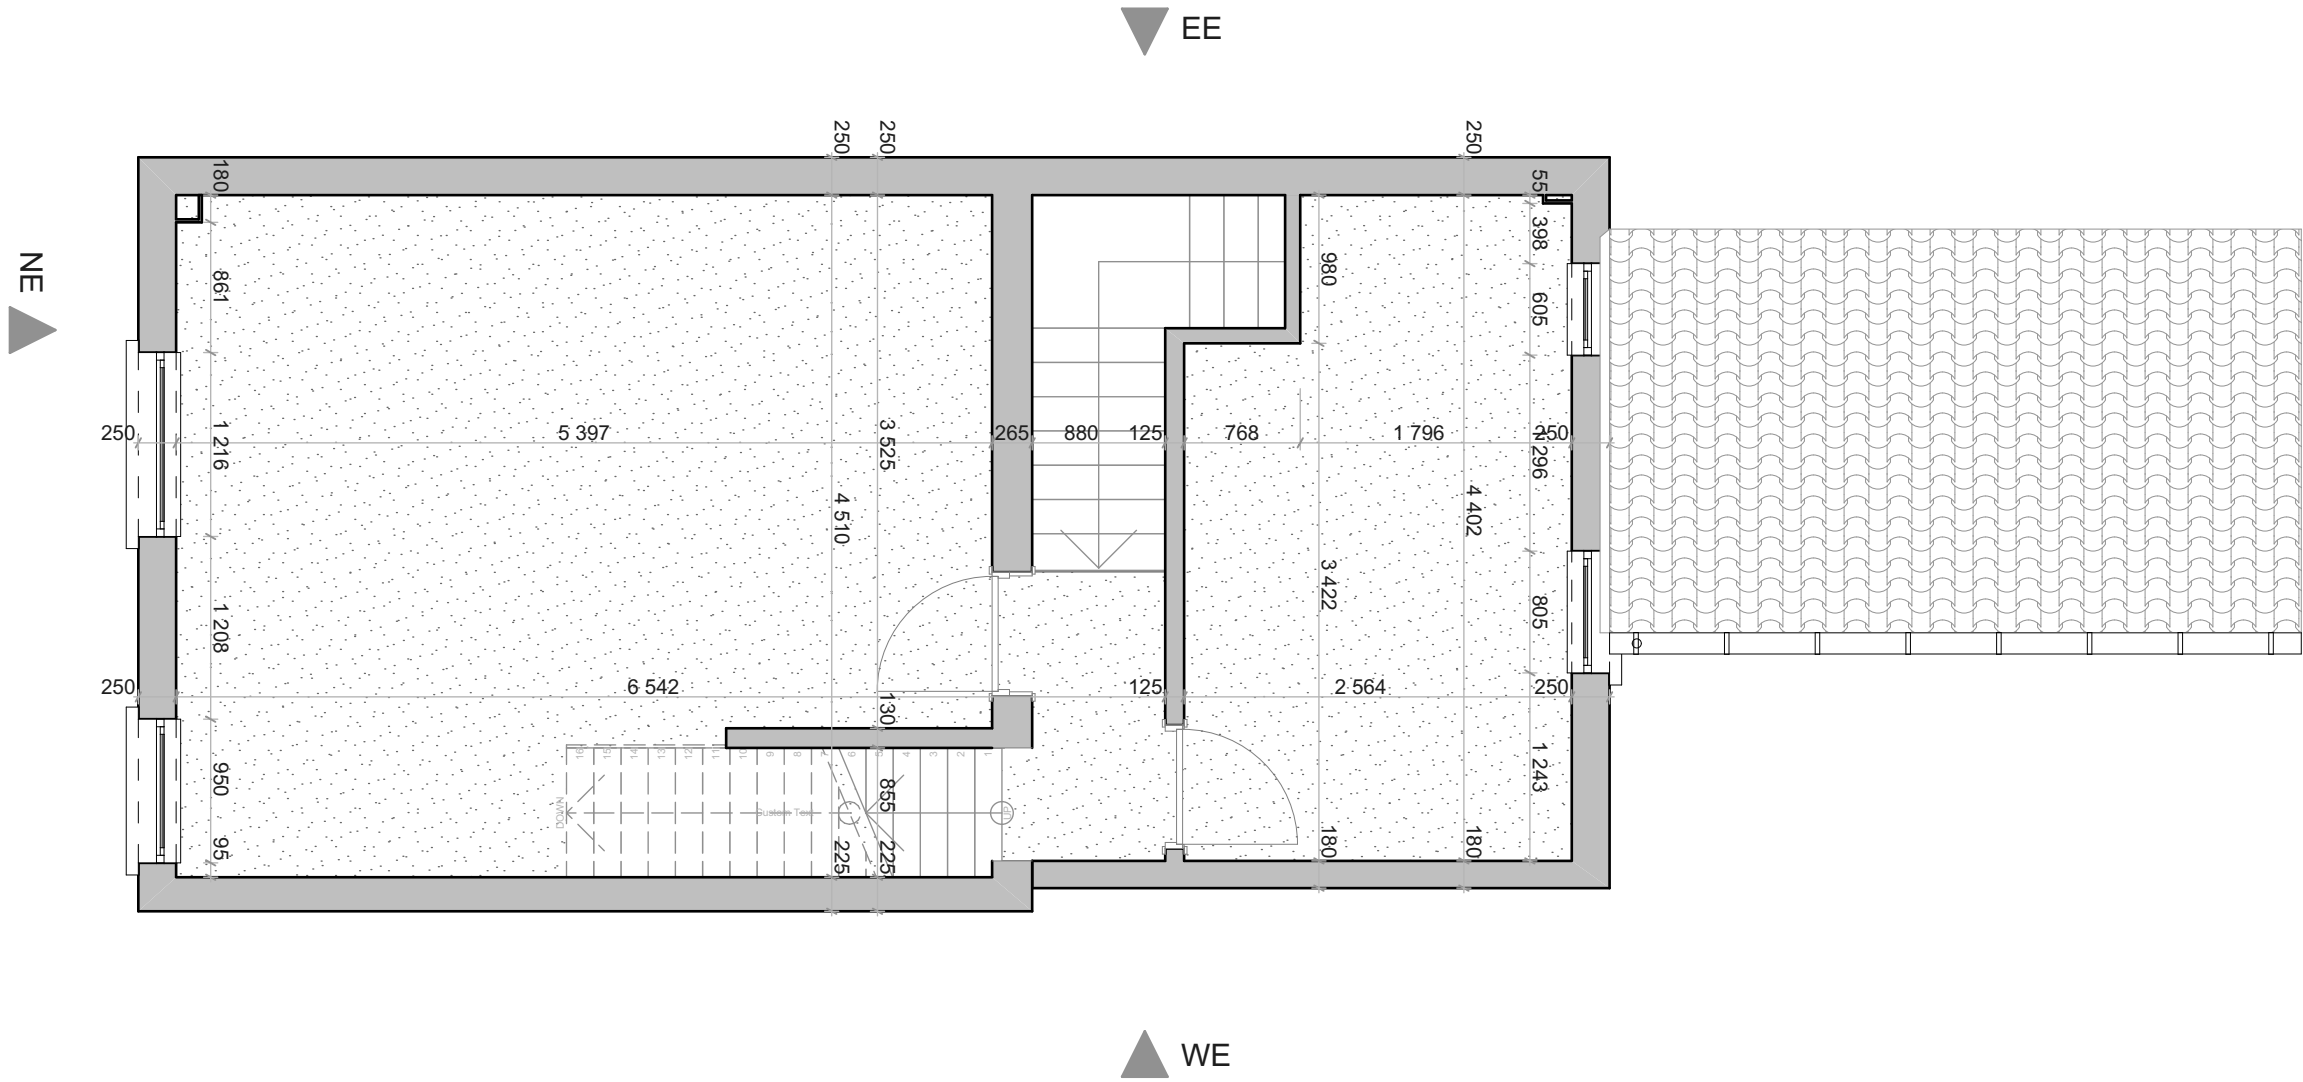

1
-

First Floor as Existing
1:50

Revisions	Date
All dimensions to be checked on site prior to the commencement of any construction. This drawing may not be reproduced in any part or form without the written consent of I.M. Top Construction Ltd	


ALL COPYRIGHTS RESERVED


I.M.Top Construction Ltd.

14 Tyberton Place
Reading
RG1 6ES

office@top-construction.co.uk
www.top-construction.co.uk


Project	-	-	-
Client	-	-	-
Title	-	-	-
Drawn	Scale	Date	
Irek	As shown	2018-05-30	
Drawing No	Rev		
180530_01.7@A3	R0		

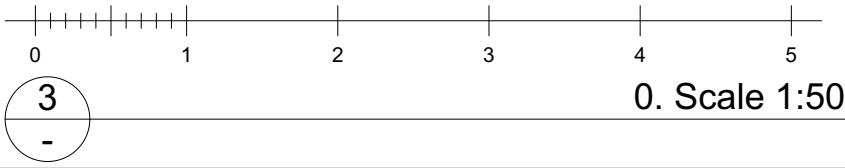


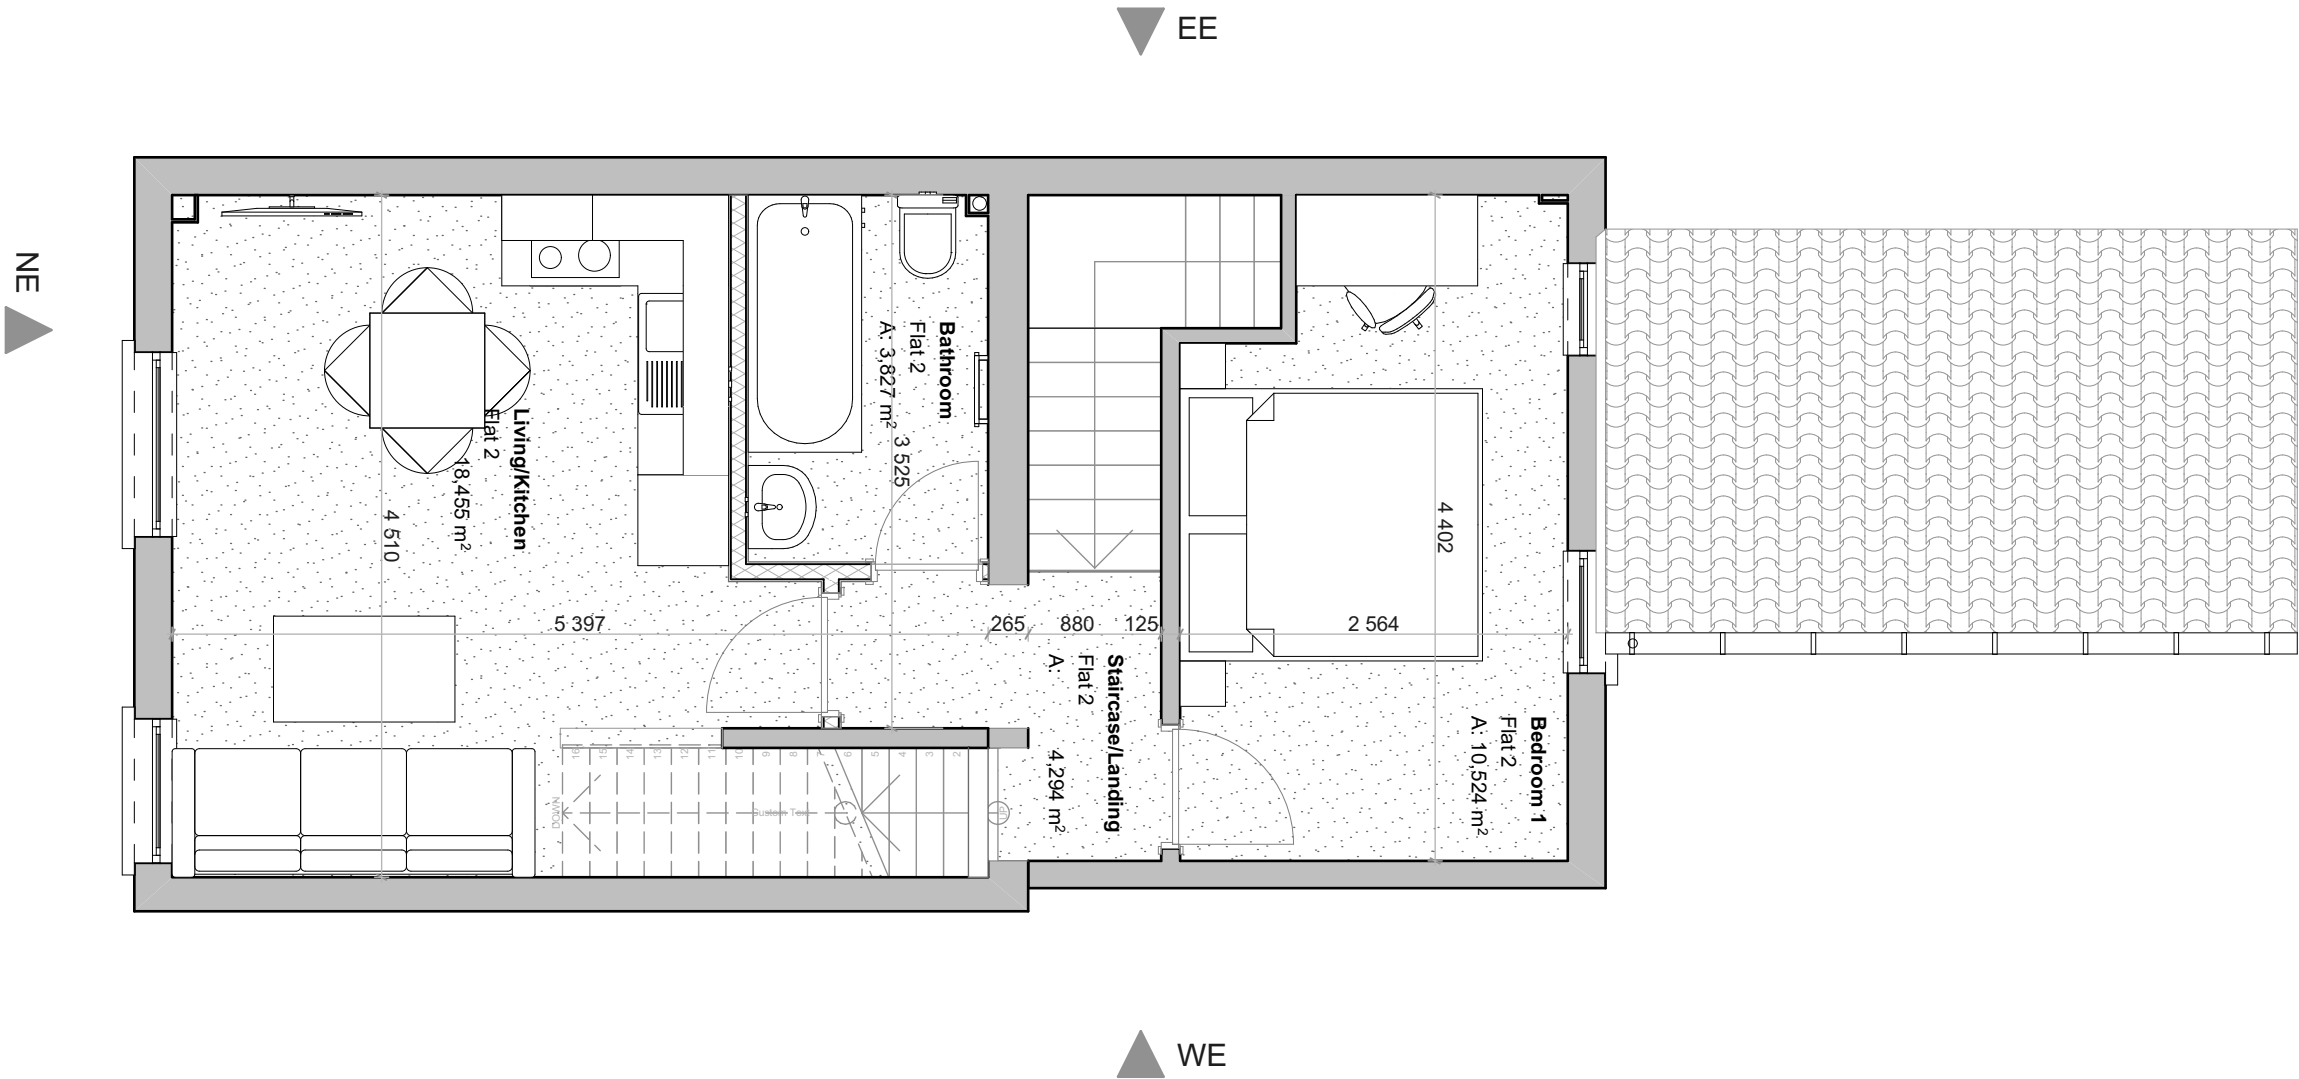

First Floor as Proposed
1:50

Revisions	Date
All dimensions to be checked on site prior to the commencement of any construction. This drawing may not be reproduced in any part or form without the written consent of I.M. Top Construction Ltd	
ALL COPYRIGHTS RESERVED	
I.M.Top Construction Ltd.	
14 Tyberton Place Reading Rg1 6ES	
office@top-construction.co.uk www.top-construction.co.uk	
Project	-
Client	.David Jenkins
Title	Proposed FF Plan
Drawn	Irek
Scale	As shown
Date	2018-05-30
Drawing No	180530_01.8@A3
Rev	R0

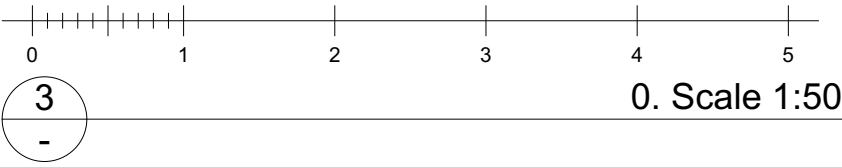

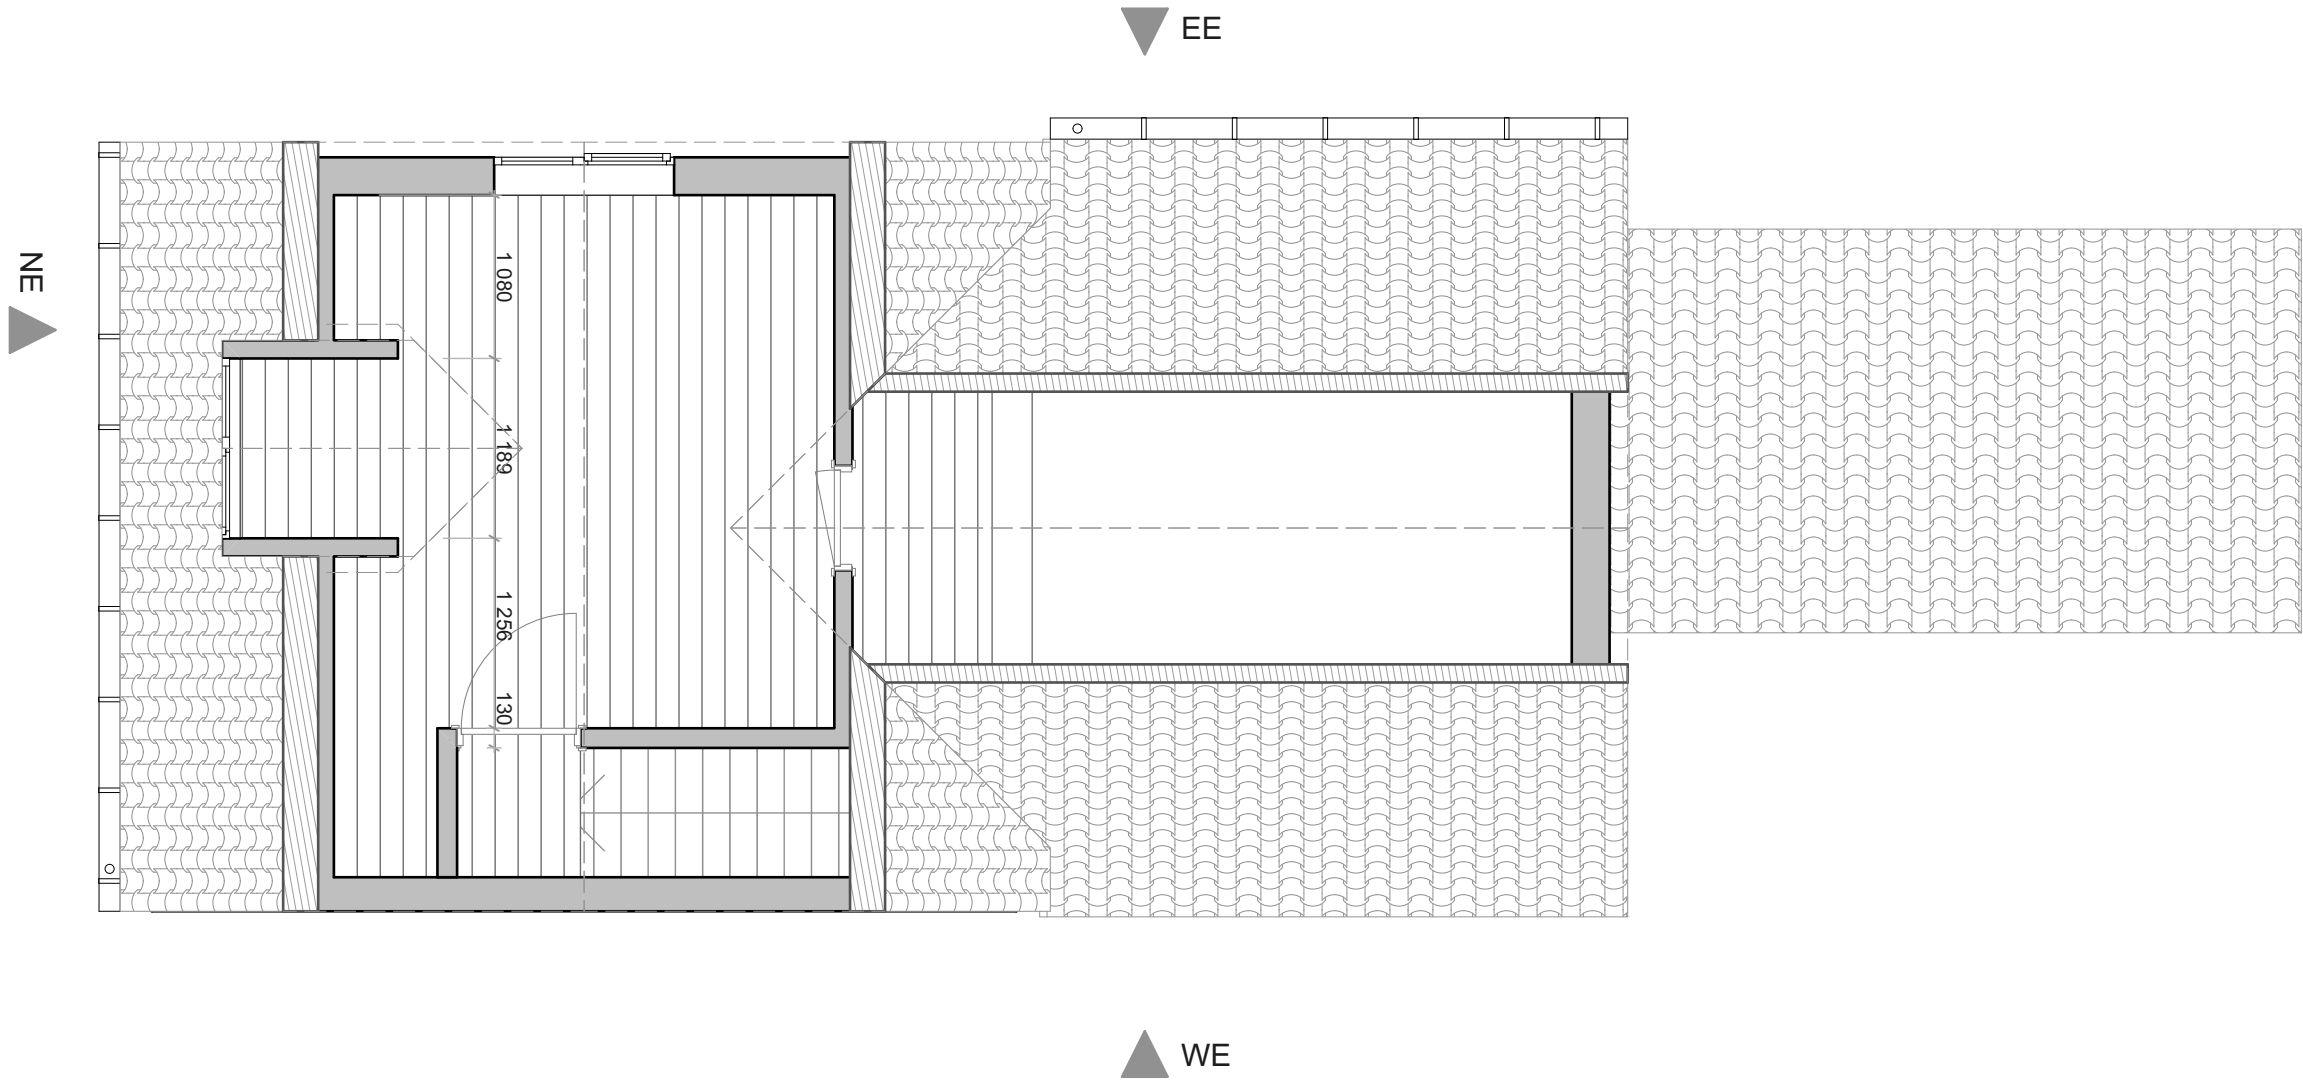

1
-

Roof/Loft as Existing
1:50

Revisions Date
All dimensions to be checked on site prior to the commencement of any construction.
This drawing may not be reproduced in any part or form without the written
consent of I.M. Top Construction Ltd

ALL COPYRIGHTS RESERVED

I.M.Top Construction Ltd.

14 Tyberton Place
Reading
RG1 6ES

office@top-construction.co.uk
www.top-construction.co.uk


Project
-
-
Internal alterations
7 Church St, Reading RG1 2SB


Client
David Jenkins

Title
Existing Loft Plan

Drawn Scale Date
Irek As shown 2018-05-30

Drawing No Rev
180530_01.9@A3 R0

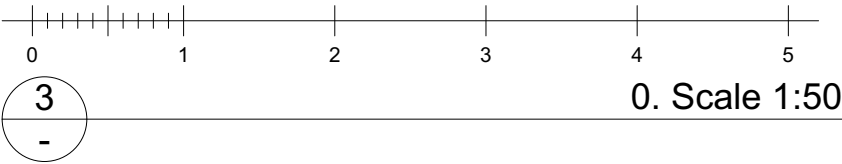

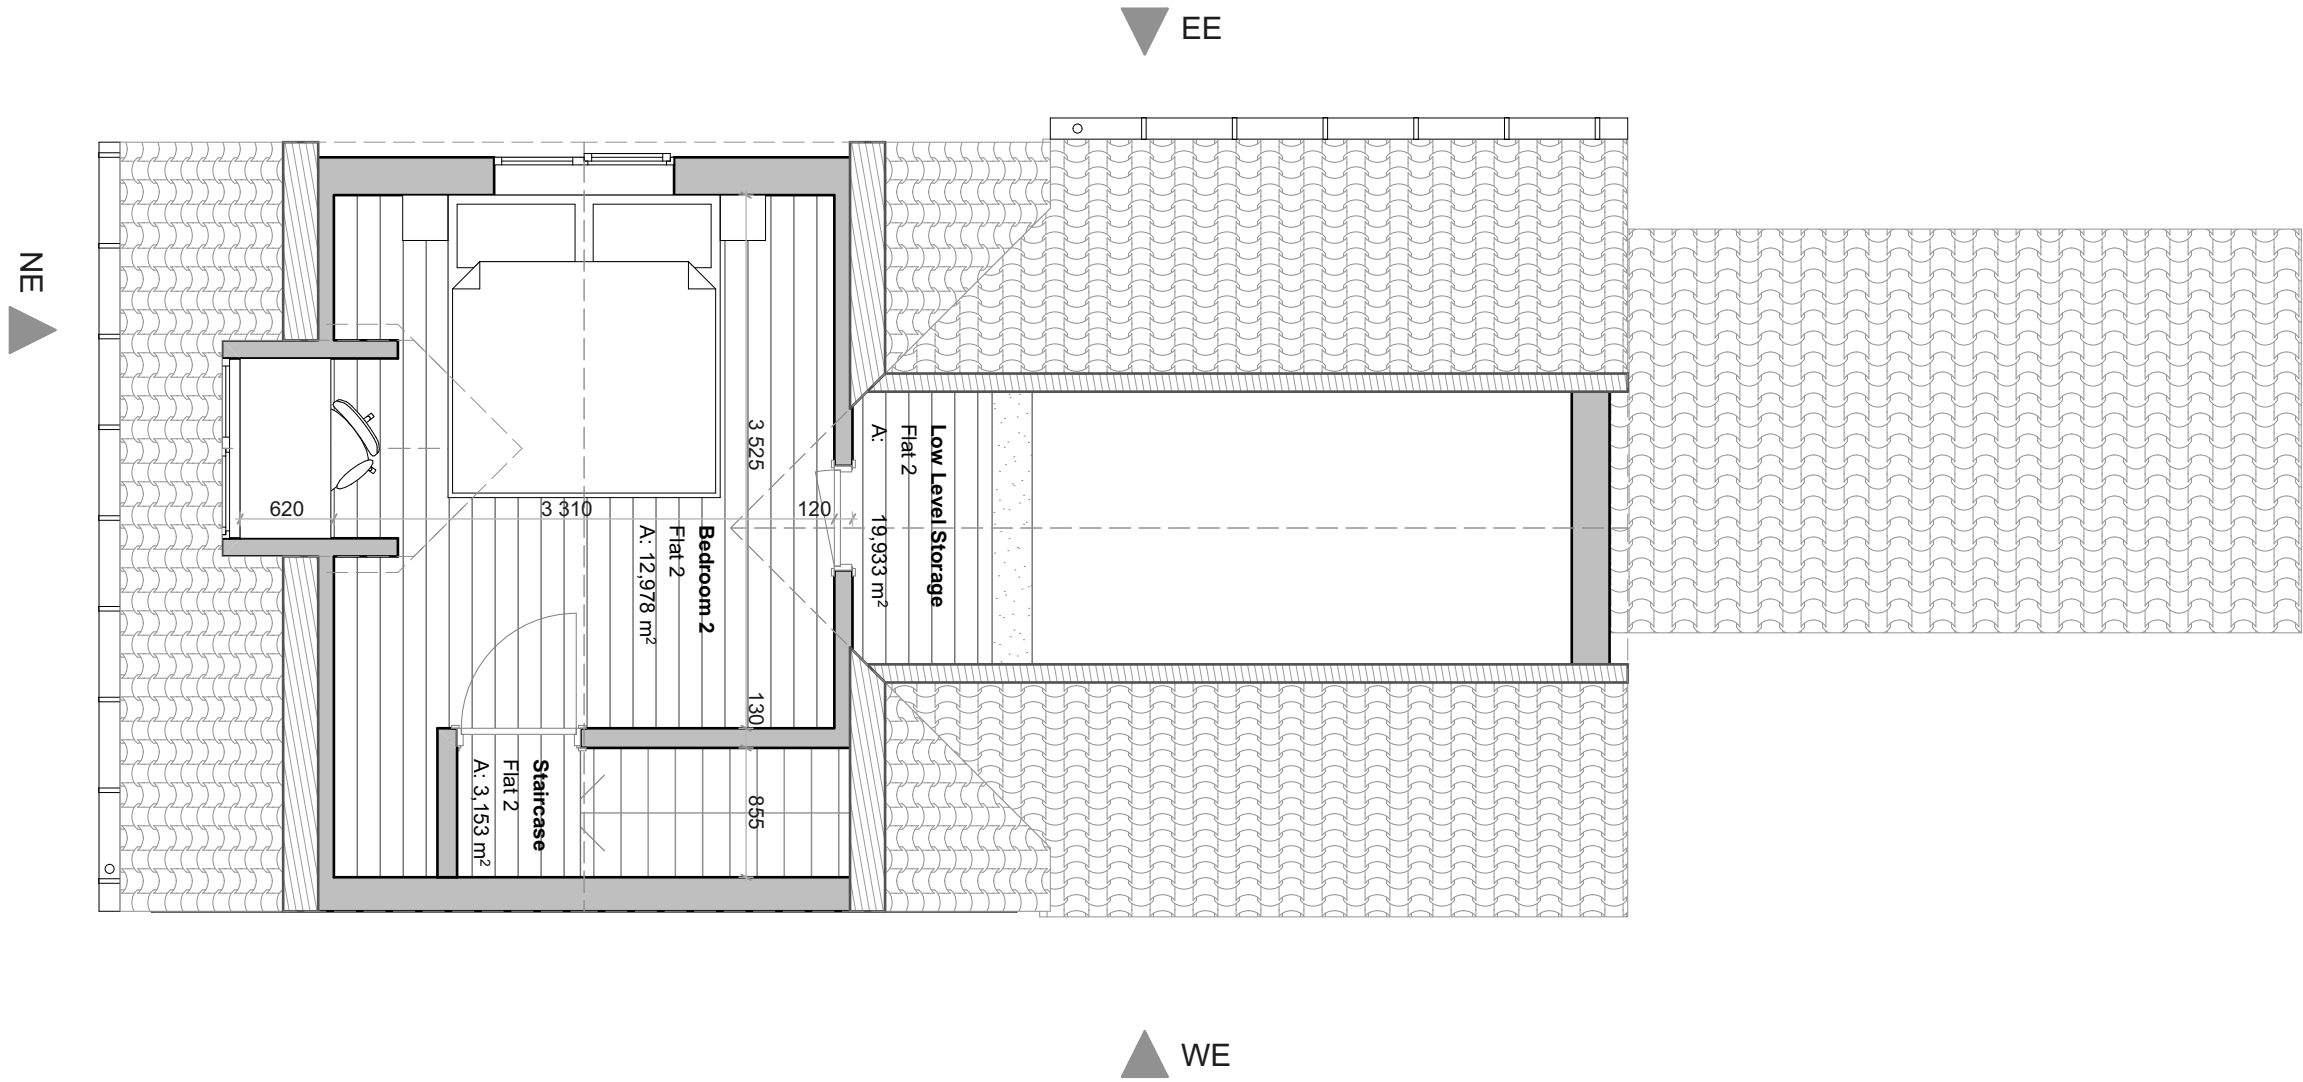

1
-

Roof/Loft as Proposed
1:50

Revisions Date

All dimensions to be checked on site prior to the commencement of any construction.
This drawing may not be reproduced in any part or form without the written
consent of I.M. Top Construction Ltd

ALL COPYRIGHTS RESERVED

I.M.Top Construction Ltd.

14 Tyberton Place
Reading
RG1 6ES

office@top-construction.co.uk
www.top-construction.co.uk


Project
Internal alterations
7 Church St, Reading RG1 2SB


Client
David Jenkins

Title
Proposed Loft Plan


Drawn Scale Date
Irek As shown 2018-05-30

Drawing No Rev
180530_01.10@A3 R0

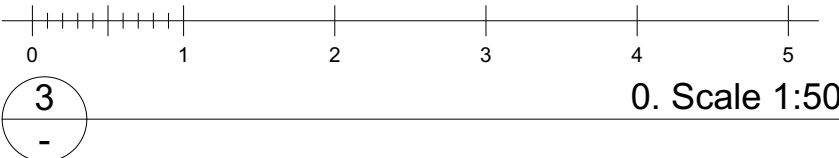


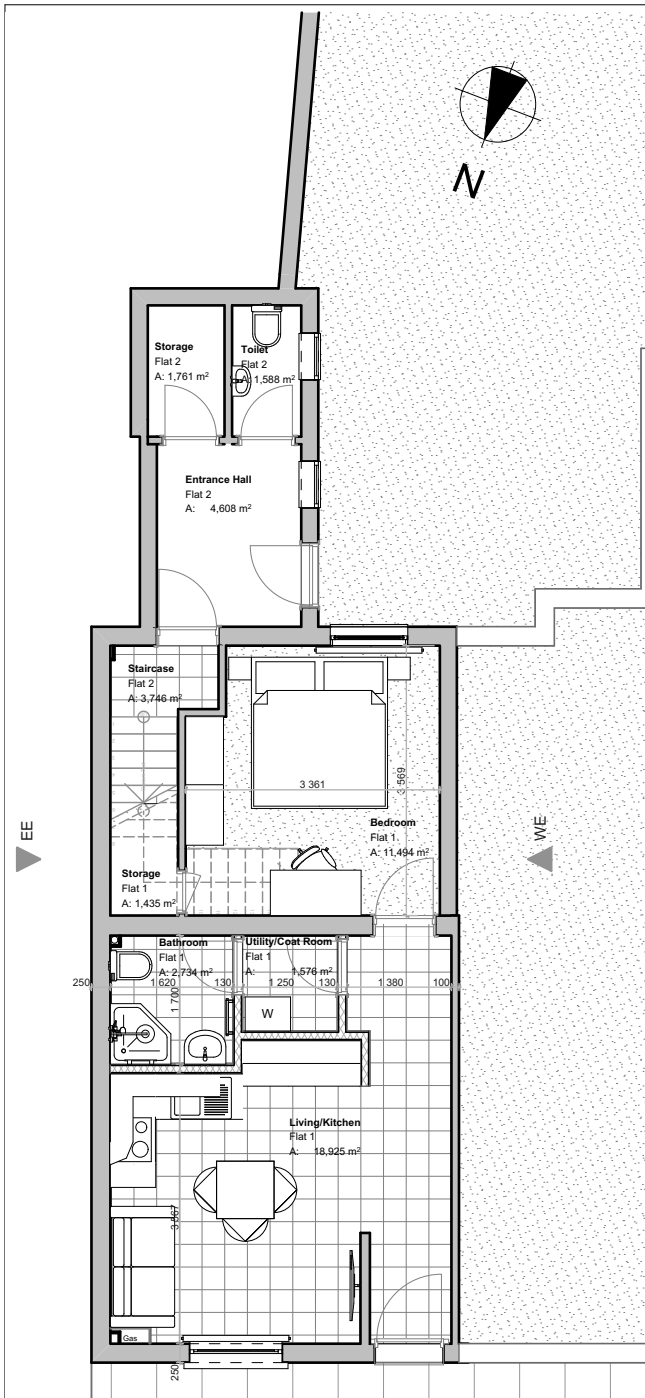

1 Ground Floor as Proposed 2
1:100

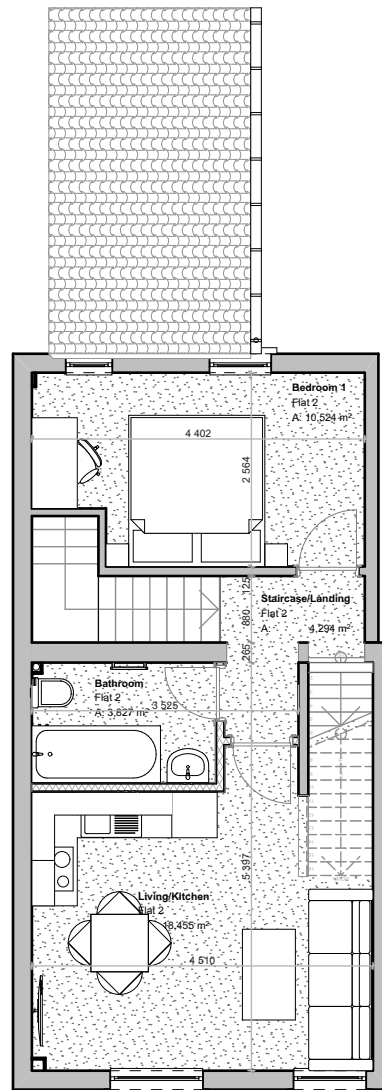

4 First Floor as Proposed
1:100

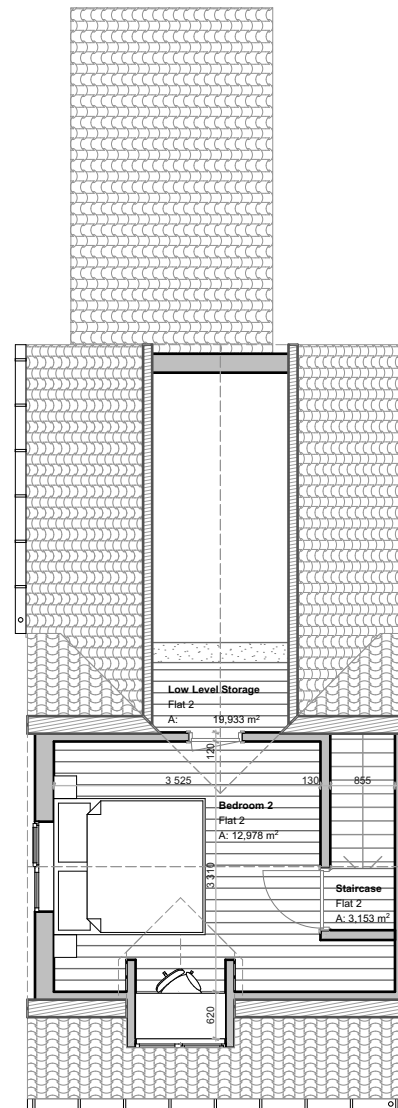

Roof/Loft as Proposed
1:100

Scale 1:100

Revisions Date

All dimensions to be checked on site prior to the commencement of any construction.
This drawing may not be reproduced in any part or form without the written consent of I.M. Top Construction Ltd

ALL COPYRIGHTS RESERVED

I.M.Top Construction Ltd.

14 Tyberton Place
Reading
Rg1 6ES

office@top-construction.co.uk
www.top-construction.co.uk

Project
Internal alterations
7 Church St, Reading RG1 2SB




Client
David Jenkins

Title
Proposed Plans 1:100

Drawn Scale Date
Irek As shown 2018-05-30

Drawing No
180530_01.11@A4

Rev
R0

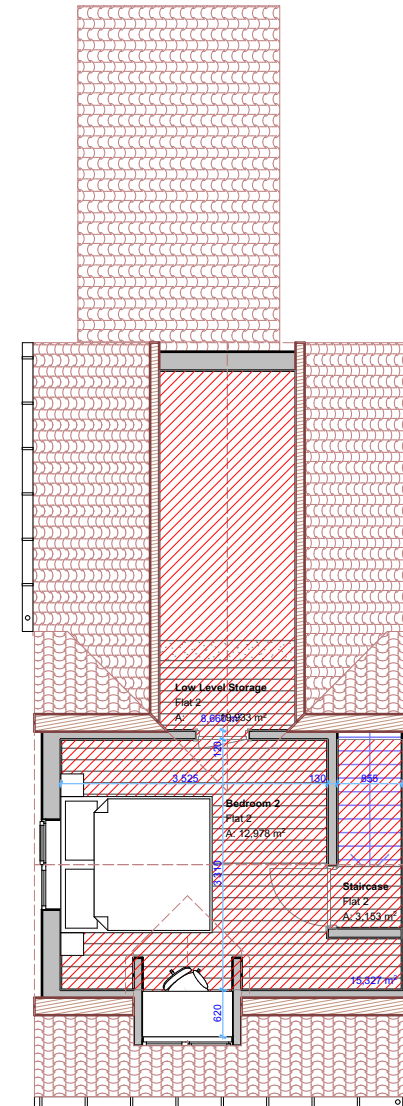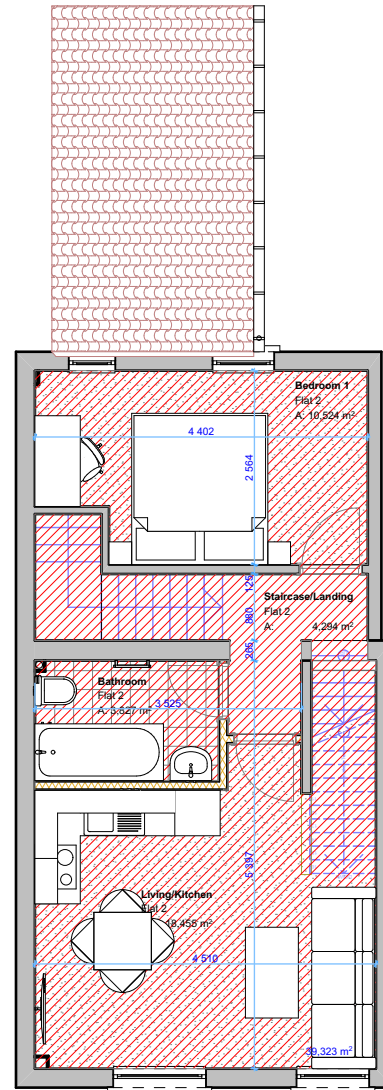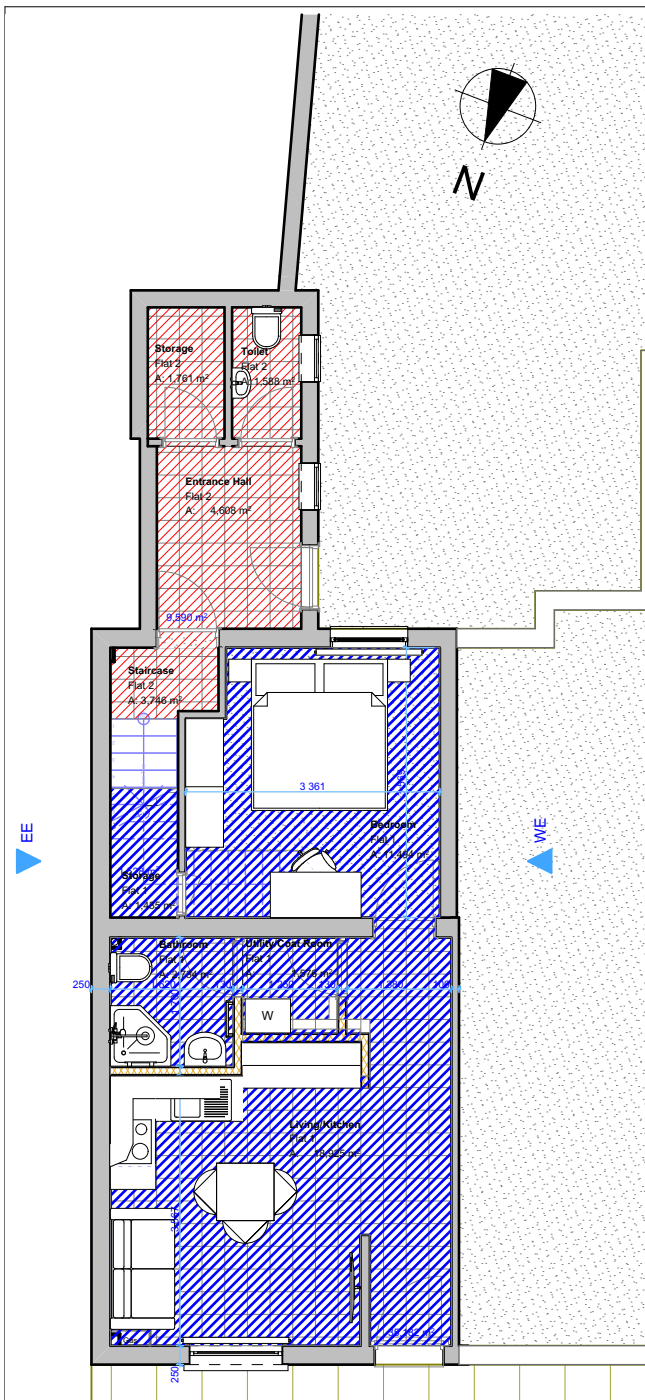

Revisions	Date
-----------	------

All dimensions to be checked on site prior to the commencement of any construction.
This drawing may not be reproduced in any part or form without the written
consent of I.M. Top Construction Ltd

ALL COPYRIGHTS RESERVED

I.M.Top Construction Ltd.

14 Tyberton Place
Reading
Rg1 6ES

office@top-construction.co.uk
www.top-construction.co.uk


Project
-
-
Internal alterations
7 Church St, Reading RG1 2SB

Client	David Jenkins
--------	---------------


Title	Proposed Plans1:100 (flats division)
-------	--------------------------------------

Drawn	Scale	Date
Irek	As shown	2018-05-30


Drawing No	Rev
180530_01.12@A4	R0

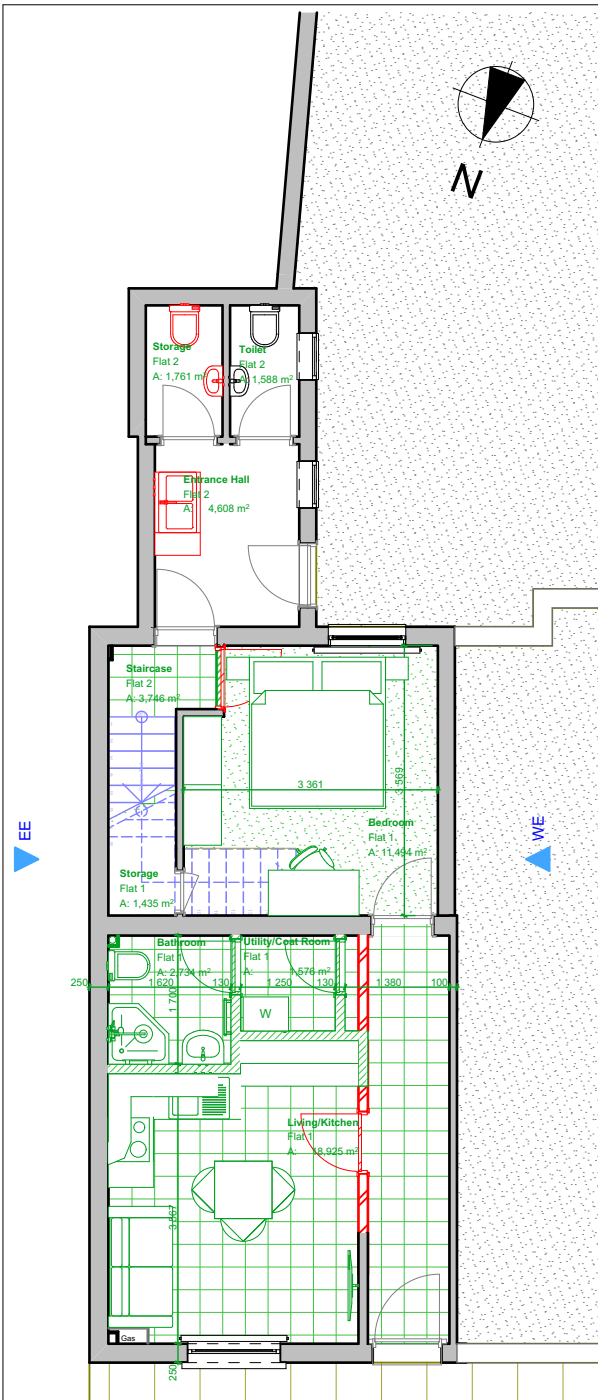

1 Ground Floor - Proposed over Existing
1:100

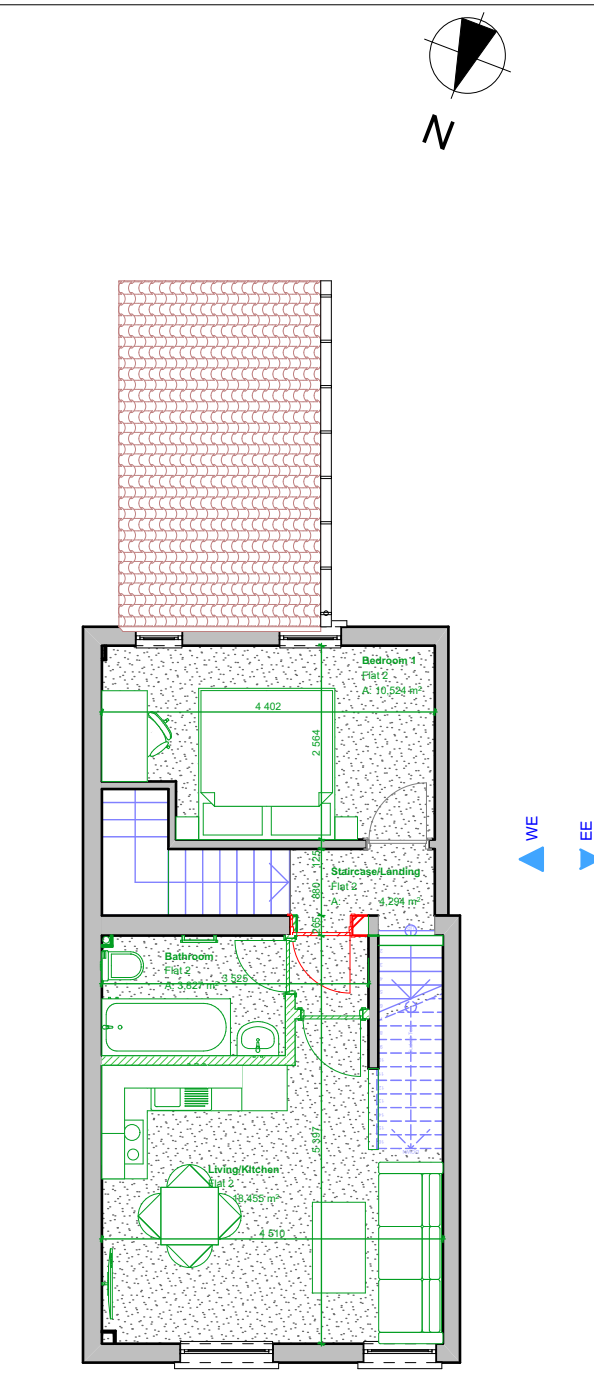

2 First Floor - Proposed over Existing
1:100

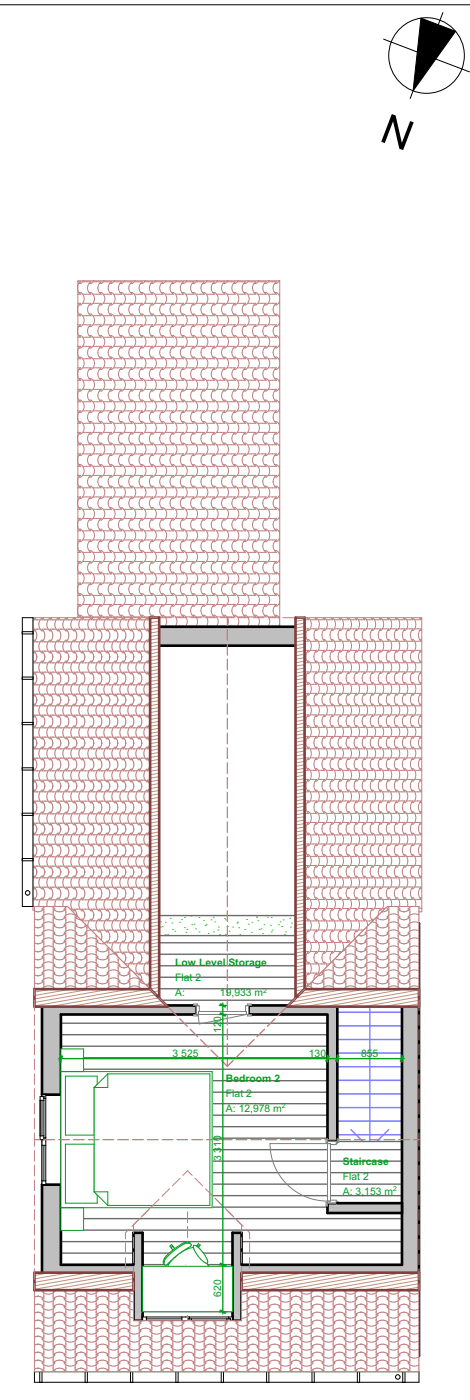

4 Loft Plan proposed over existing
1:100

Scale 1:100

Revisions Date

All dimensions to be checked on site prior to the commencement of any construction.
This drawing may not be reproduced in any part or form without the written consent of I.M. Top Construction Ltd

ALL COPYRIGHTS RESERVED

I.M.Top Construction Ltd.

14 Tyberton Place
Reading
Rg1 6ES

office@top-construction.co.uk
www.top-construction.co.uk


Project
Internal alterations
7 Church St, Reading RG1 2SB

Client
David Jenkins

Title
Proposed over existing Plans 1:100

Drawn Scale Date
Irek As shown 2018-05-30

Drawing No
180530_01.13@A4
Rev
R0

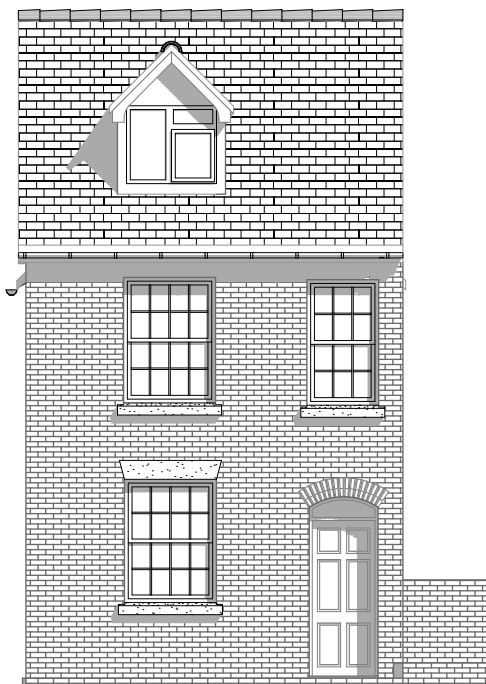

Existing North Elevation
1:100



Proposed North Elevation
1:100



Scale 1:100

Revisions	Date
All dimensions to be checked on site prior to the commencement of any construction. This drawing may not be reproduced in any part or form without the written consent of I.M. Top Construction Ltd	
ALL COPYRIGHTS RESERVED	

I.M.Top Construction Ltd.

**14 Tyberton Place
Reading
Rg1 6ES**

**office@top-construction.co.uk
www.top-construction.co.uk**

Project	-
Client	-
Title	-
Internal alterations	-
7 Church St, Reading RG1 2SB	-

Client	-
David Jenkins	-
Title	-
South West Elevation as Existing	-

Drawn	Scale	Date
Irek	As shown	2018-05-30

Drawing No	Rev
180530_01.14@A4	R0
-	-

© I Church St, Reading RG1 2SB (2018)



1
-

Existing South Elevation
1:100

3
-

Proposed South Elevation
1:100

0 1 2 3 4 5
Scale 1:100

Revisions Date

All dimensions to be checked on site prior to the commencement of any construction.
This drawing may not be reproduced in any part or form without the written consent of I.M. Top Construction Ltd

ALL COPYRIGHTS RESERVED

I.M.Top Construction Ltd.

**14 Tyberton Place
Reading
Rg1 6ES**

**office@top-construction.co.uk
www.top-construction.co.uk**

Project
-
-
-Internal alterations
7 Church St, Reading RG1 2SB

Client
David Jenkins
-

Title
North East Elevation as Existing
-

Drawn Scale Date
Irek As shown 2018-05-30

Drawing No	Rev
180530_01.15@A4	R0
-	-



ALL COPYRIGHTS RESERVED

office@top-construction.co.uk
www.top-construction.co.uk

Drawing No	Rev
180530_01.17@A4	R0
—	—