


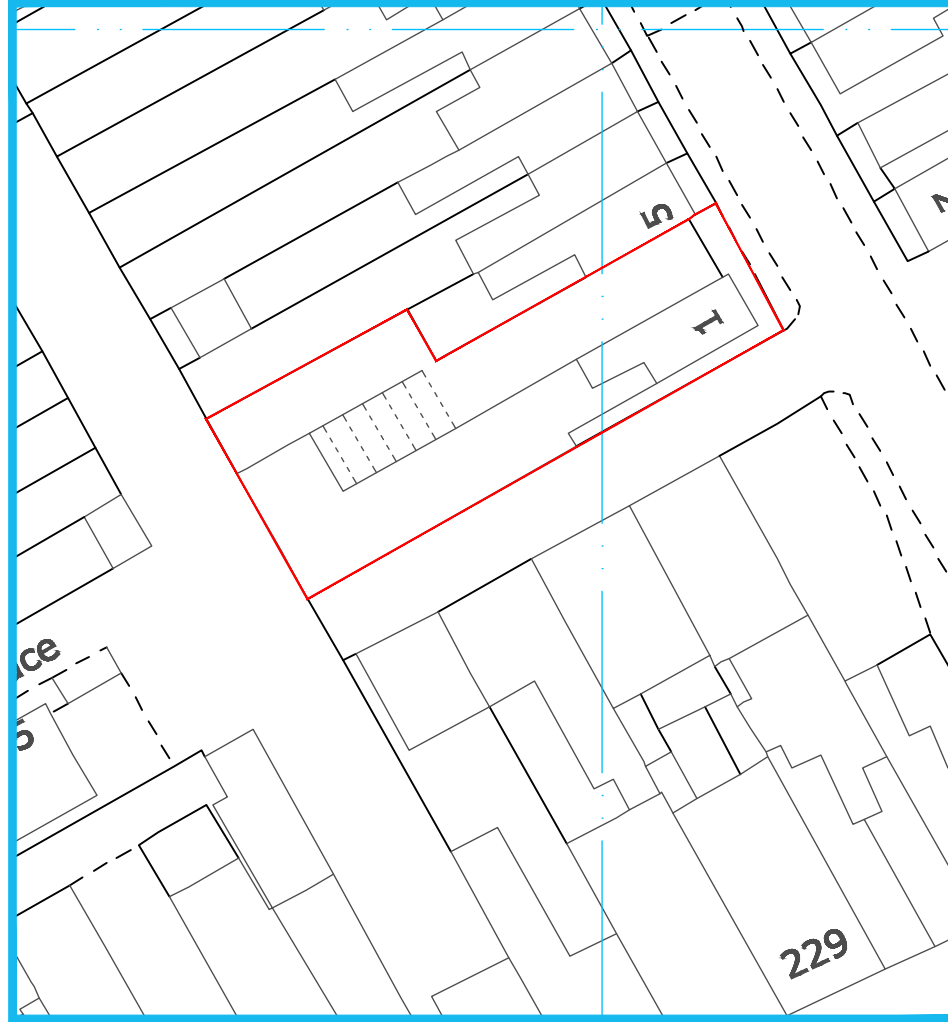

LOCATION MAP
SCALE 1:1250



PRE-EXISTING SITE PLAN
SCALE 1:500



EXISTING SITE PLAN
SCALE 1:500



12 Stanton Close, Earley, Berkshire. RG6 7DX
Contact : 0118 327 9645
www.arcadia-design.co.uk

KEY:
Existing Proposed

0 10m 20m 40m 80m (1:1250)

0 5m 10m 20m 40m (1:500)

NOTES:

1. THIS DRAWING IS COPYRIGHT AND SHOULD NOT BE REPRODUCED WITHOUT THE WRITTEN APPROVAL OF ARCADIA DESIGN CONSULTANTS.
2. ALL DIMENSIONS TO BE CHECKED ON SITE AND ANY DISCREPANCIES BROUGHT TO THE ATTENTION OF THE ARCADIA DESIGN CONSULTANTS.
3. NO DIMENSIONS TO BE SCALED.
4. THIS DRAWING IS TO BE READ IN CONJUNCTION WITH ALL OTHER RELEVANT ARCHITECTS, SERVICE ENGINEERS AND STRUCTURAL / CIVIL ENGINEERS DRAWINGS AND SPECIFICATIONS.
5. ALL RIGHTS RESERVED.

P L A N N I N G I S S U E

				PROJECT	
				LEAN TO SINGLE STOREY TIMBER STRUCTURE	
				AT 1-3 AMITY ROAD, READING - RG1 3LN	
				DRAWING TITLE	
				LOCATION & SITE PLAN	
REV.	DATE	DESCRIPTION			
DWG NO:	PL/A412/03	SCALE	as shown @ A3		
DATE	JUN. 2018	DRAWN BY	MQ		