



11, Haldane Road, Caversham, RG4 7PS

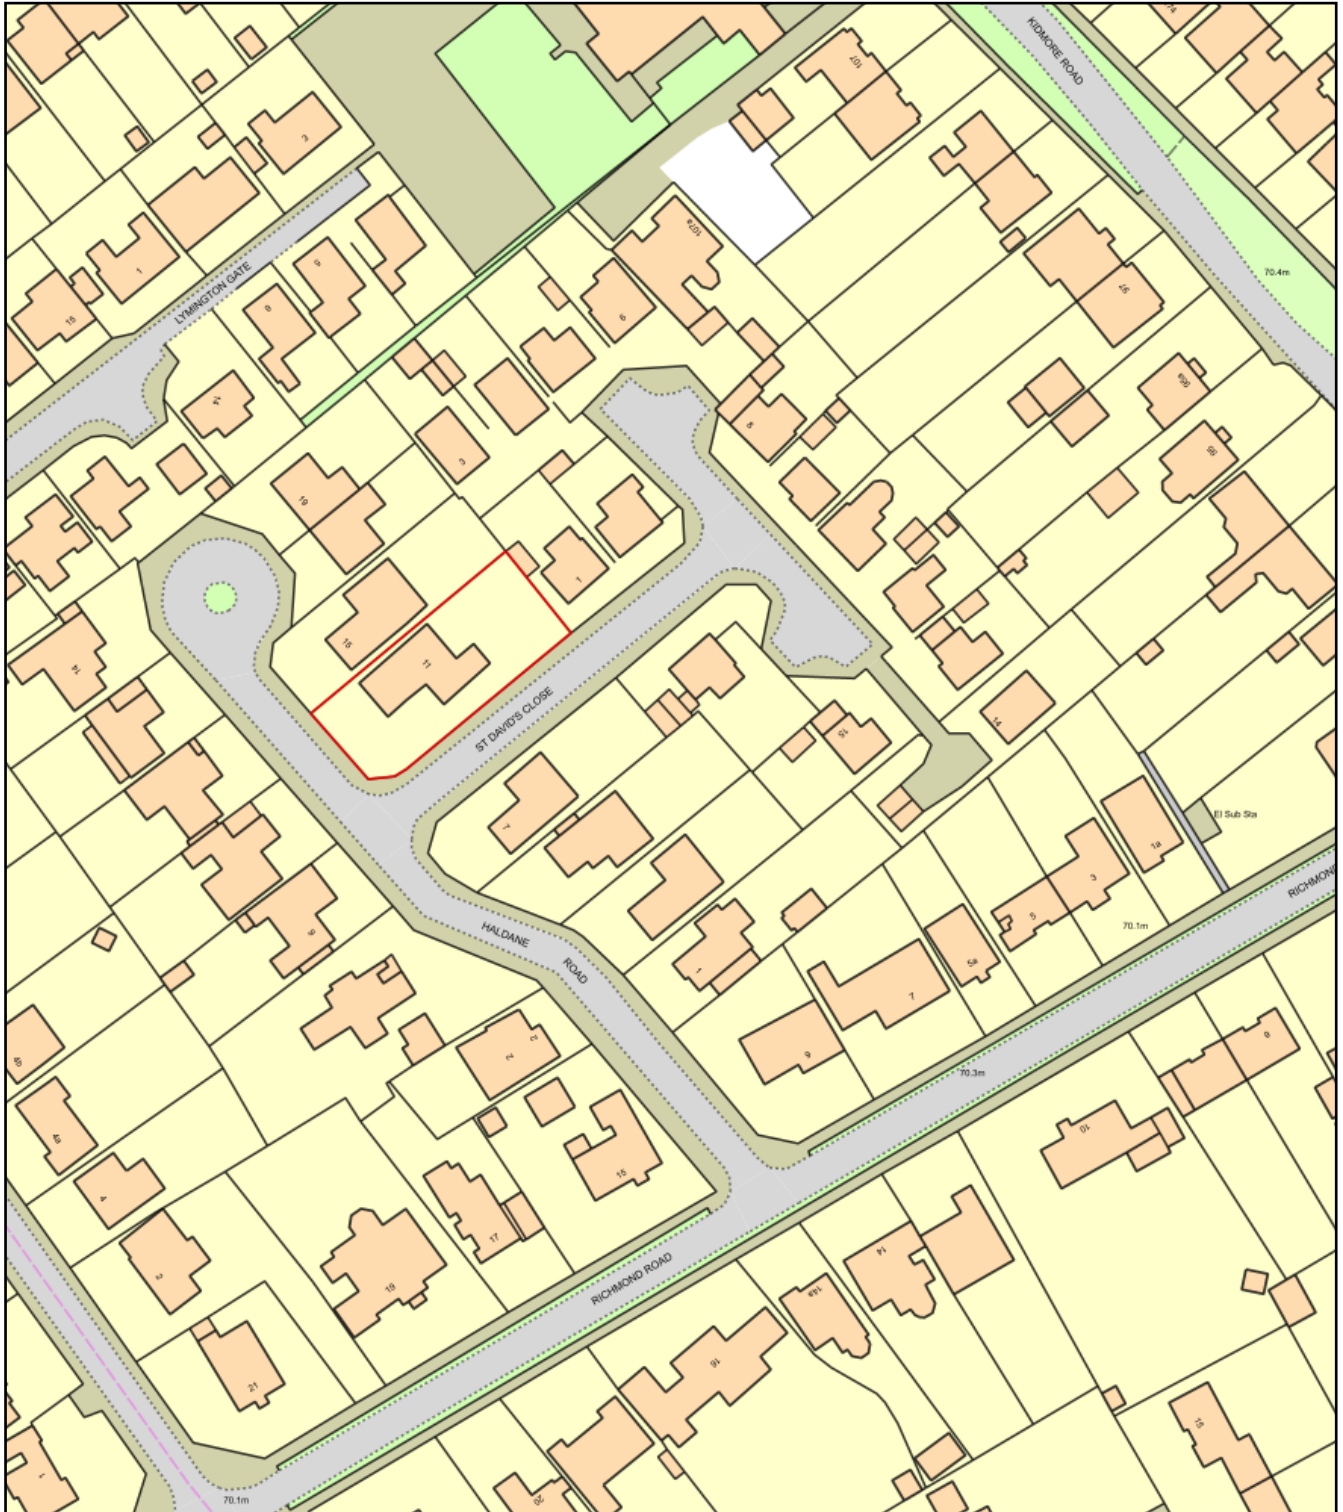

0 50
Metres

 

Plan Produced for: Floor Plans Express

Date Produced: 19 Nov 2018

Plan Number/Project ID: TQRQM18323123201707

Scale: 1:1250 @ A4