

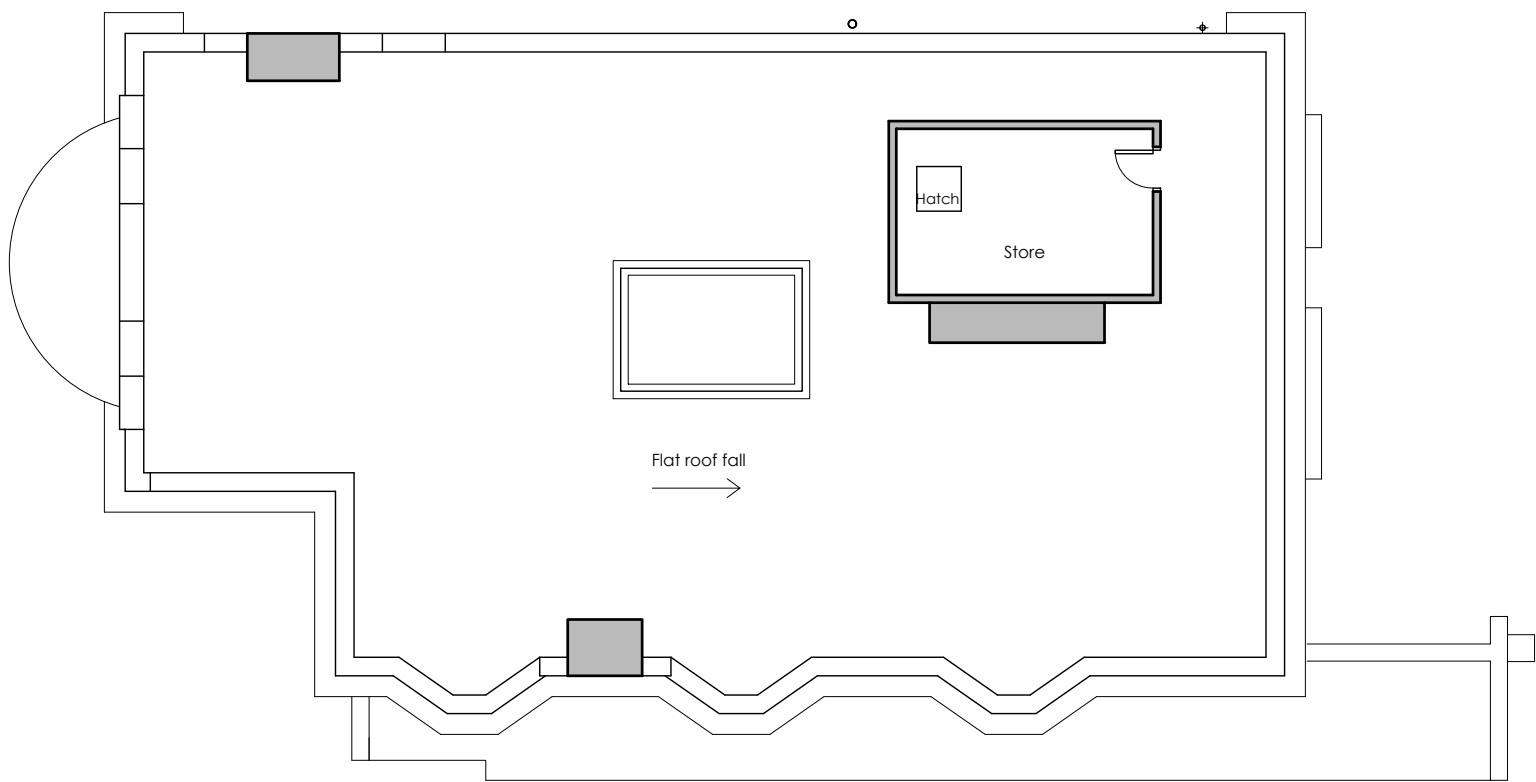


Rev.	Date	Note	Author	Checked
A	30/10/2019	Detail Revised	KK	CTW

 

EXISTING ROOF PLAN

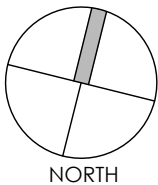

Project	House Roof Extension & Alterations 15 Kendrick Road Reading RG1 5DU					Drawing	Existing Roof Plan			
						Job-Dwg Number	18004-PL-04		Rev.	A
Client	Mr Crow & Ms Jarvis					WESTON + CO ARCHITECTS Watlington house 44 Watlington Street Reading, RG1 4RJ T. 0118 375 0252 www.weston-co.com				
Status	Planning									
Scale	1/100		Sheet Size A3							
Author	AS	Checked	CTW	Date	05/07/2019					