


ground

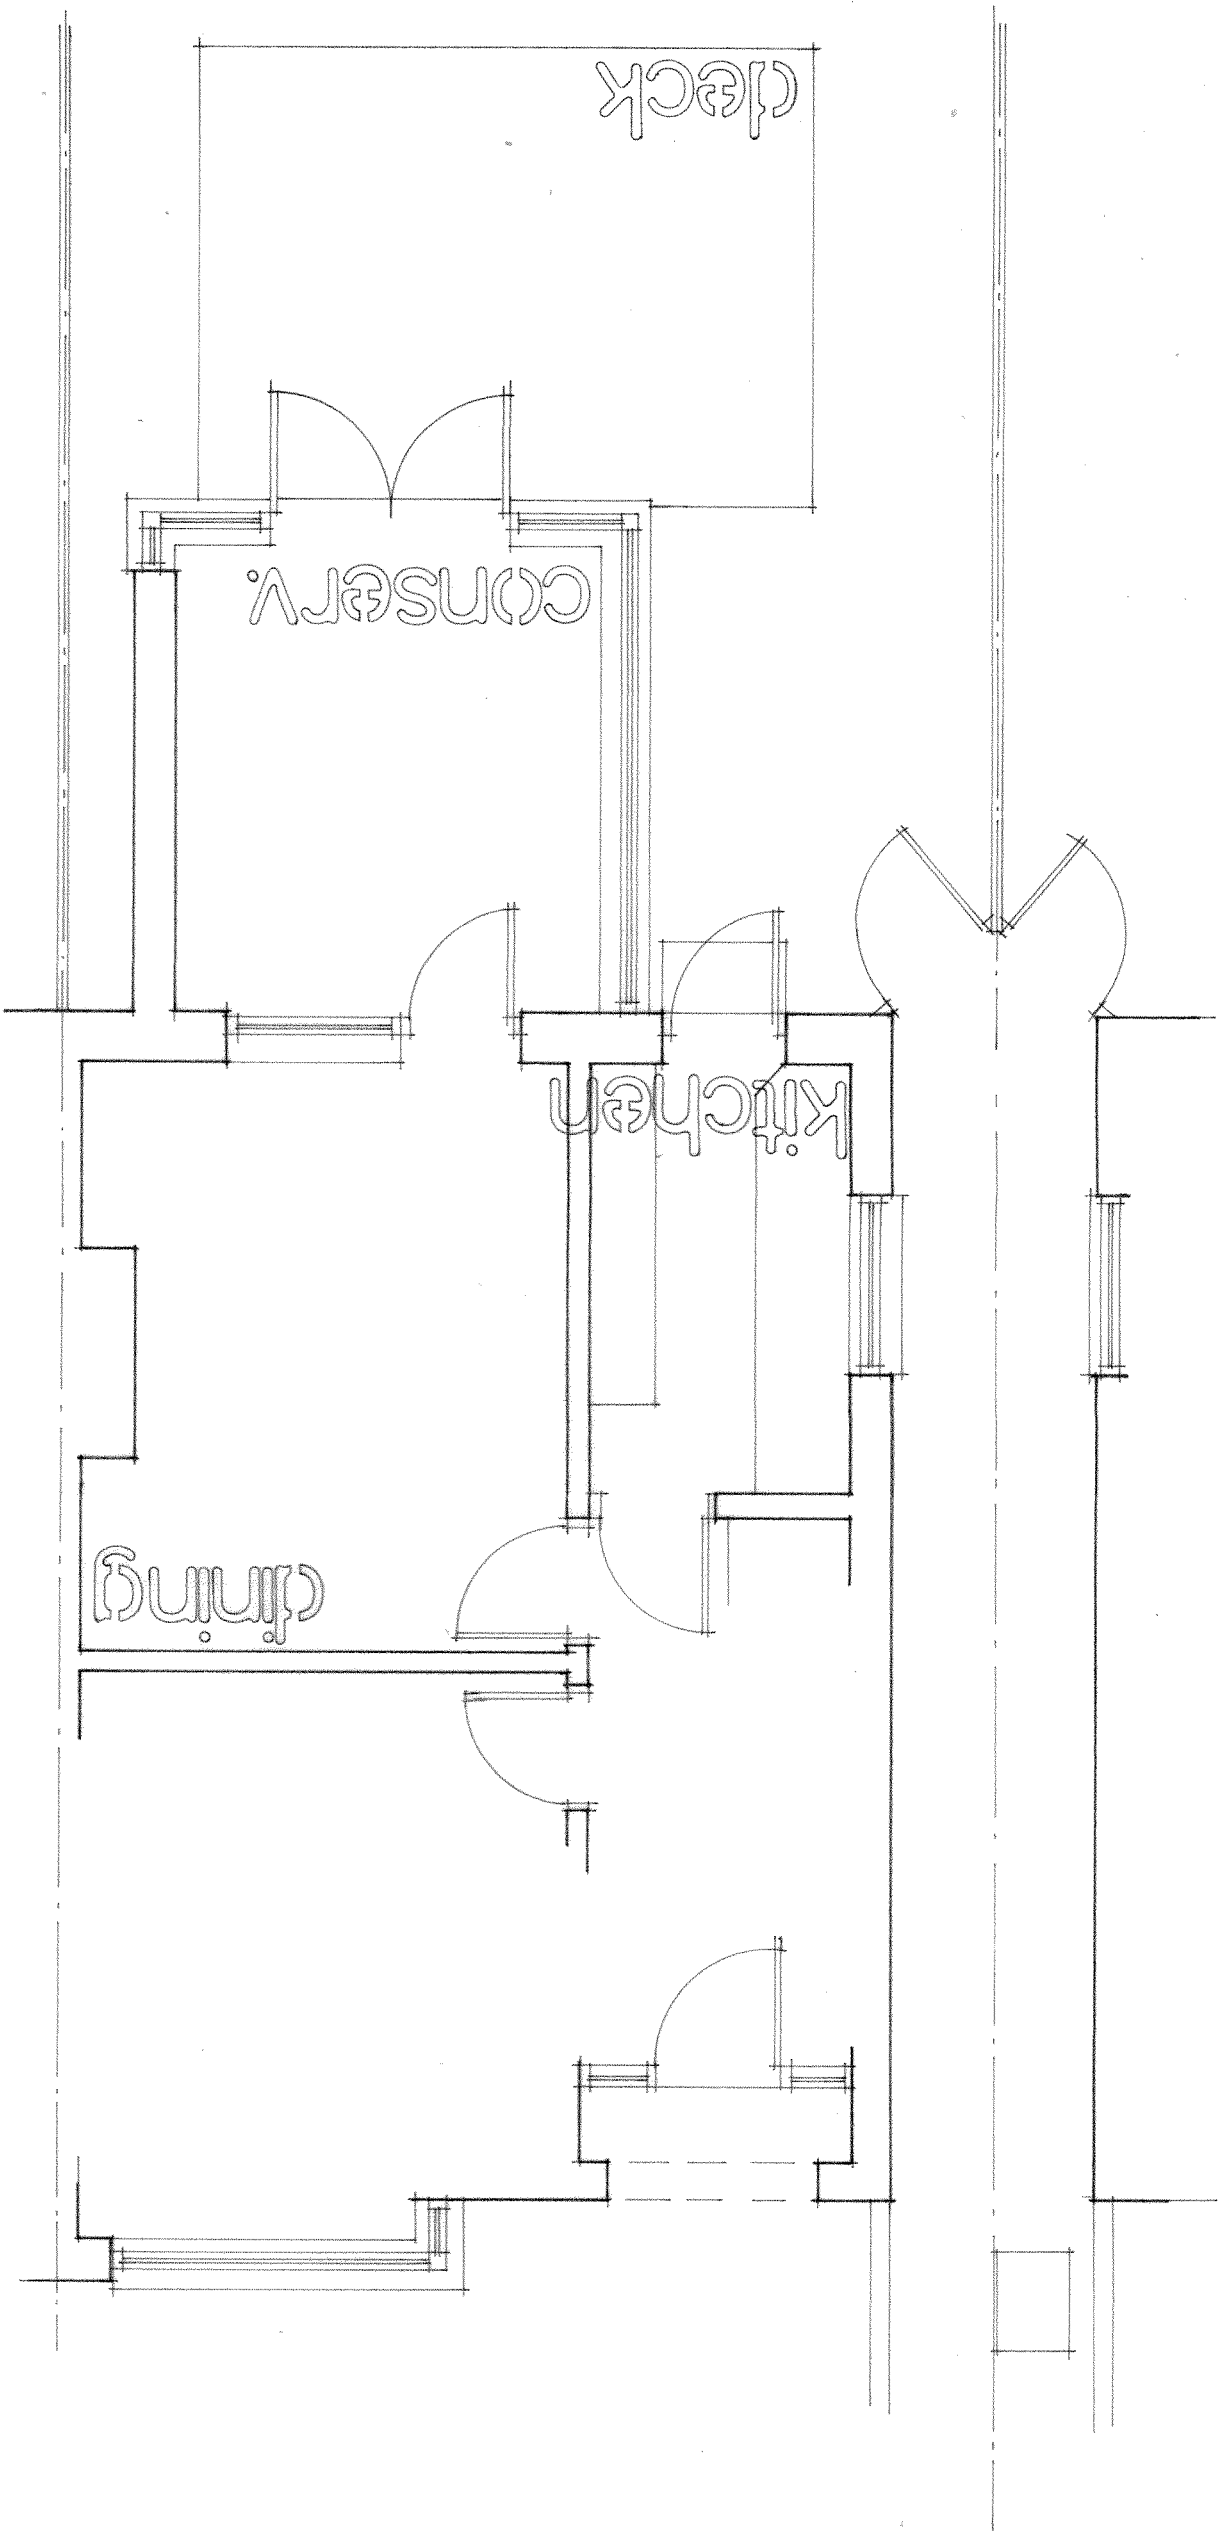

181623

READING BOROUGH COUNCIL

18 SEP 2018

PLANNING

BERKSHIRE DEVELOPMENTS LTD

CLIENT

Mr F & Mrs E Burt

PROJECT

Proposed Single Storey  
Rear Extension at  
21, Wolsey Road  
Caversham  
Berkshire  
RG4 8BY

DRAWING

Existing Part Ground  
Floor Plan

SCALE

1:50 @ A3

DRAWING No.

18/WRC/01

DATE

August 2018


REVISION

S

W

181623

READING BOROUGH COUNCIL  
18 SEP 2018  
PLANNING

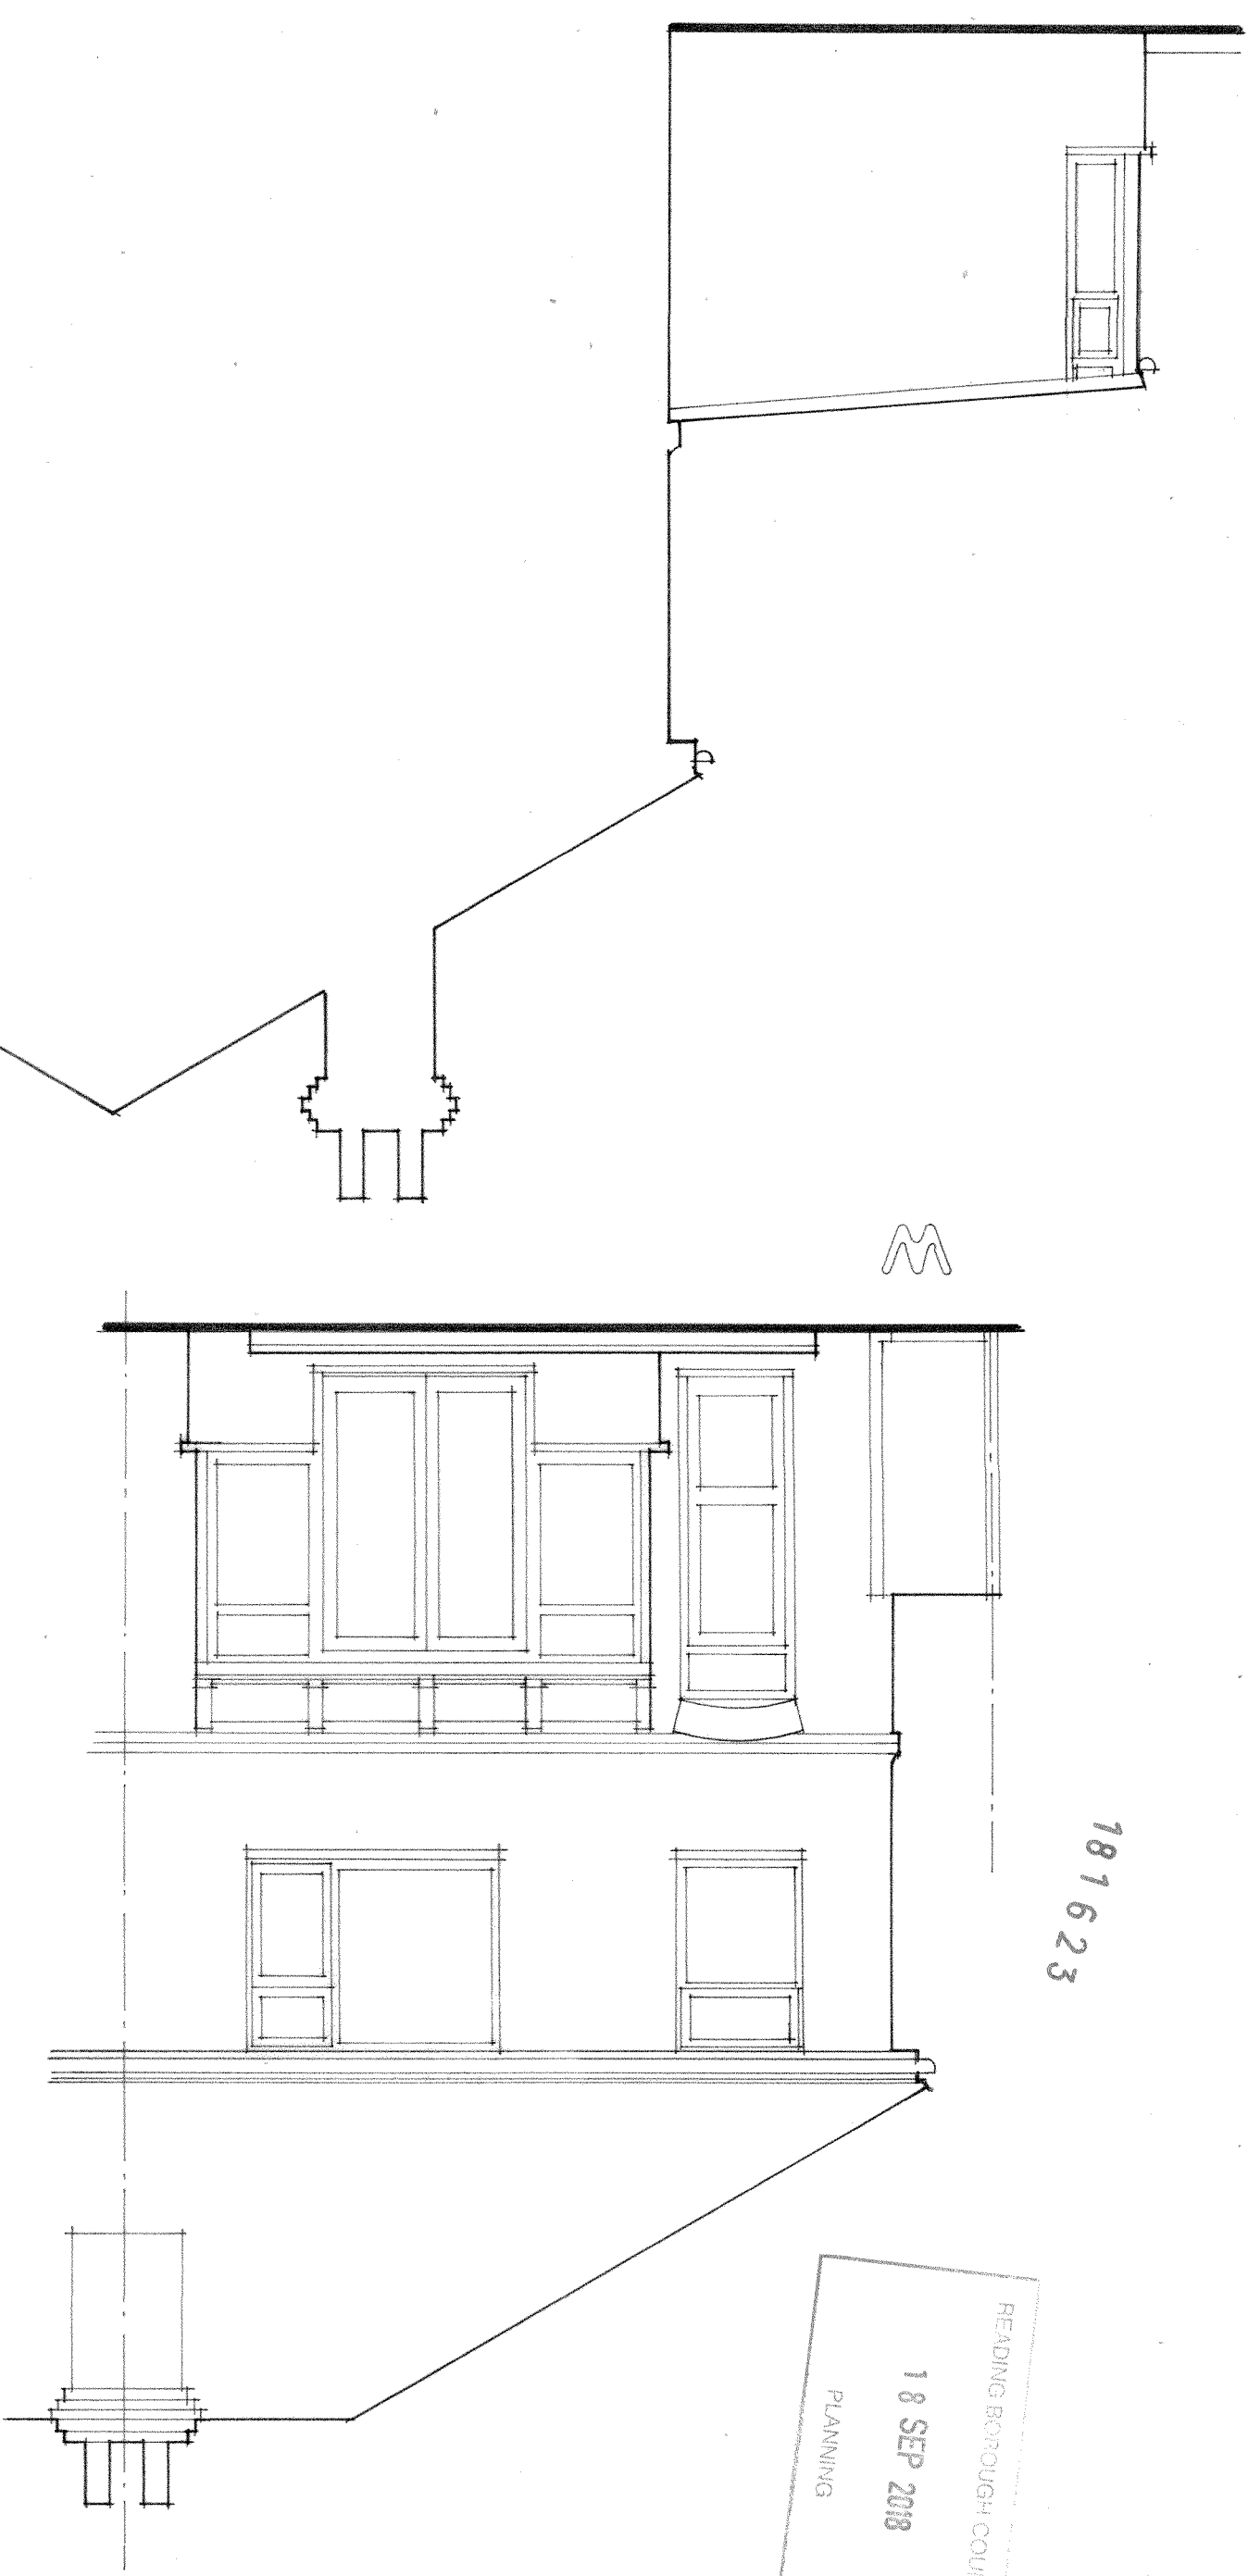

0 1 2 3 4 5m

BERKSHIRE DEVELOPMENTS LTD

CLIENT

Mr F & Mrs E Burt

PROJECT

Proposed Single Storey  
Rear Extension at

21, Woisey Road

Caversham

Berkshire

RG4 8BY

DRAWING

Existing West and South  
Elevations

SCALE

1:50 @ A3

DRAWING No.


18/WRC/03

DATE



August 2018

REVISION

U

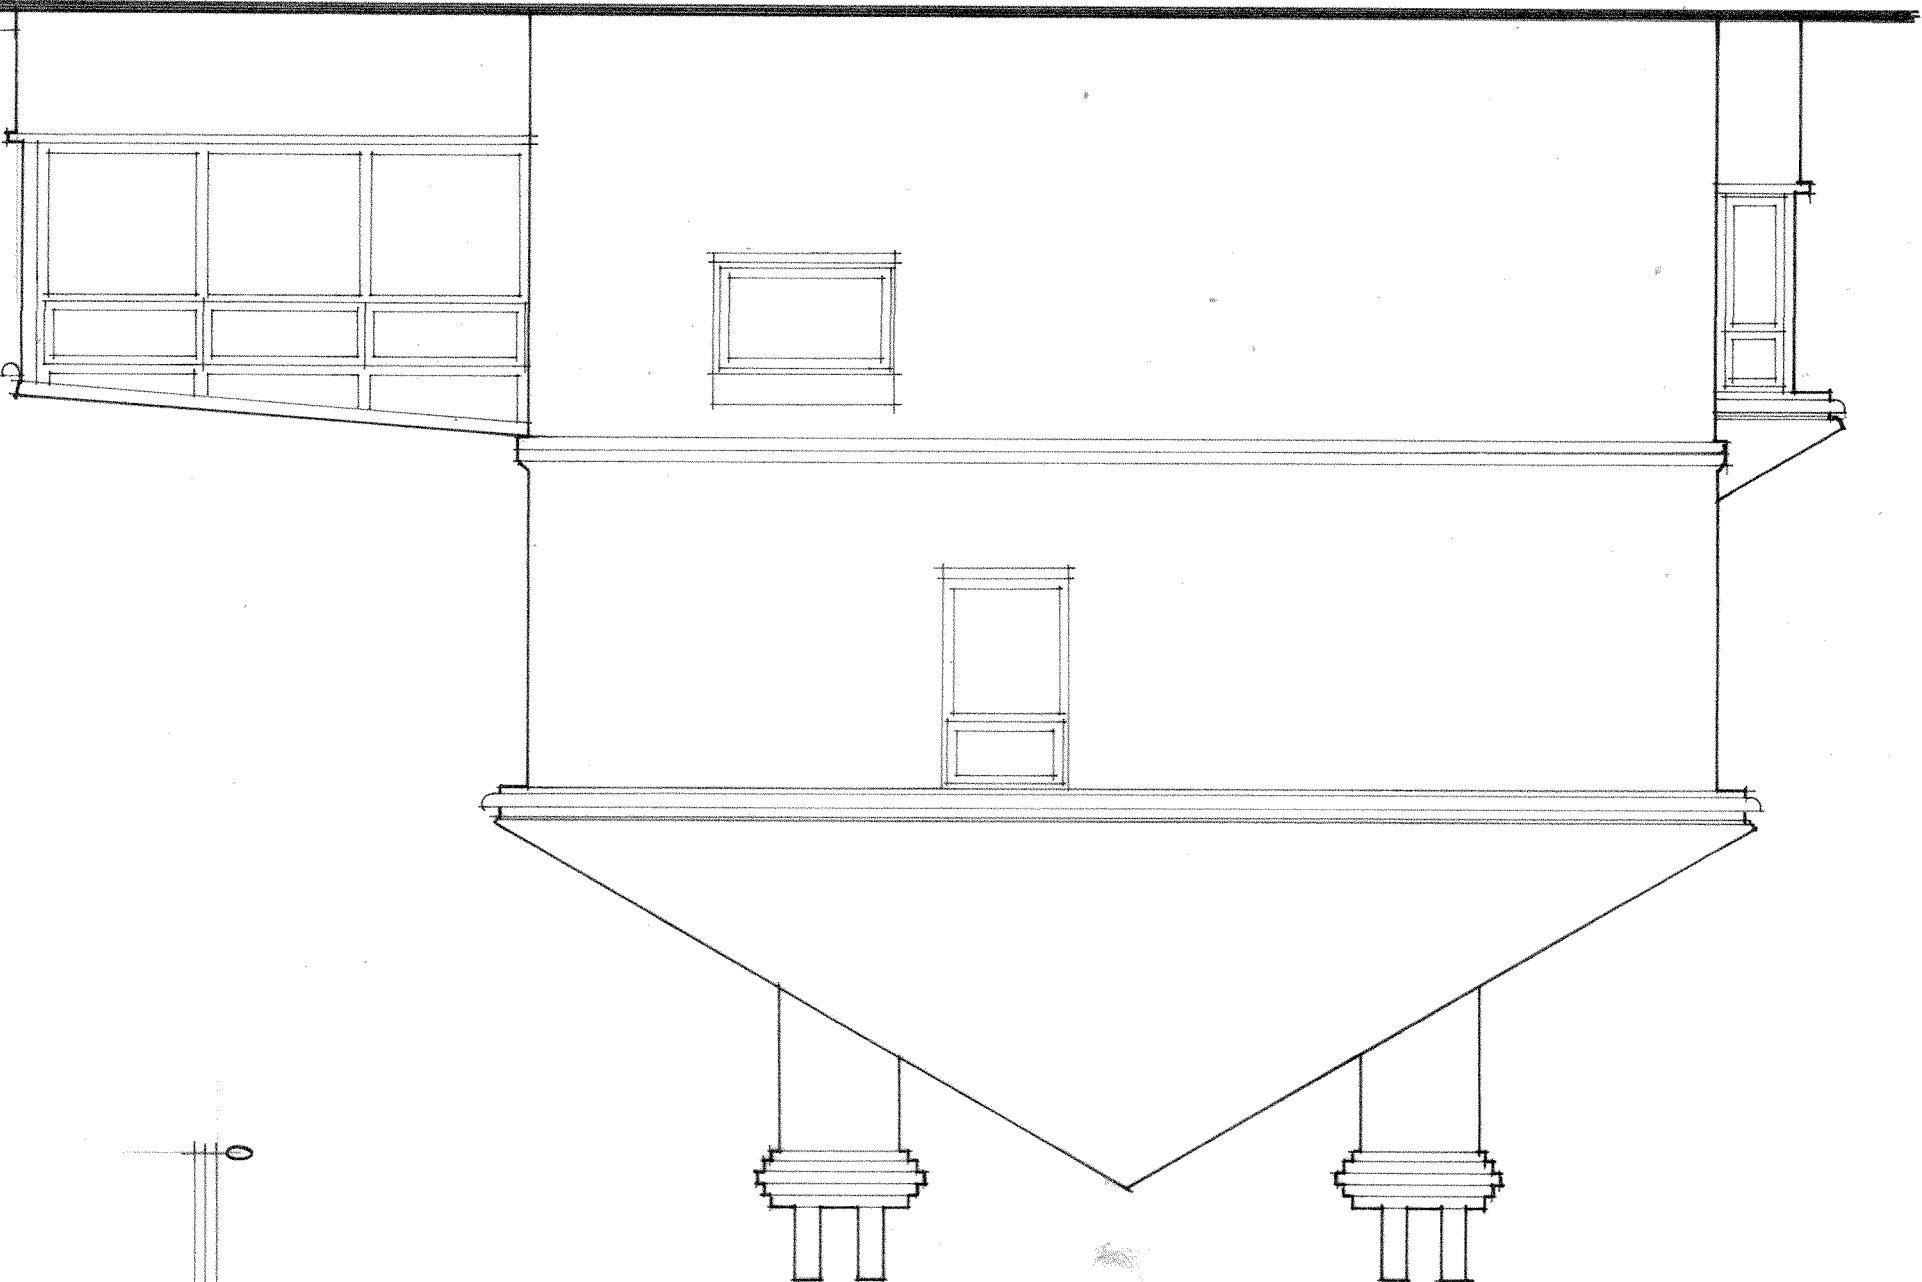

3

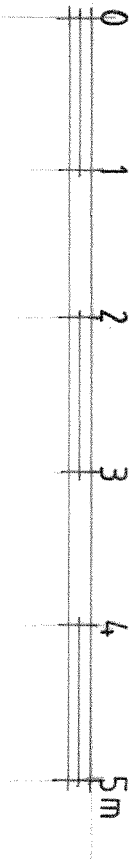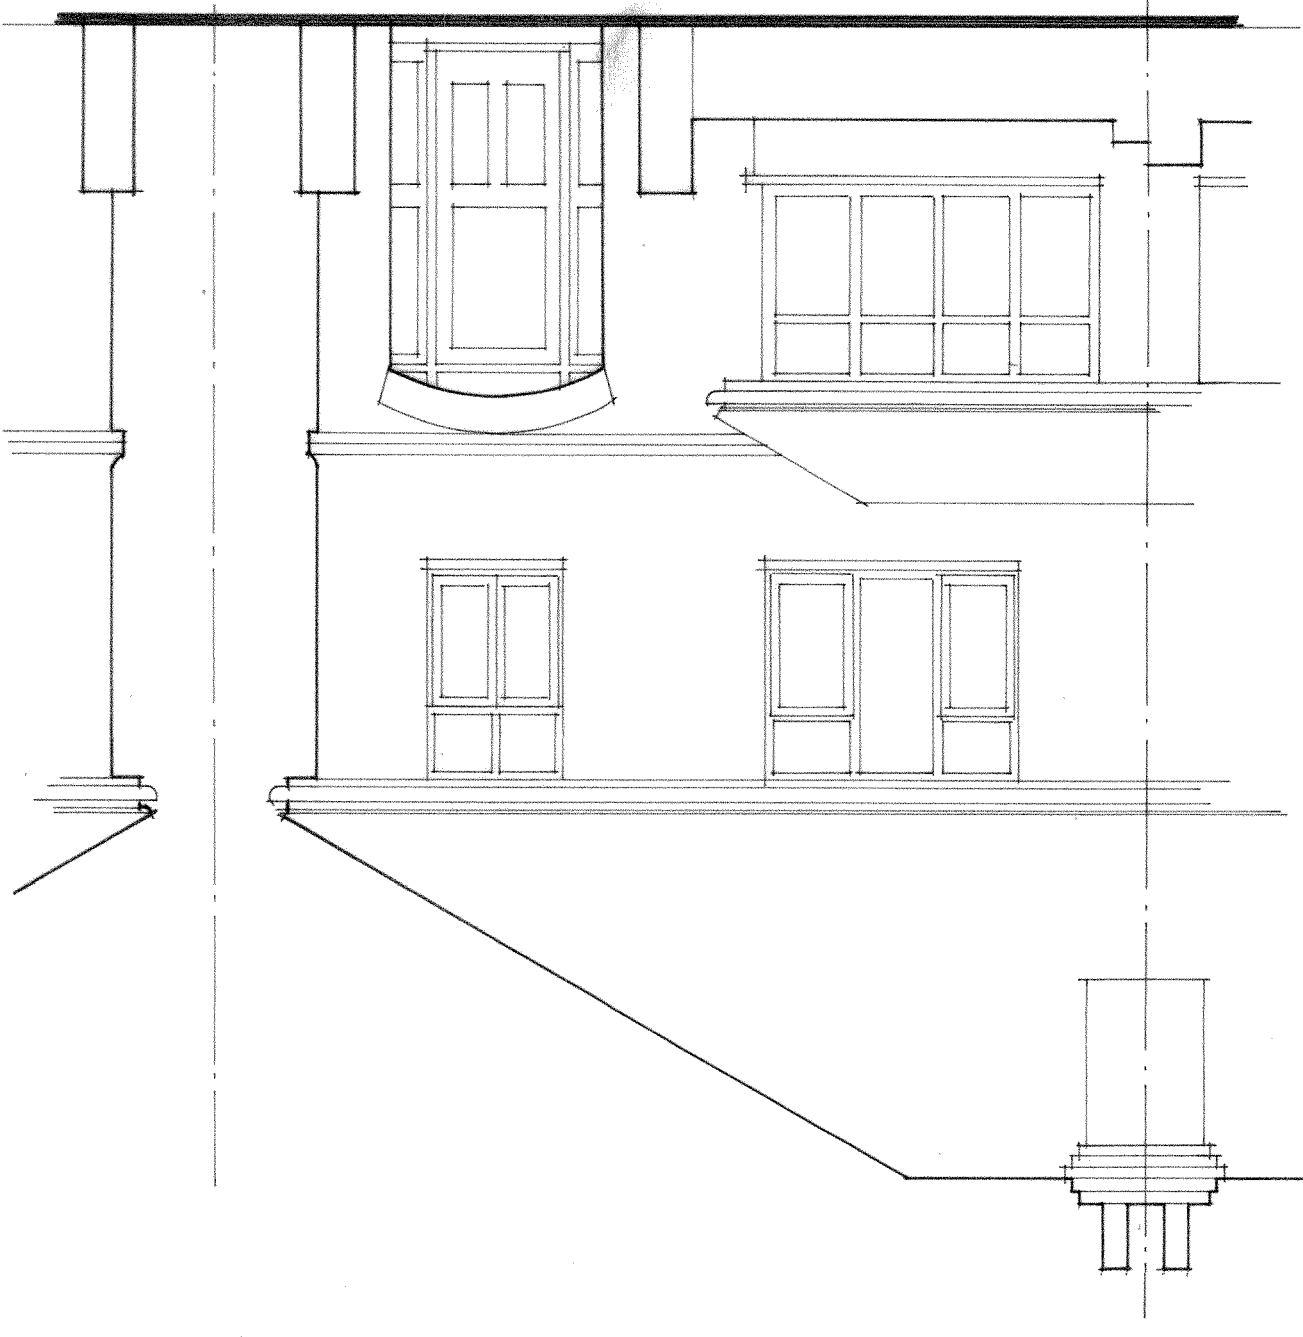

181922

PLANNING

18 SEP 2018

READING BOROUGH COUNCIL

BERKSHIRE DEVELOPMENTS LTD

CLIENT

Mr F & Mrs E Burt

PROJECT

Proposed Single Storey  
Rear Extension at

21, Wolsey Road

Caversham

Berkshire

RG4 8BY

DRAWING

Existing East and North  
Elevations

SCALE

1:50 @ A3

DRAWING No.

18WRC/02

DATE

August 2018

REVISION