

GENERAL NOTES:


- ALL DIMENSIONS TO BE CHECKED ON SITE PRIOR TO CONSTRUCTION.
- ALL STRUCTURAL WORK TO STRUCTURAL ENGINEERS DETAILS & SPECIFICATION.
- ALL LANDSCAPING INDICATIVE ONLY AND SUBJECT TO FURTHER DETAILED DESIGN.
- THIS DRAWING IS FOR PLANNING PURPOSES ONLY AND IS SUBJECT TO FURTHER DETAILED DESIGN.

LEGEND:

RED LINE DEMOTES EXTENT OF OWNERSHIP



EXISTING SITE PLAN
SCALE 1:1250 @ A3

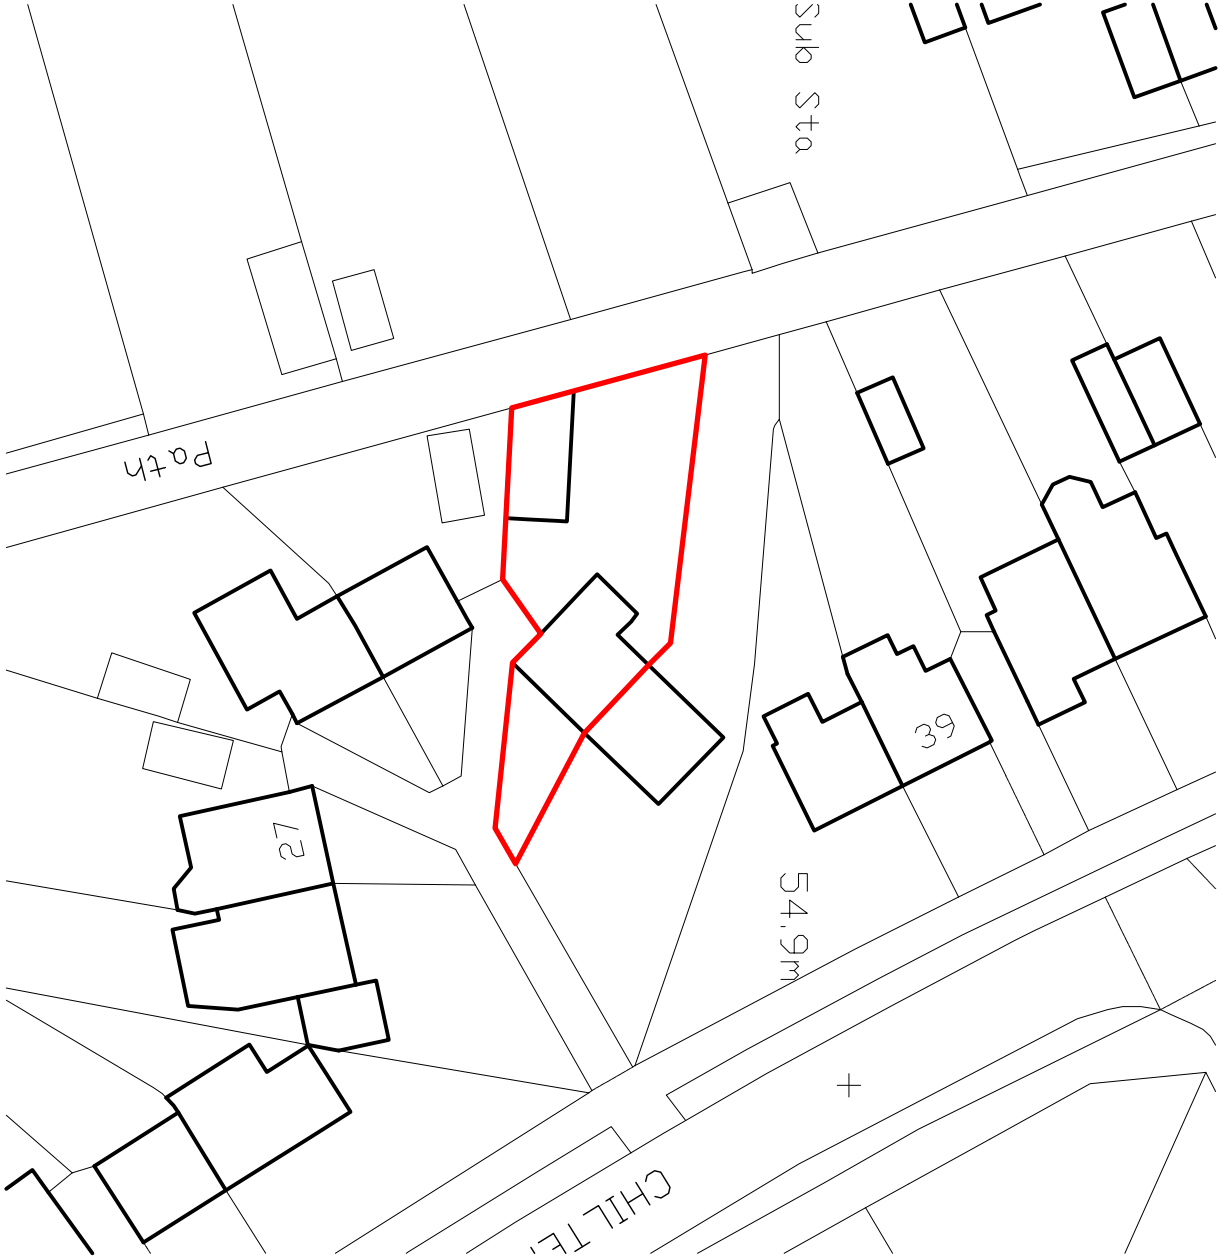

EXISTING BLOCK PLAN
SCALE 1:500 @ A3



GRESFORD
ARCHITECTS

UNIT B13
3 Bradbury St
N18 5BN
t: +44 (0) 20 7249 1855
e: info@gresfordarchitects.co.uk

PROJECT TITLE

33 CHILTERN ROAD
CAVERSHAM
READING, RG4 5H

DRAWING TITLE

Existing Site Plan &
Block Plan

REV	DATE	DESCRIPTION
1	13/08/2018	PLANNING
2	13/08/2018	ALISON & DAVE HEPWORTH

SCALE	DRAWN
1:1250 / 1:500 @ A3	EC
DATE	CHECKED
13/08/2018	JA
DWG NO.	REVISION
050_002	-