

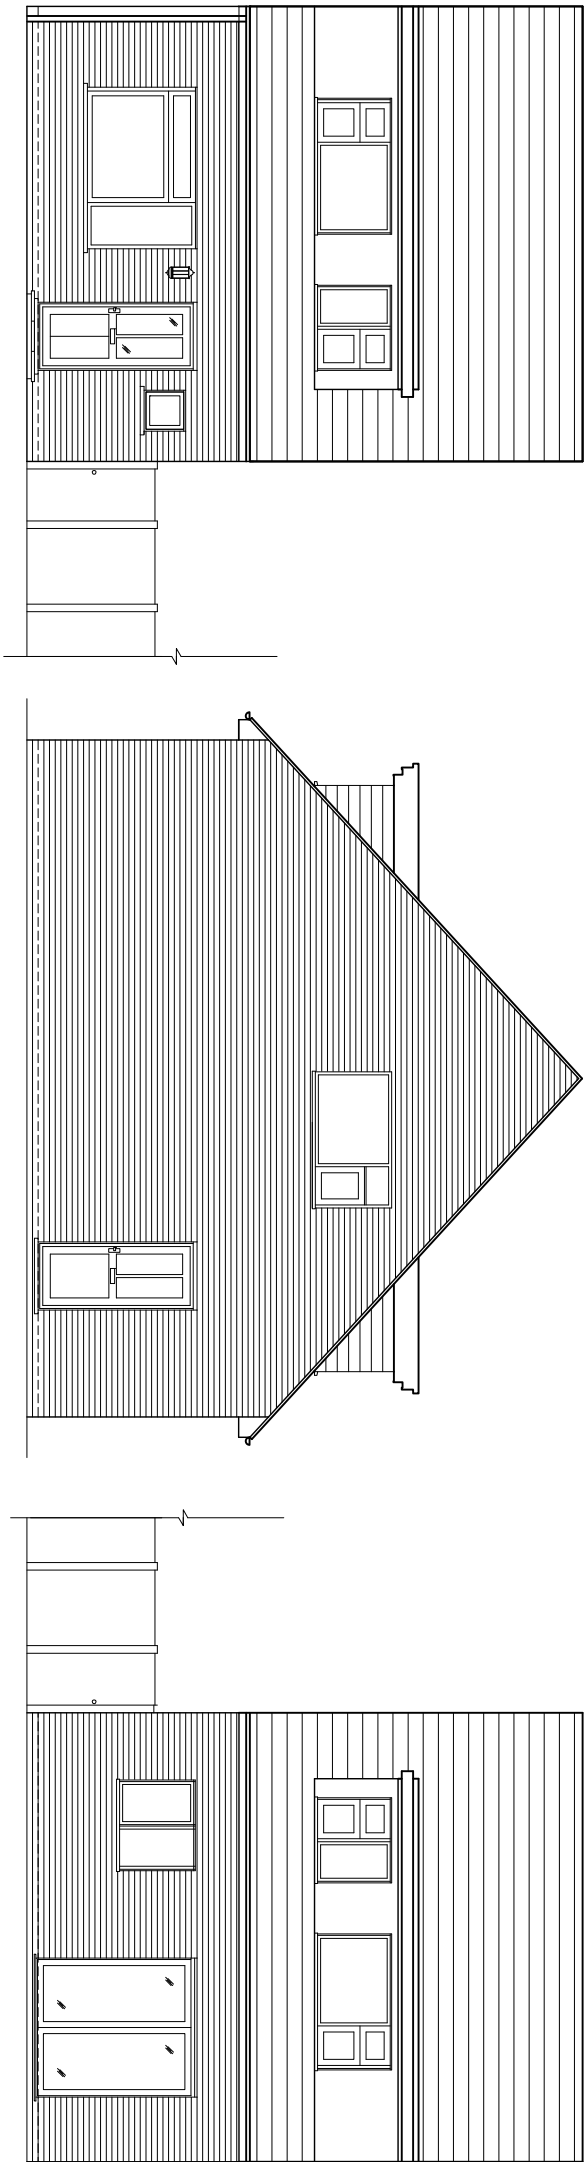


 

FRONT ELEVATION AS EXISTING

SIDE ELEVATION AS EXISTING

REAR ELEVATION AS EXISTING

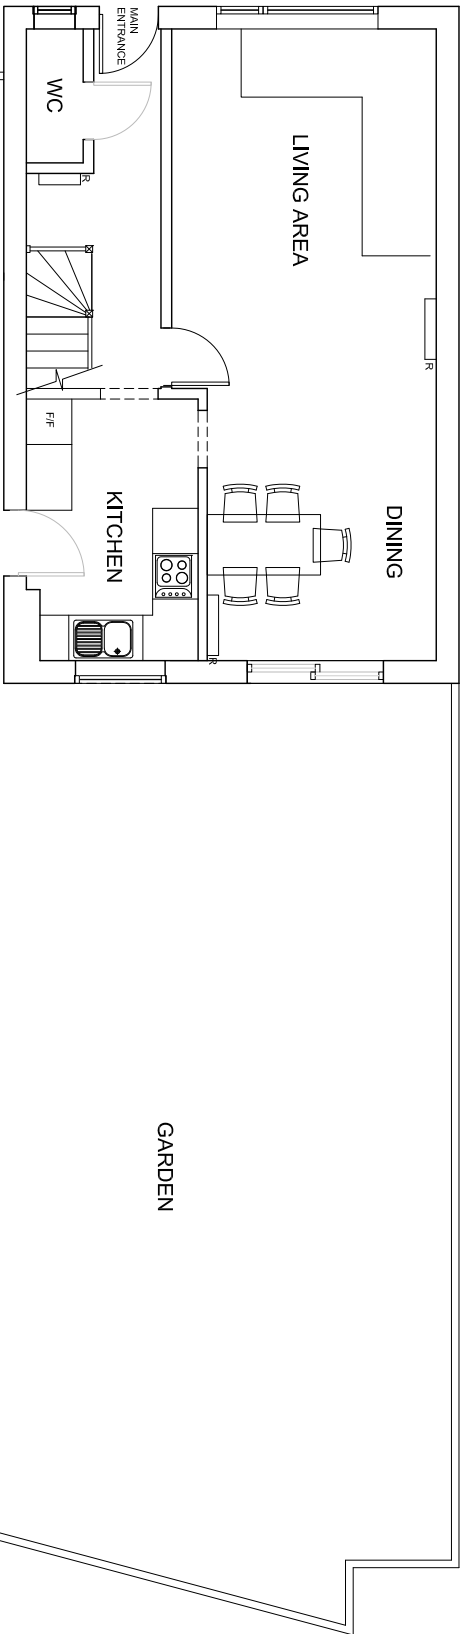

Rev: Date: Details:

MR & MRS KUNDHI

32 COLLIERS WAY
READING
RG30 2QT



GROUND FLOOR PLAN & ELEVATIONS
AS EXISTING

Scale:
1:100 @
A3



Rydan Construction Services Ltd

Project Management & Cost Consultancy

The White Building, Work-Life,
33 Kings Road, Reading, Berkshire, RG1 3AR
Tel: 0118 440 3114
Email: info@rydanconstructionservices.co.uk

Drawn by:	Checked by:	Job No:	Drawing No:
MAR 2018	AK	01	1-P-A

NEIGHBOUR'S HOUSE