



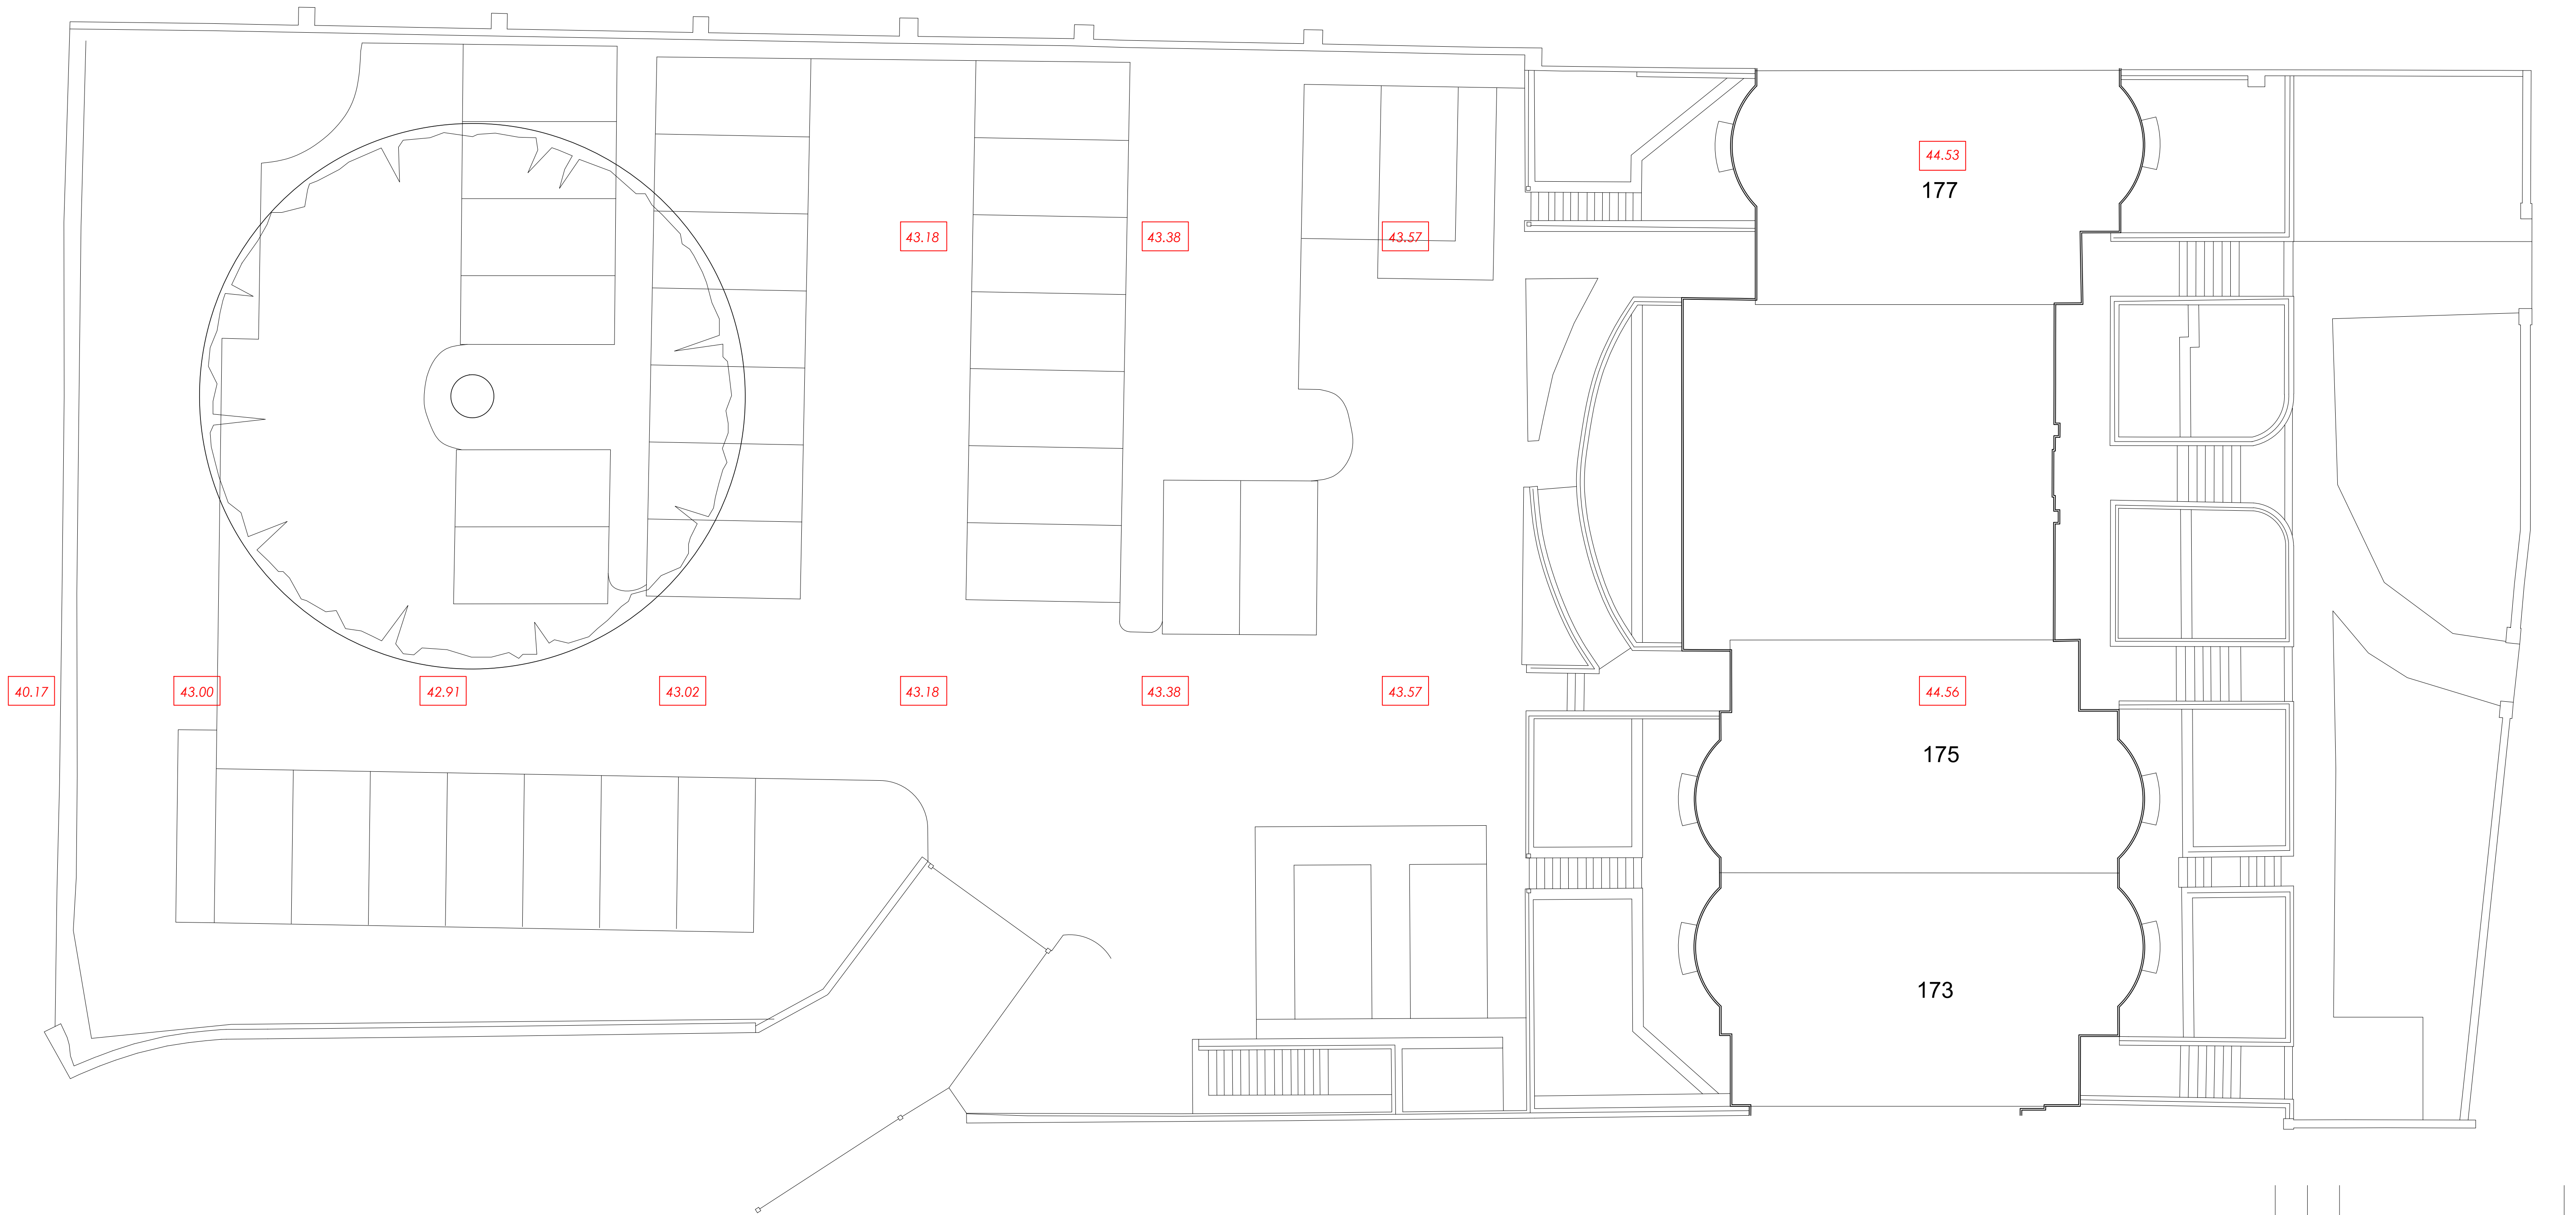

Existing Site Plan - Scale 1:100

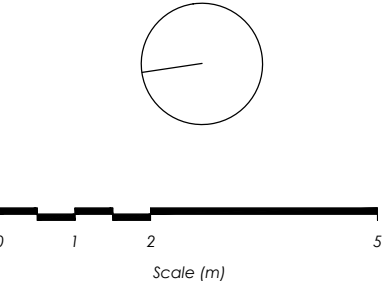

Revisions	
Client	
Project	Residential Development 173-177 Kings Road Reading Berkshire RG1 4EX
Status	Planning
Date	2018.07.18
Scale	1:100
Size	A1
Title	Existing Site Levels Plan
Number	17.35-115
Revision	-

Spires Architects
9 Monks Way | Reading | RG30 3DP
Tel 07495 529905