



THIS APPLICATION IS FOR THE COMPLETE UPGRADE OF THE TIMBER SINGLE GLAZED SLIDING SASH WINDOWS TO THE EXISTING GRADE II LISTED BUILDING.

THE NEW REPLACEMENT SLIDING SASH WINDOWS TO THE ROOF DORMERS WILL BE DOUBLE GLAZED UNITS IDENTICAL IN SIZE AND MATCHING DESIGN OF GLAZING BEADS, JAMBS CILLS AND HEAD FINISHED IN WHITE uPVC

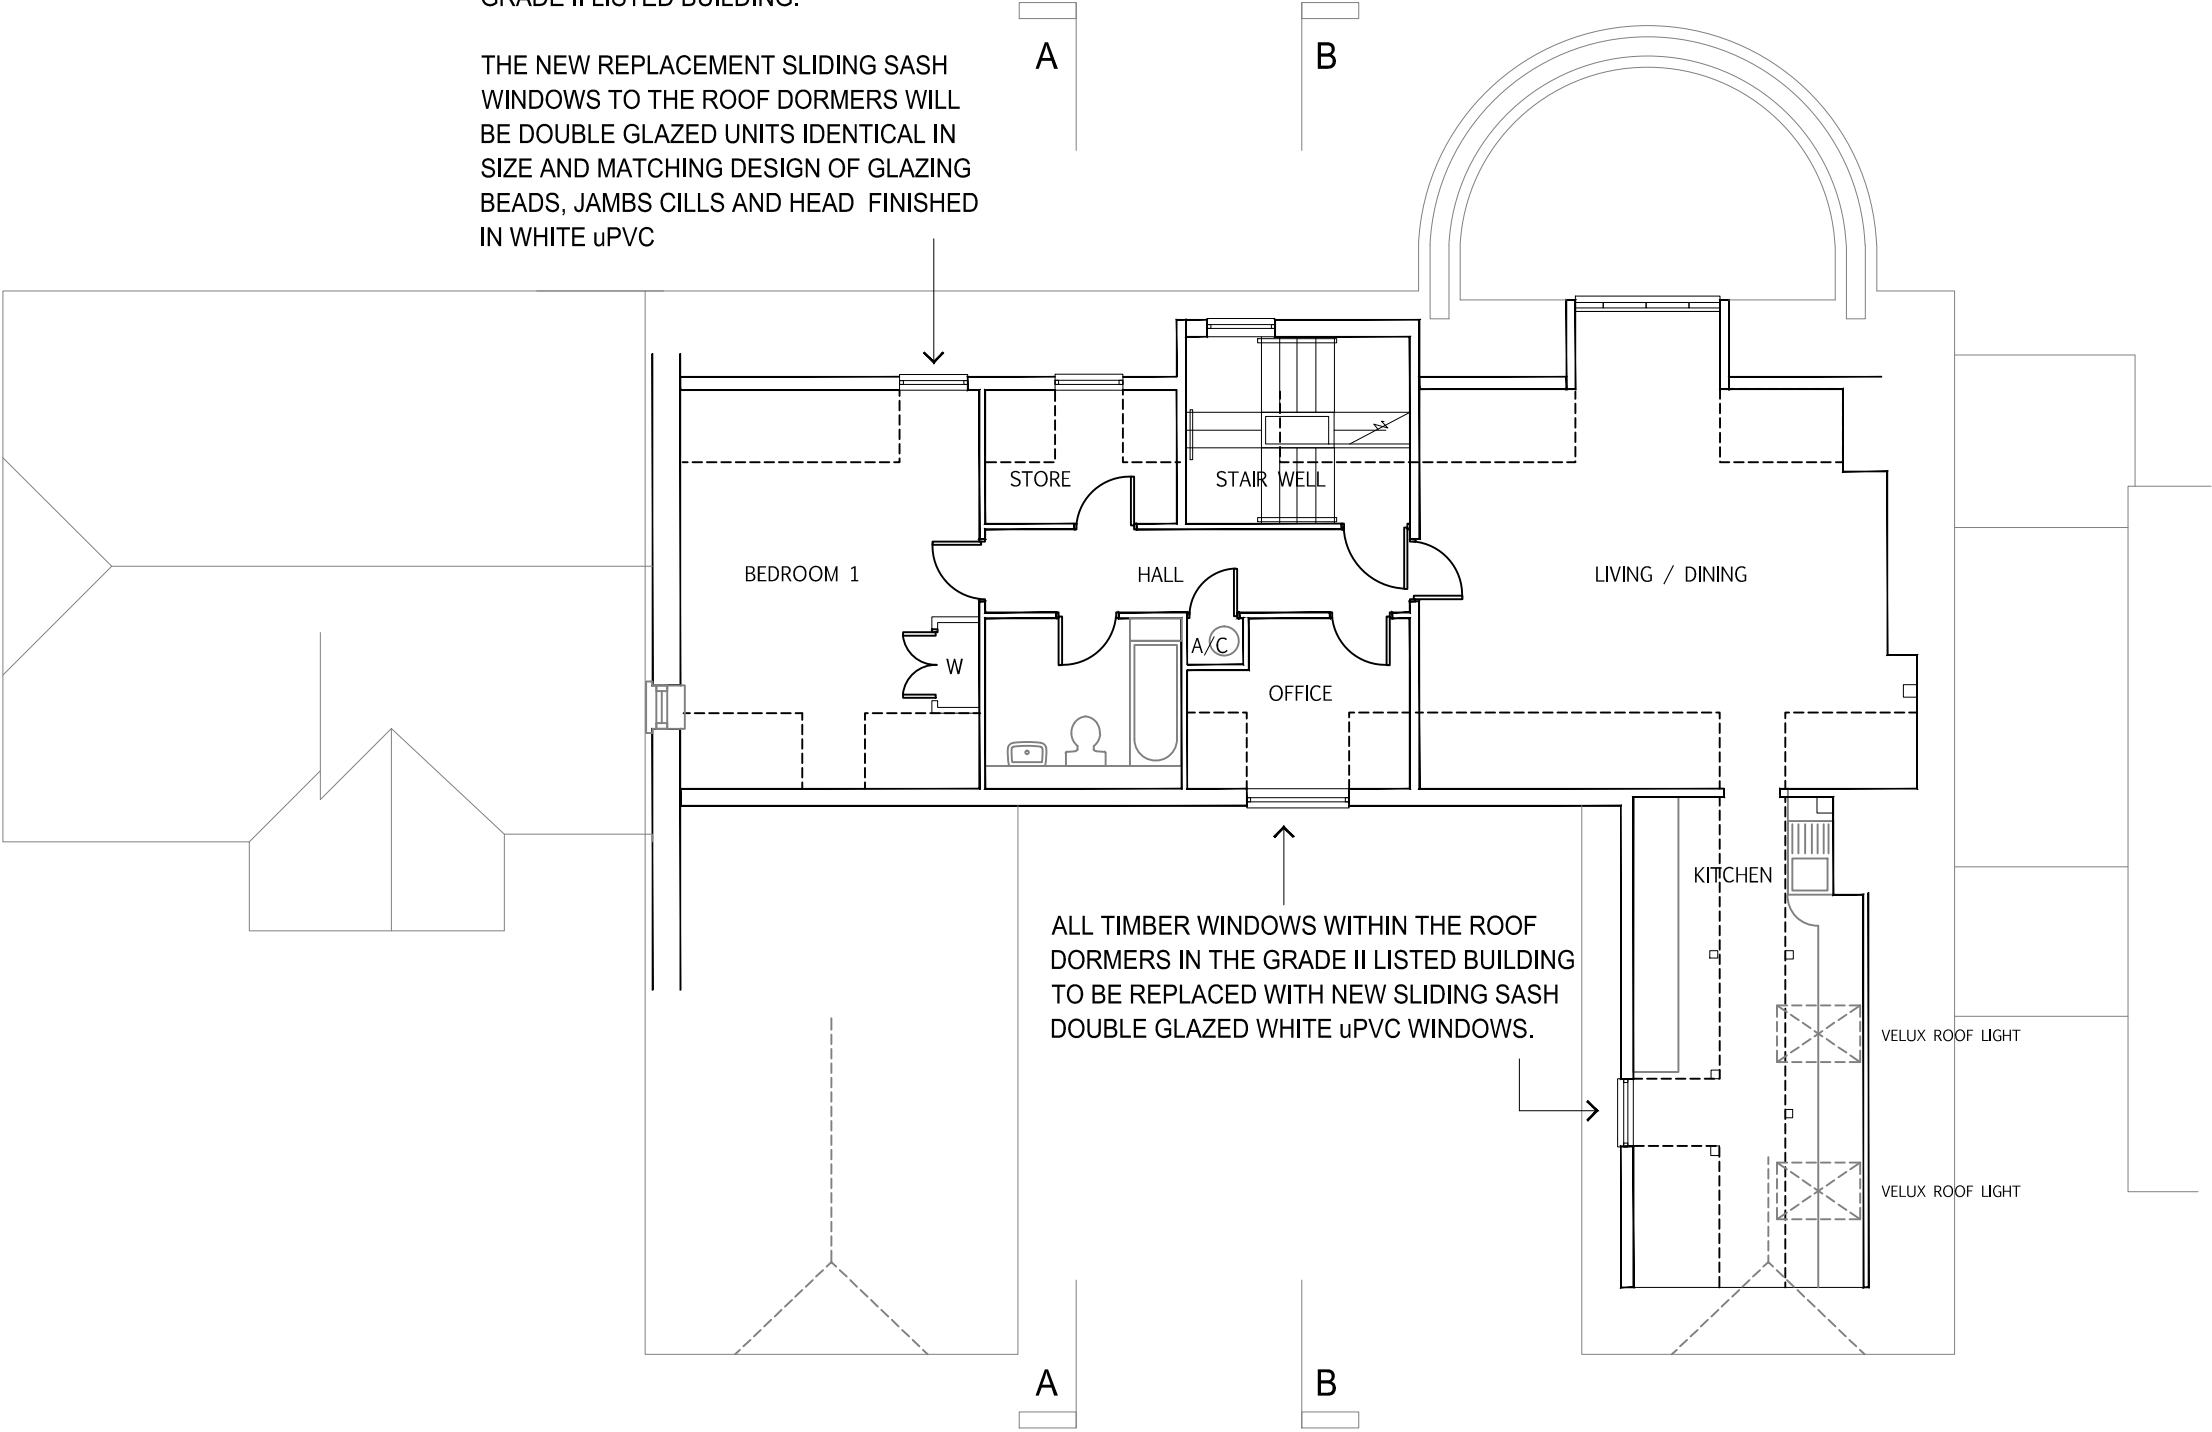

EXISTING - SECOND FLOOR PLAN

 

No	Date	Revision

Project : REPLACEMENT WINDOWS TO A GRADE II LISTED BUILDING

Address: SOUTHCOTE LODGE
BURGHFIELD ROAD
READING
RG30 3NE

Client : HOUSING AND CARE 21

Title : EXISTING SECOND FLOOR
ATTIC PLAN

Scale : 1:100 @ A3

Date : 14 / 08 / 2018

DWG No : 0/6474/18 - 04

CAD Ref : existing second

Drawn : FSG

Lewis Berkeley

92 BANNER STREET
LONDON EC1Y 8JU

Tel: 020 7491 3198 Fax: 020 7491 4488
email: admin@lewisberkeley.co.uk