


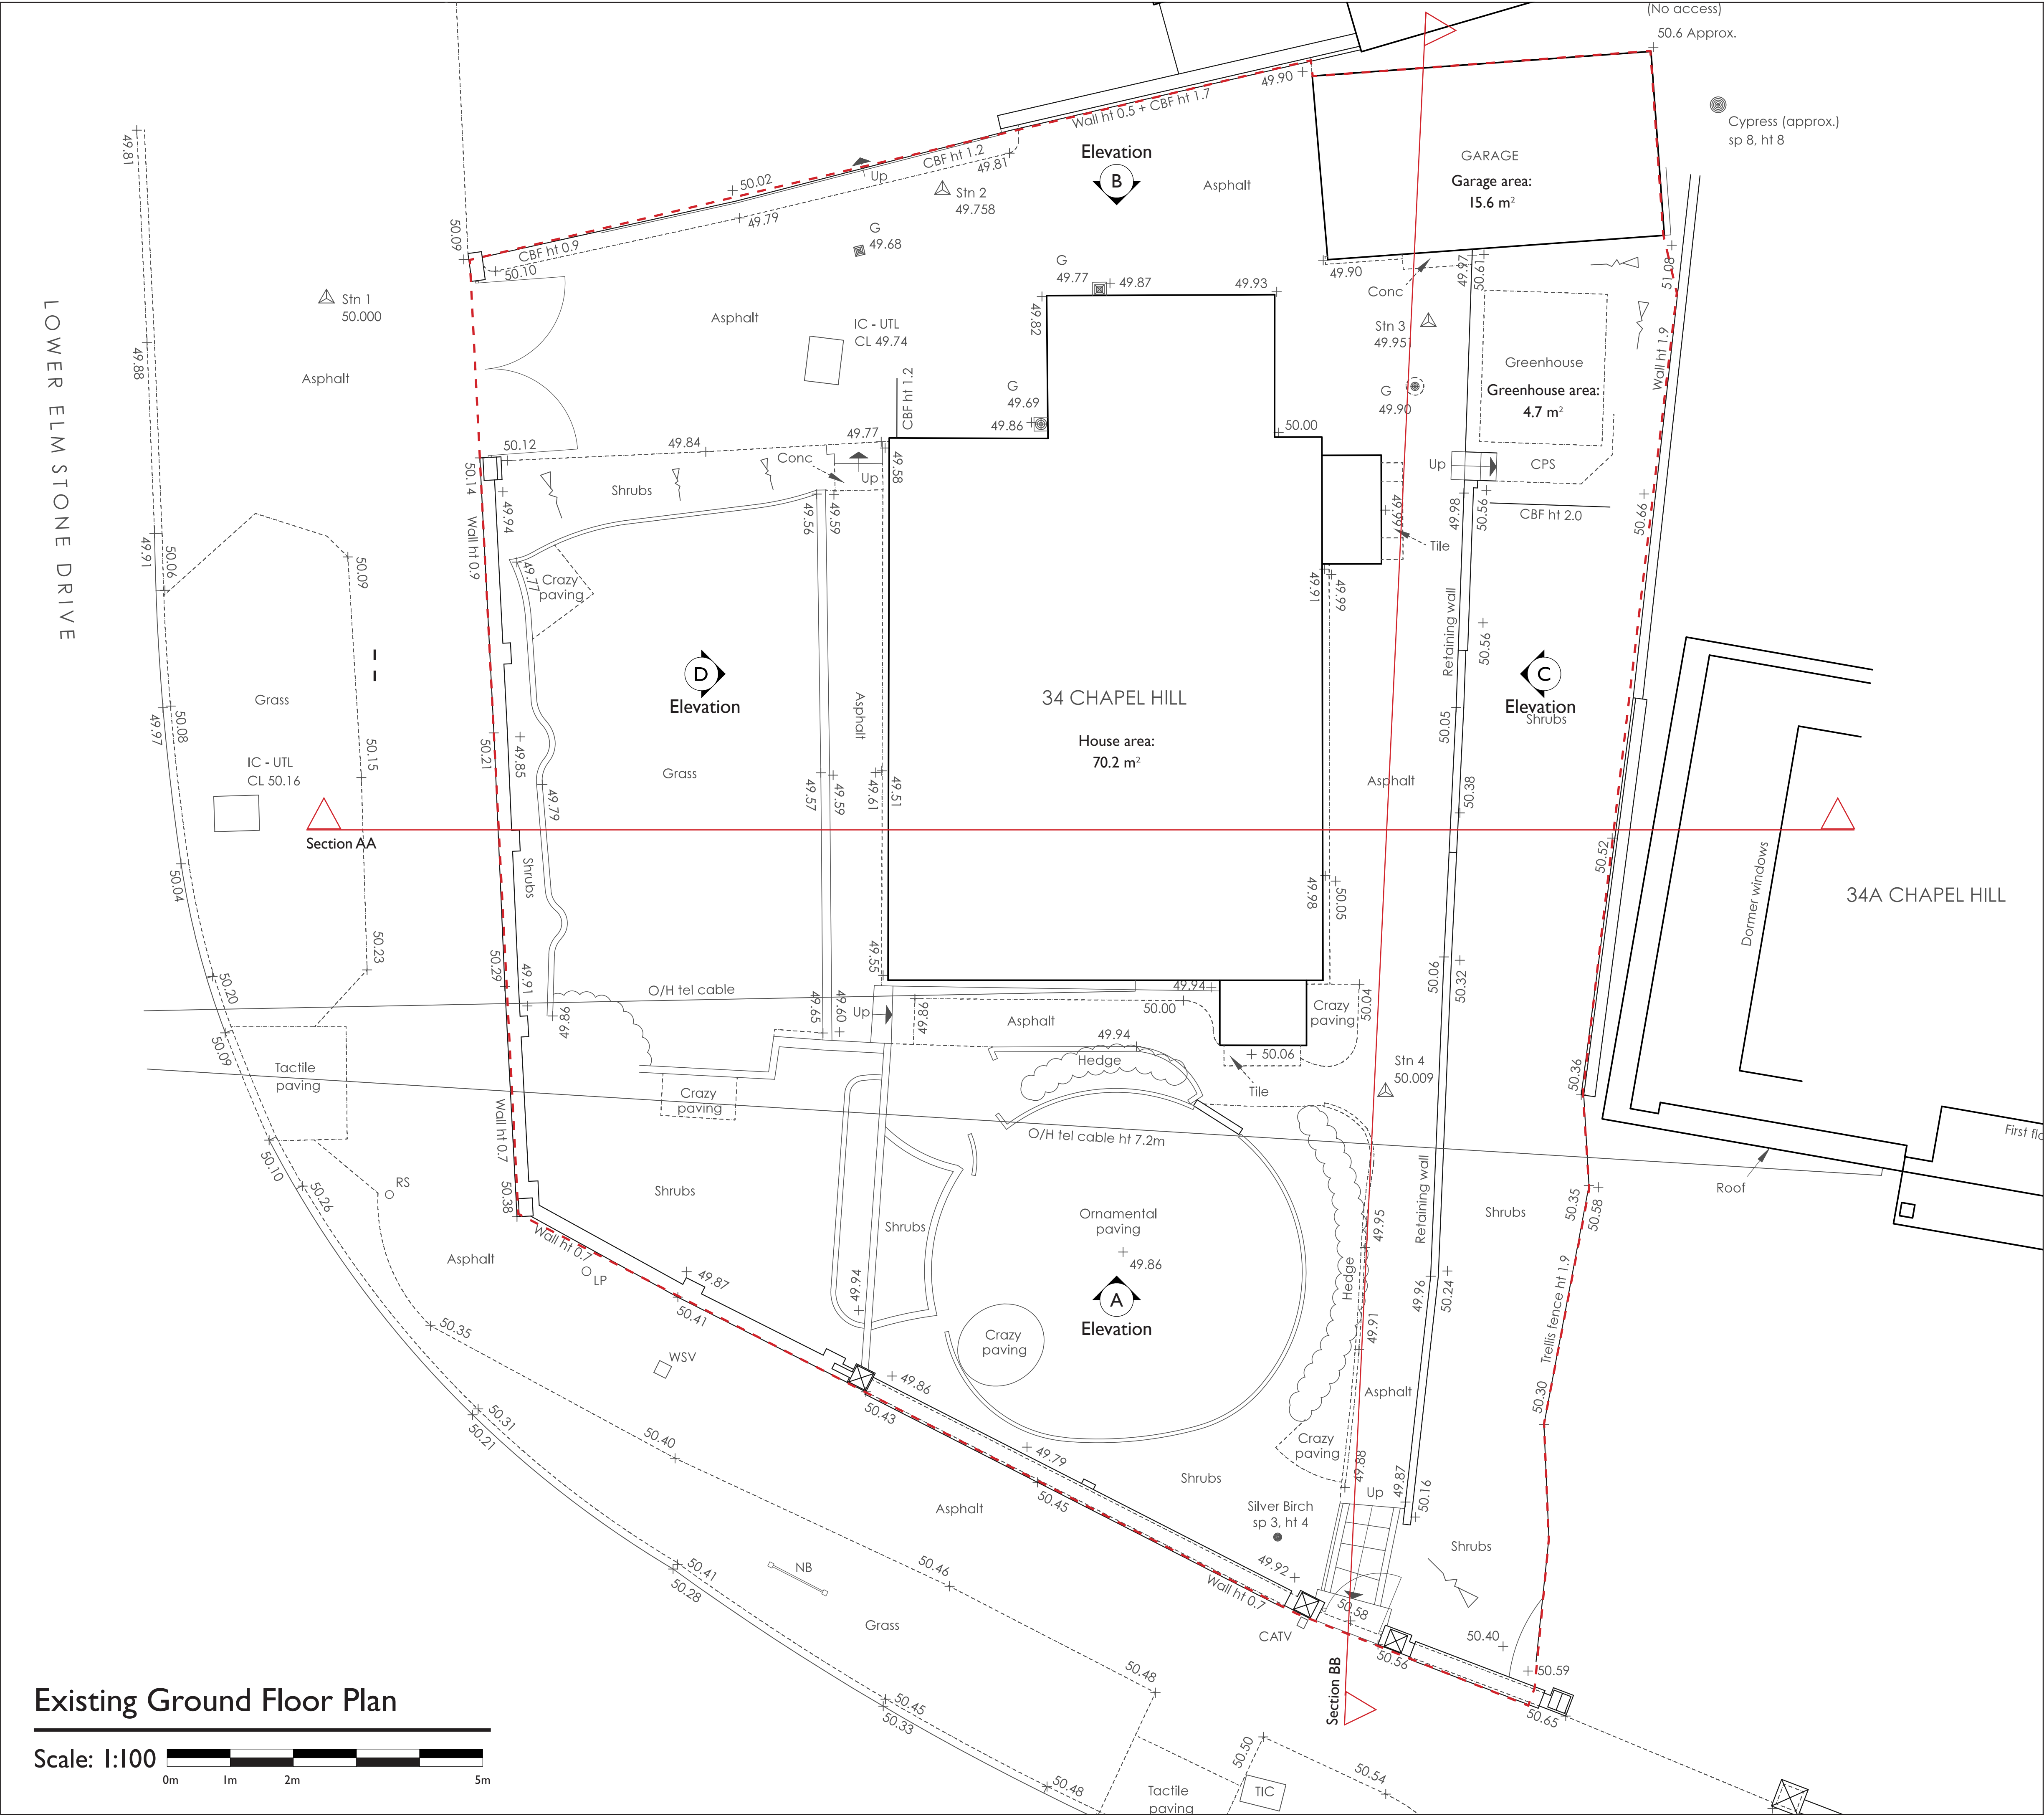

Existing Ground Floor Plan




Notes

All dimensions are in millimetres unless noted otherwise.
All levels are in metres above ordnance datum unless noted otherwise.
This drawing must be read in conjunction with all other relevant drawings and specifications from the architect and other consultants. All specified materials and products to be "equal or approved" and installed in strict accordance with written instructions from the manufacturer.
All setting out to be confirmed on site prior to construction, and any discrepancy must be immediately reported to the architect.

Key

Site boundary

B	07/03/2018	Planning Application	MK	CS
A	06/01/2018	Pre-App Issue	MK	CS
Revision	Date	Description	Drawn	Audited

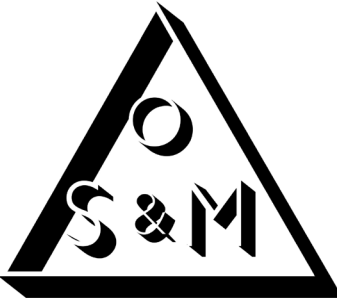

© Office S&M LLP
18 Ashwin Street
London
E8 3DL
office@officesandm.com
www.officesandm.com

Project Name XCK Mansions	Project No. 17112	Date Created 09/10/2017
Drawing Name Existing Ground Floor Plan	Drawing No. 17112_D(00)_010	Revision B
Status Planning	Scale 1:50 at A1 1:100 at A3	North