


NOTES
For use in the precise named location only.

Copyright reserved by Pitch Architects Limited

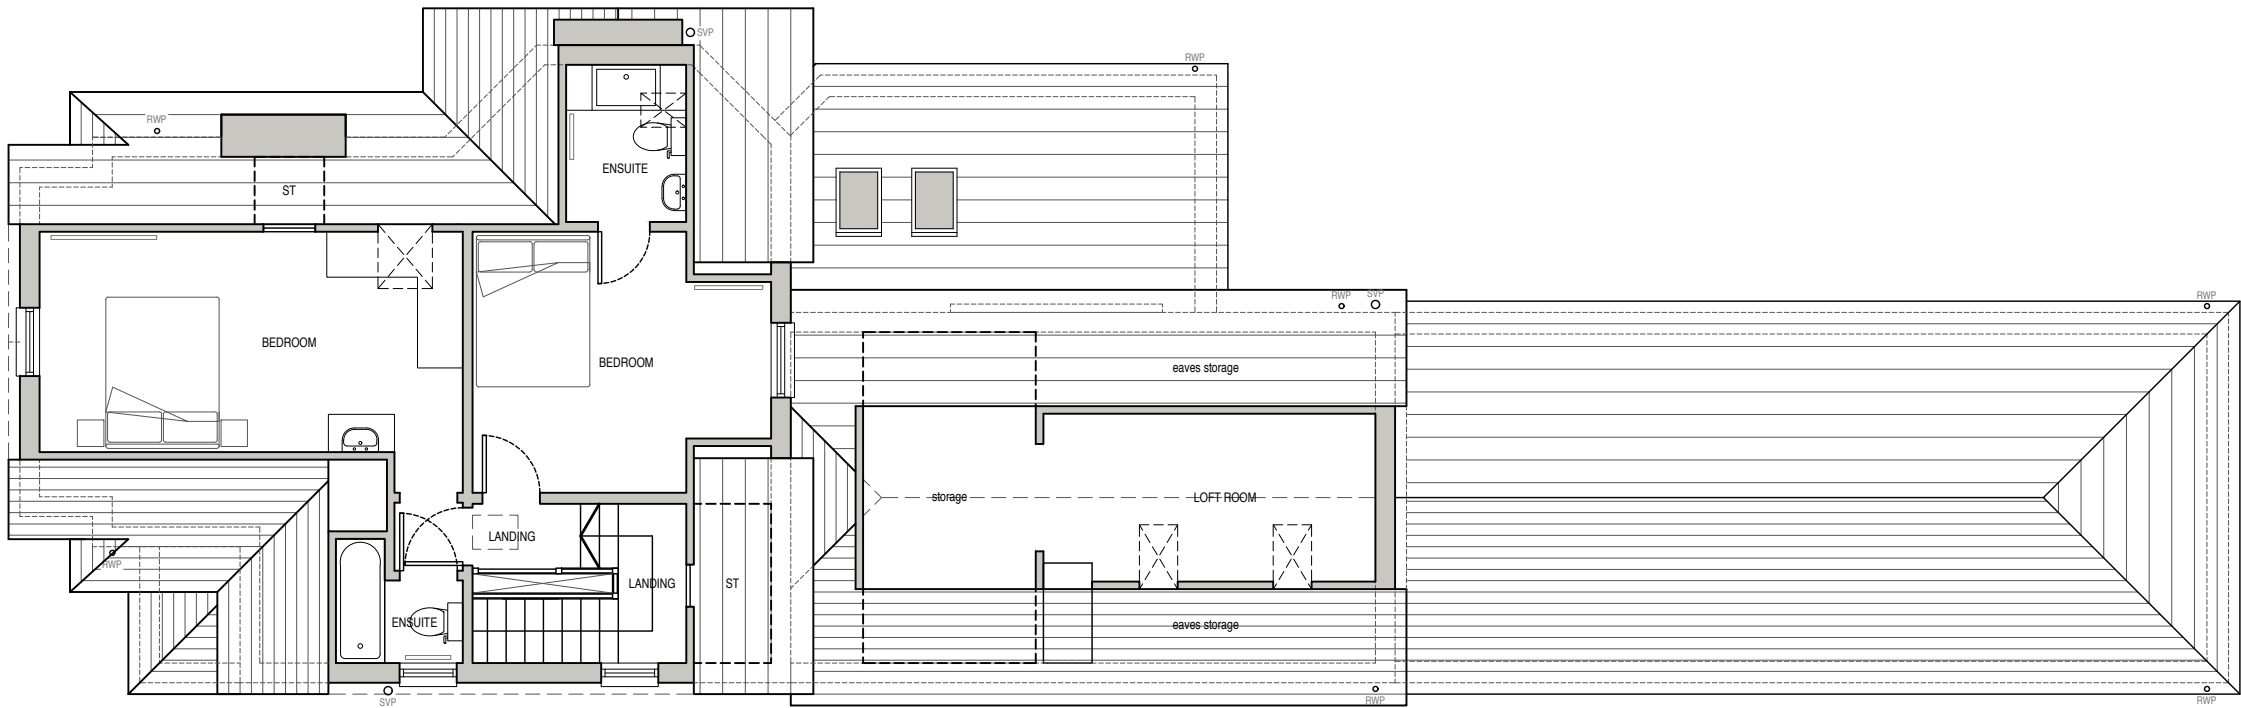

SECOND FLOOR PLAN



Rev - Date - Revision -

	a. 33 Shepherds Lane, Caversham, Reading, Berkshire, RG4 7JJ t. 0118 948 4618 e. info@pitcharchitects.co.uk w. www.pitcharchitects.co.uk	Project Title Proposed Alterations to 104 Kendrick Road, Reading, RG1 5DW Client Name Mr & Mrs Garlick	Drawing Title Existing Floor Plans <table><tr><td>Drawing Scale 1:100 @ A3</td><td>Date May '18</td><td>Status Planning</td><td>Drawn/checked KM/KM</td></tr></table>	Drawing Scale 1:100 @ A3	Date May '18	Status Planning	Drawn/checked KM/KM
	Drawing Scale 1:100 @ A3	Date May '18	Status Planning	Drawn/checked KM/KM			
	Drawing Ref 18016 - SU - 004 - Rev						
© Pitch Architects Limited							