



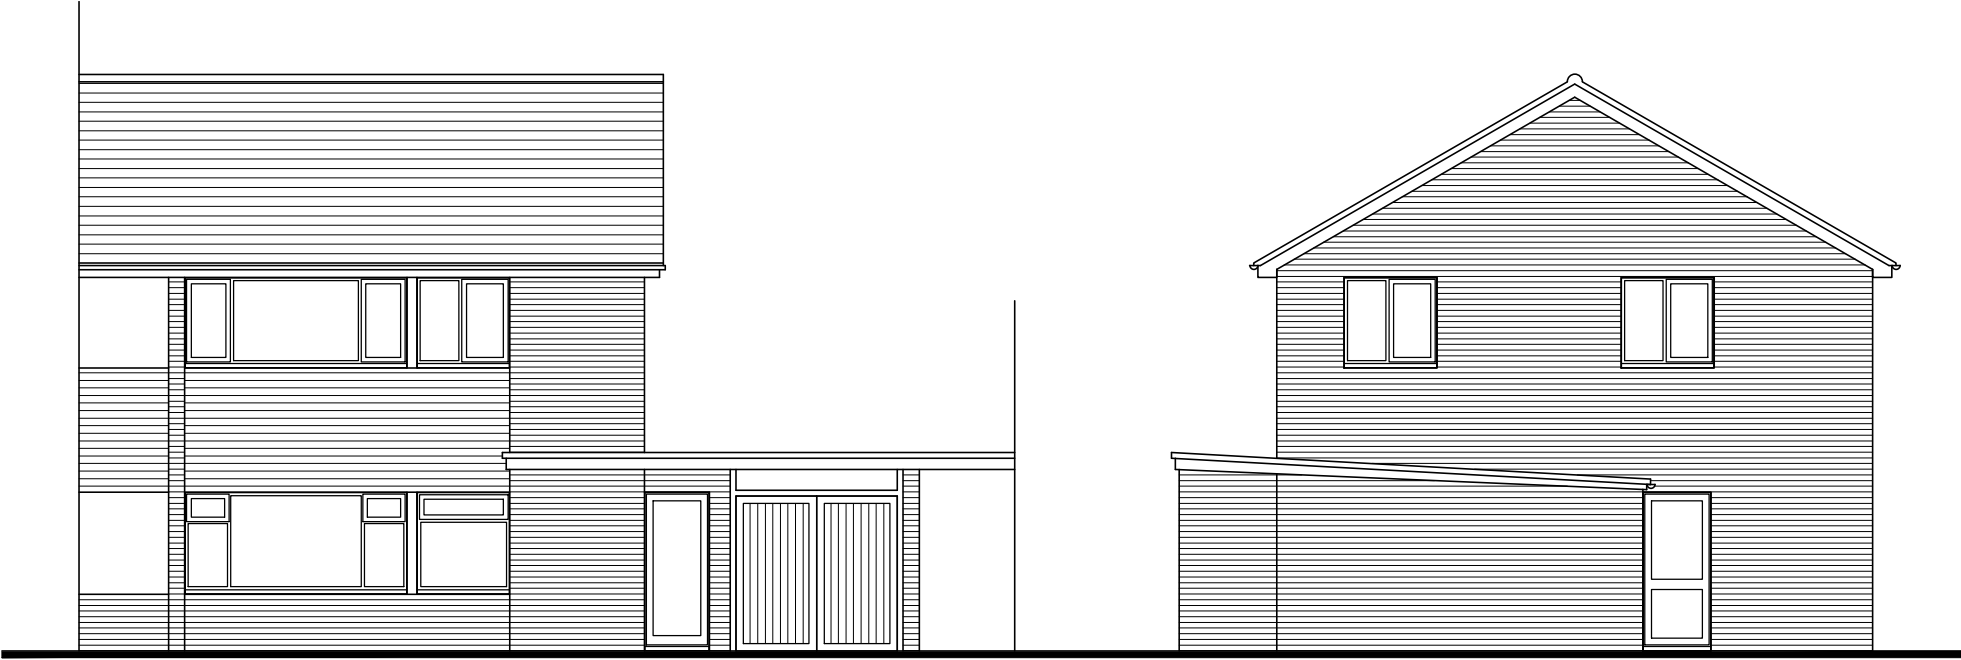

FRONT ELEVATION


SIDE ELEVATION

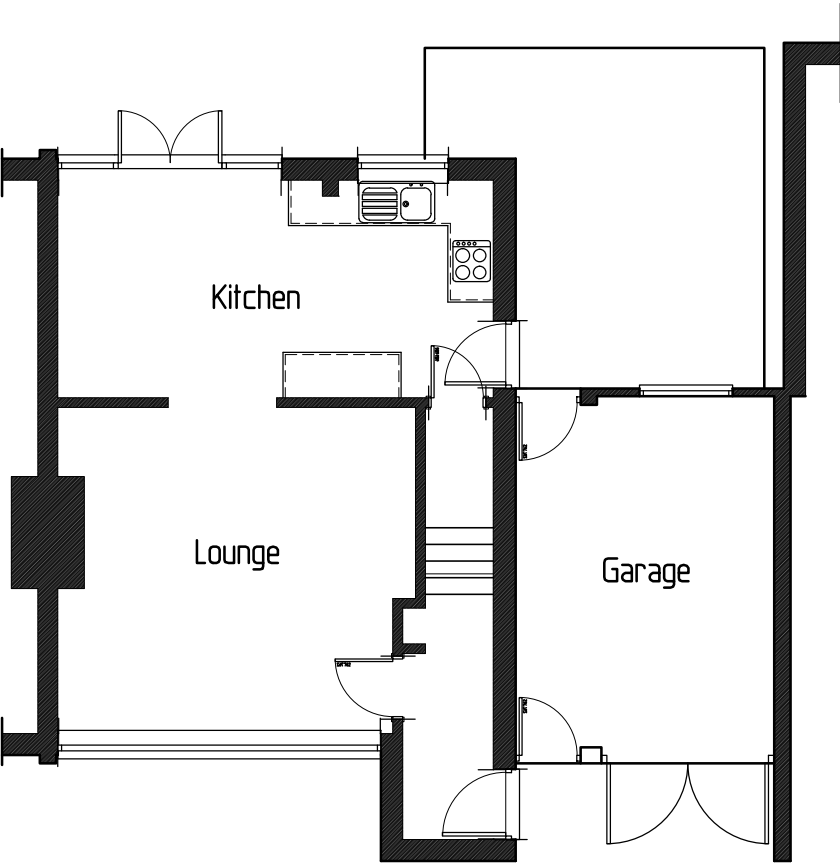

GROUND FLOOR LAYOUT



REAR ELEVATION

 

| REV.   | DATE | COMMENTS     |
|---|------|--------------|
| PROJECT<br>19 Pierces Hill,<br>Tilehurst<br>Berkshire<br>RG31 6RB   |      |              |
| DRAWING TITLE<br>Single storey rear extension and garage<br>conversion<br>EXISTING PLAN & ELEVATIONS                                                                          |      |              |
| SK-tec Ltd<br>Planning & Technical Solutions<br>36 Clivedale Road, Woodley, Reading, Berkshire, RG5 3RD<br>tel: 01183 759987, mob: 07714 100537<br>e-mail: steve@sk-tec.co.uk |      |              |
| CLIENT<br>Mr & Mrs Prince   |      |              |
| SCALE 1:100 (A3)   |      | DATE Dec '18 |
| DRG. No. 18/722-01   |      | REV.         |