
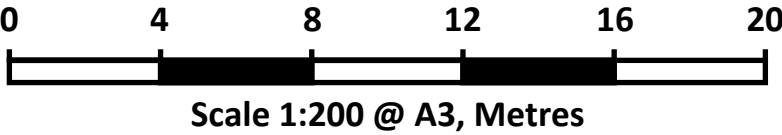


Floor Plan-Existing

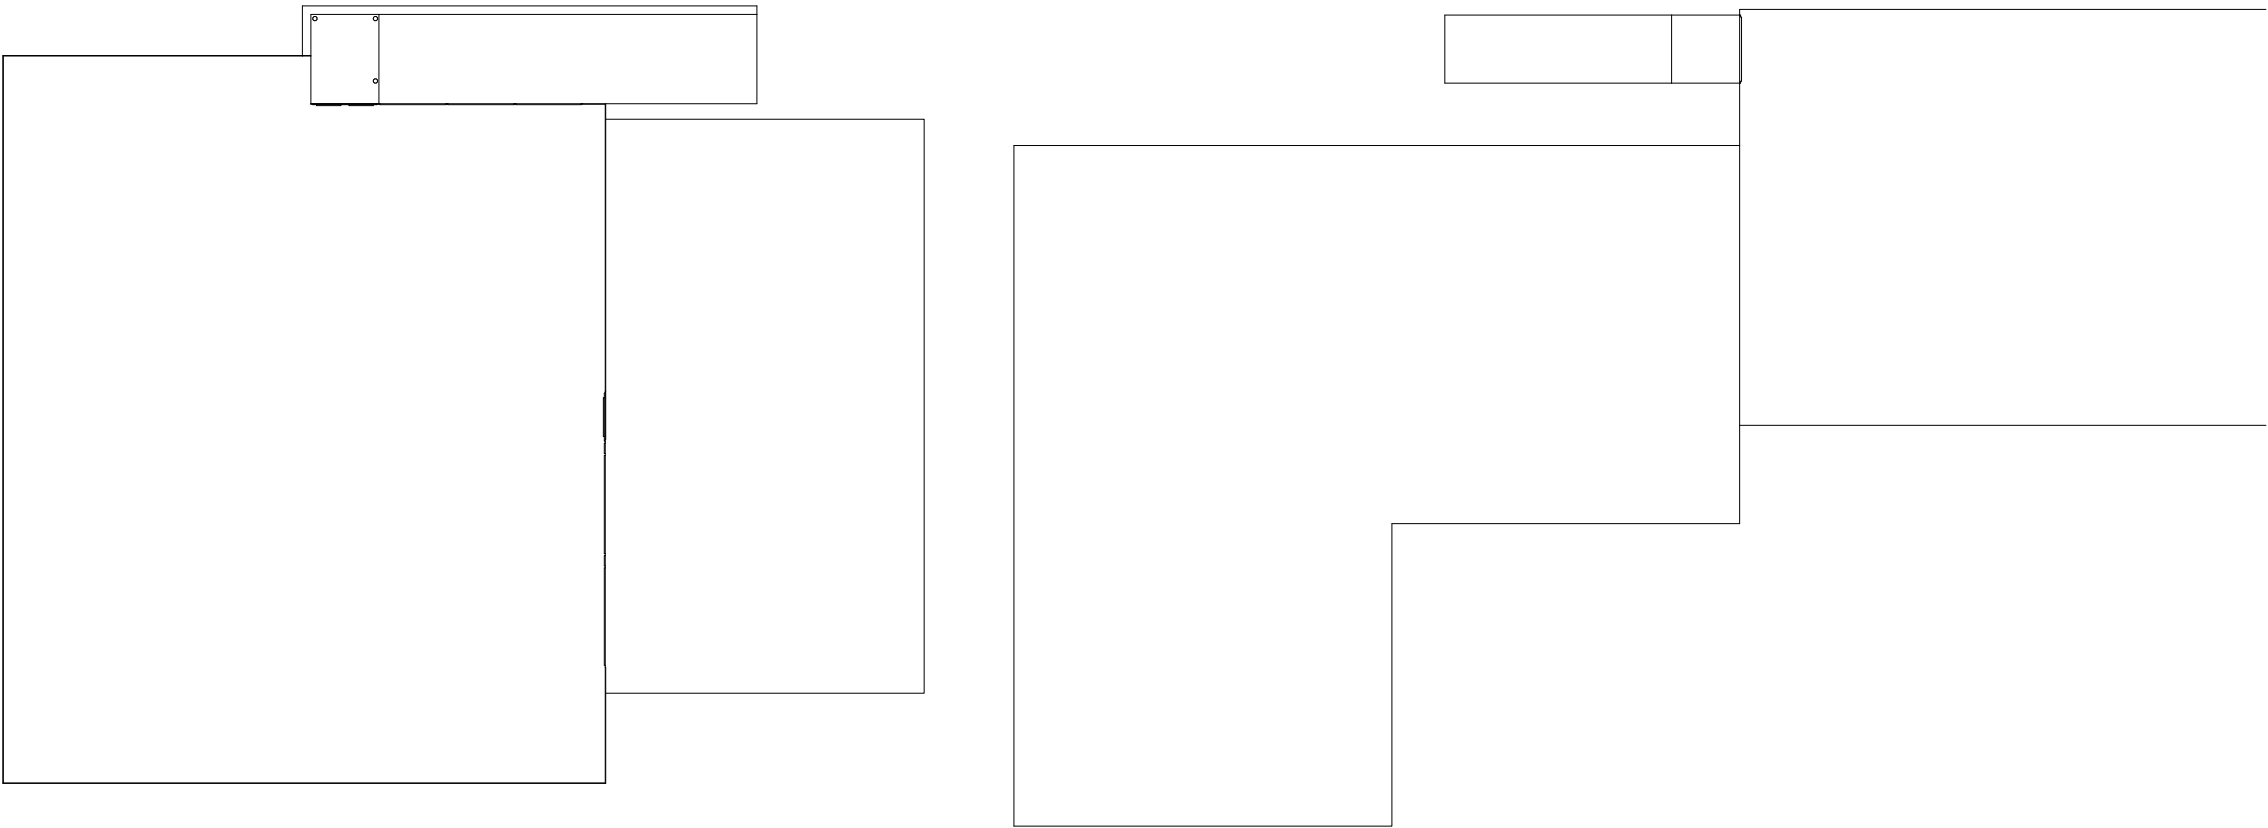

|                                                                                       |          |
|---------------------------------------------------------------------------------------|----------|
| Drawn By:- SRC<br>Scale:- 1:200 @ A3                                                  |          |
| Drawing Type:- Proposal                                                               |          |
|  |          |
| TITLE: Kendrick School-Planning-Floor Plan-Existing                                   |          |
| DWG NO.<br>10184-KS-P-FP-E                                                            | REVISION |
| SHEET 1 OF 1                                                                          |          |