




The scaling of this drawing cannot be assured				
Revision		Date	Drm	Ckd
A	Additional information added	31.05.18	EB	NA
B	Amended linen store area	06.06.18	EB	NA

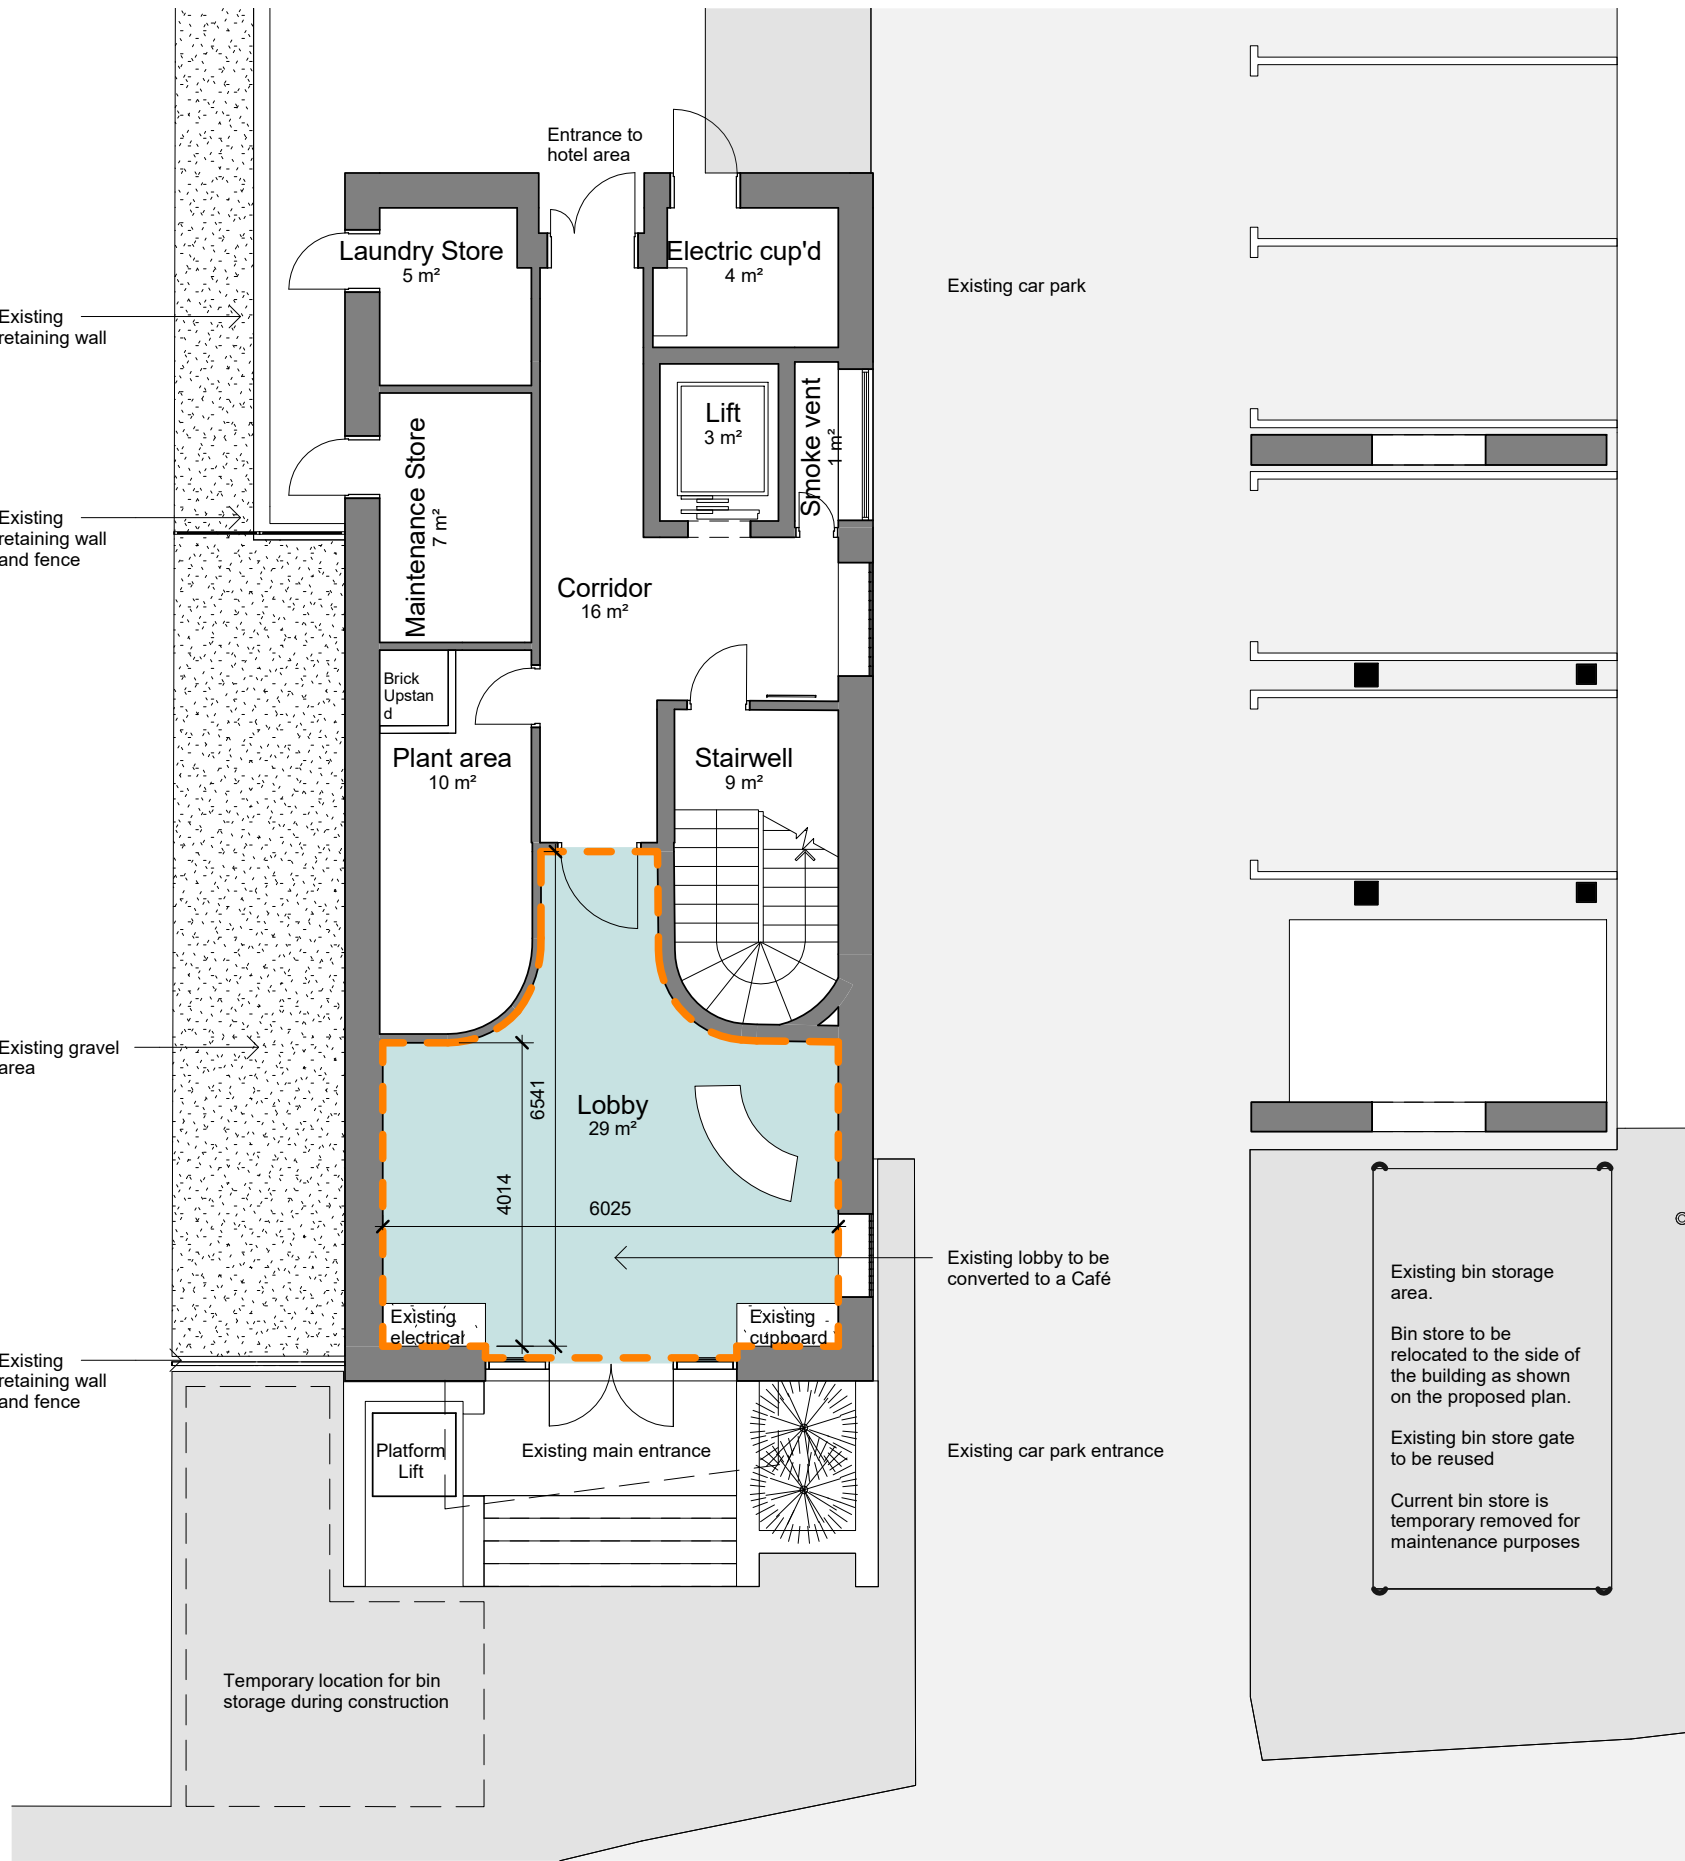

Existing Ground Floor Plan
1 : 100

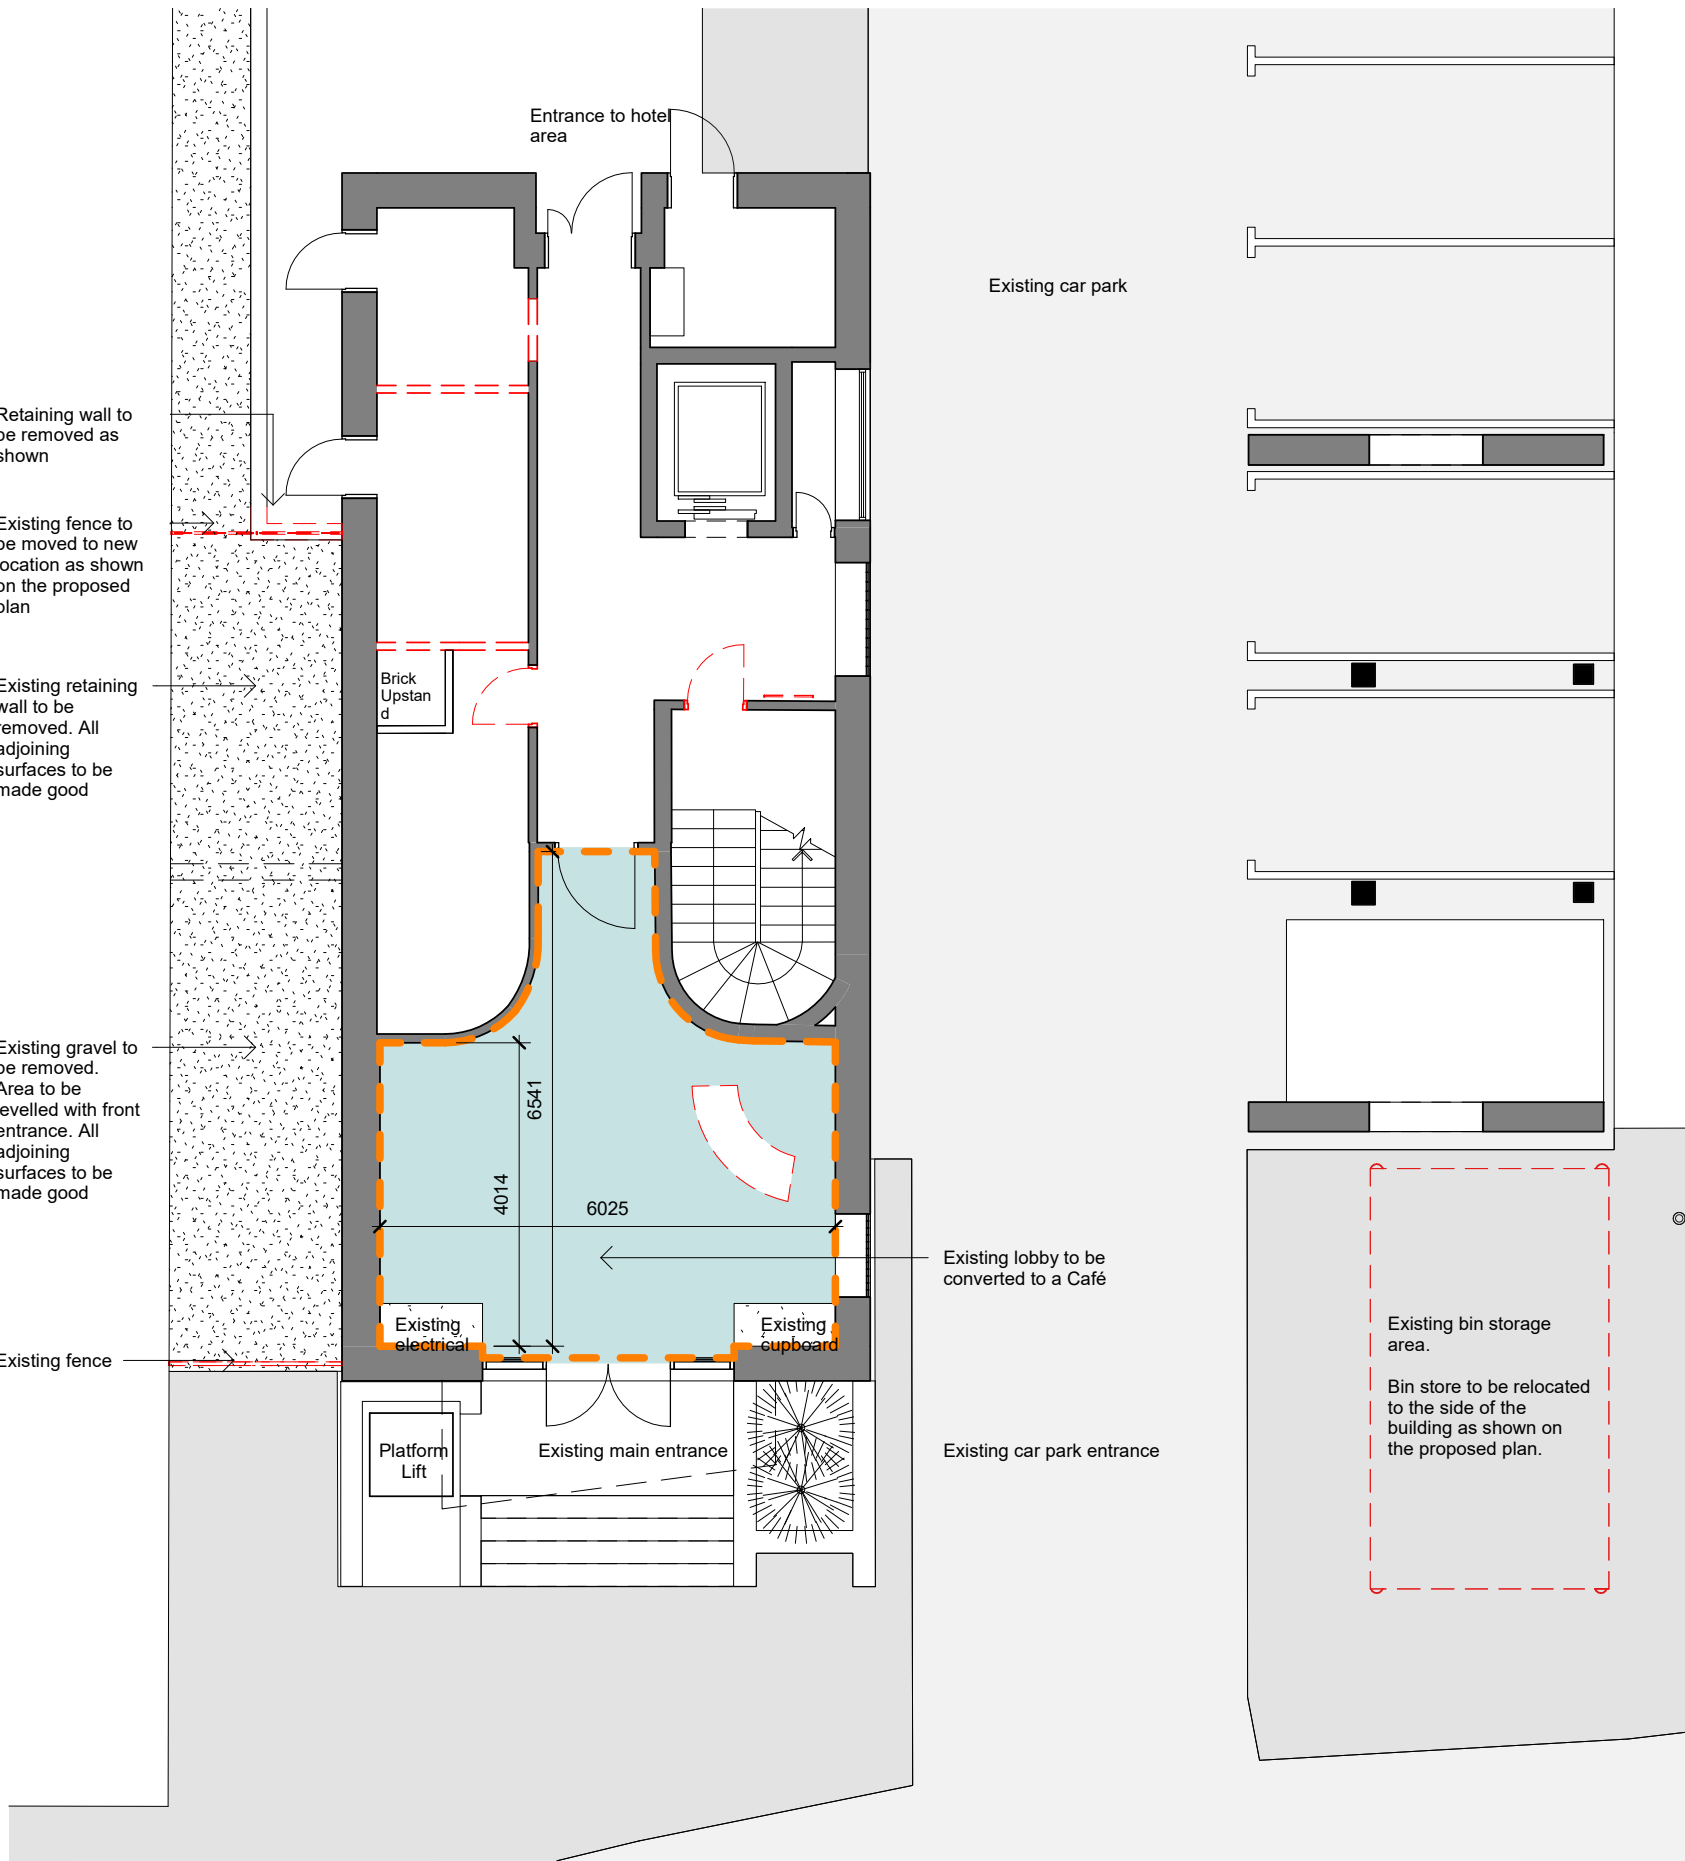

Demolition Ground Floor Plan
1 : 100

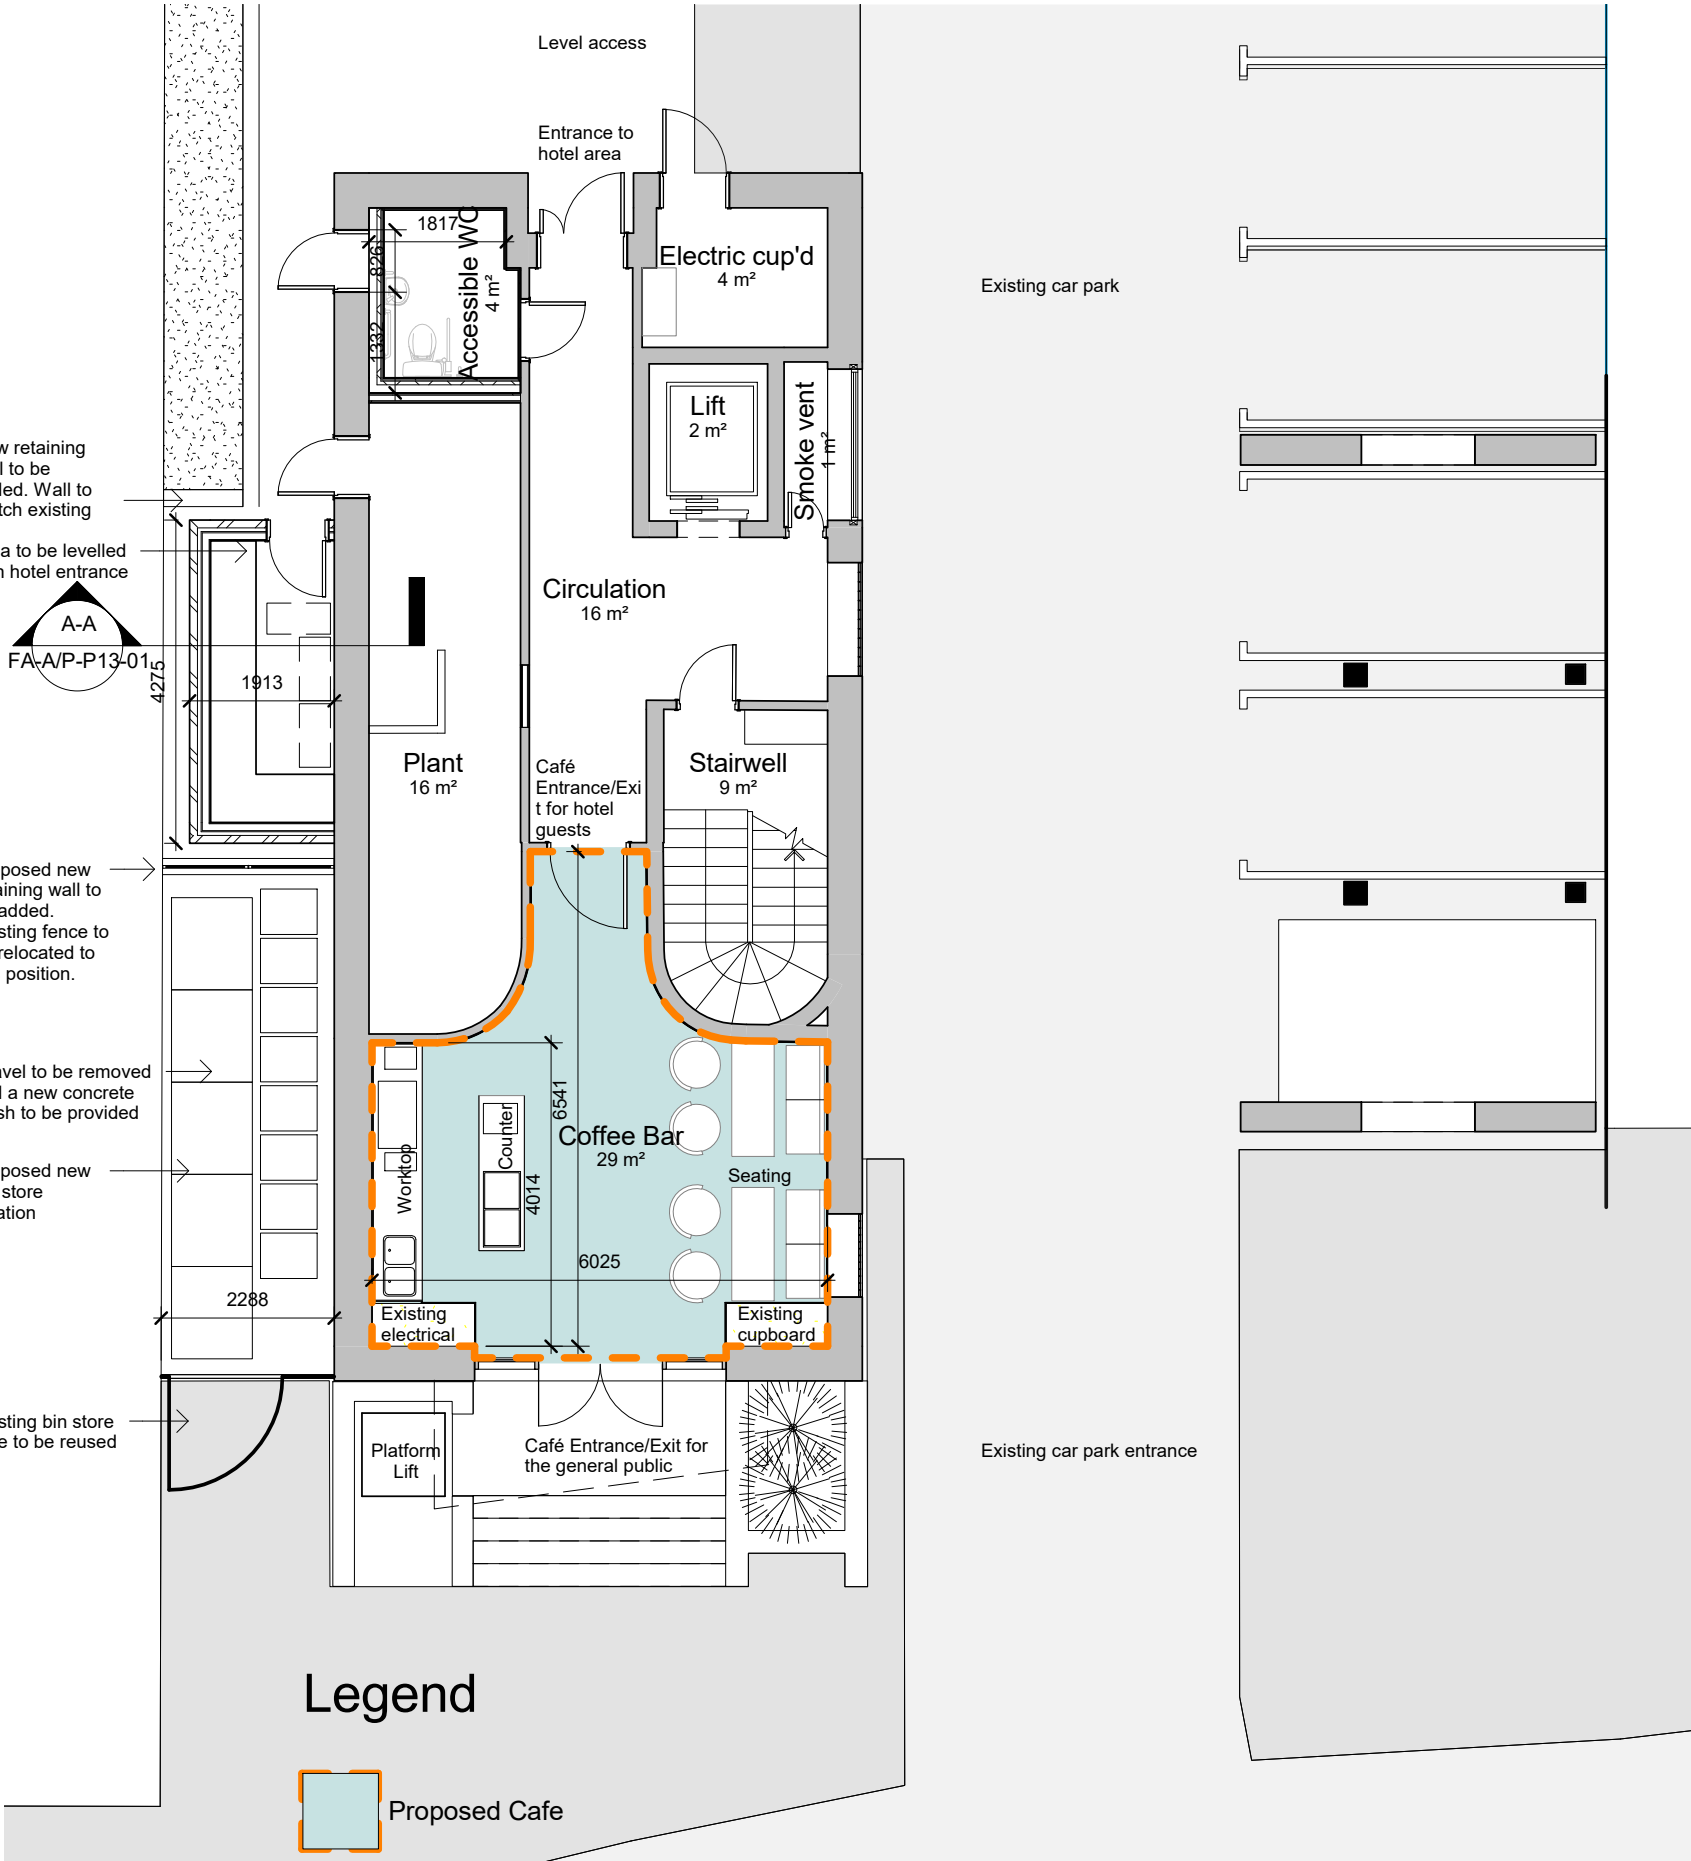

Proposed Ground Floor Cafe Plan
1 : 100

Proposed Café at ground floor operation notes:

- The proposed Café will provide:
- Teas and Coffees
 - Fresh snacks/cakes prepared at the main hotel and brought over to the café
- Operational hours of Cafe will be Mon – Sat 7.30am – 6pm, Sun & bank holidays 10am – 5pm.
- The Café will have a maximum of 3 employees.
- Signage to be provided and applied for under a separate application.
- No outdoor seating is required for the Cafe.
- Cafe goods will be delivered with existing deliveries for the hotel, there will be no addition deliveries as a result of having the coffee shop
- Bin collection would be incorporated into the collection details of the hotel.

PLANNING

Project
Forbury Hotel
Abbey Square
Drawing Title
Floor Plans

Date	Scale	Drawn by	Check by
21/05/18	1 : 100 @ A1	ROR/EB	NA
Project No	Drawing No	Revision	
27376	FA-A/P-P11-01	B	


BARTON WILLMORE

Planning • Master Planning & Urban Design • Architecture • Landscape Planning & Design • Environmental Planning • Graphic Communication • Public Engagement • Development Economics

bartonwillmore.co.uk

ISO 9001 Registered

Offices at Birmingham Bristol Cambridge Cardiff Ebbw Vale Edinburgh Glasgow Leeds London Manchester Newcastle Reading Southampton

 

VISUAL SCALE 1:100 @ A1