
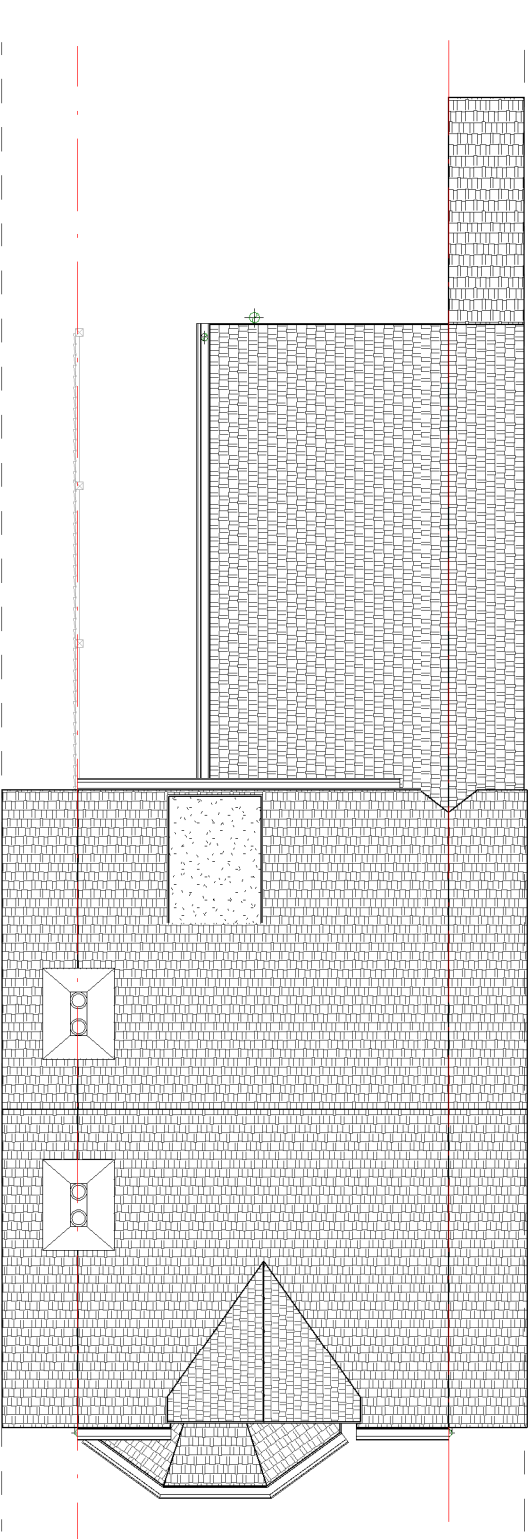
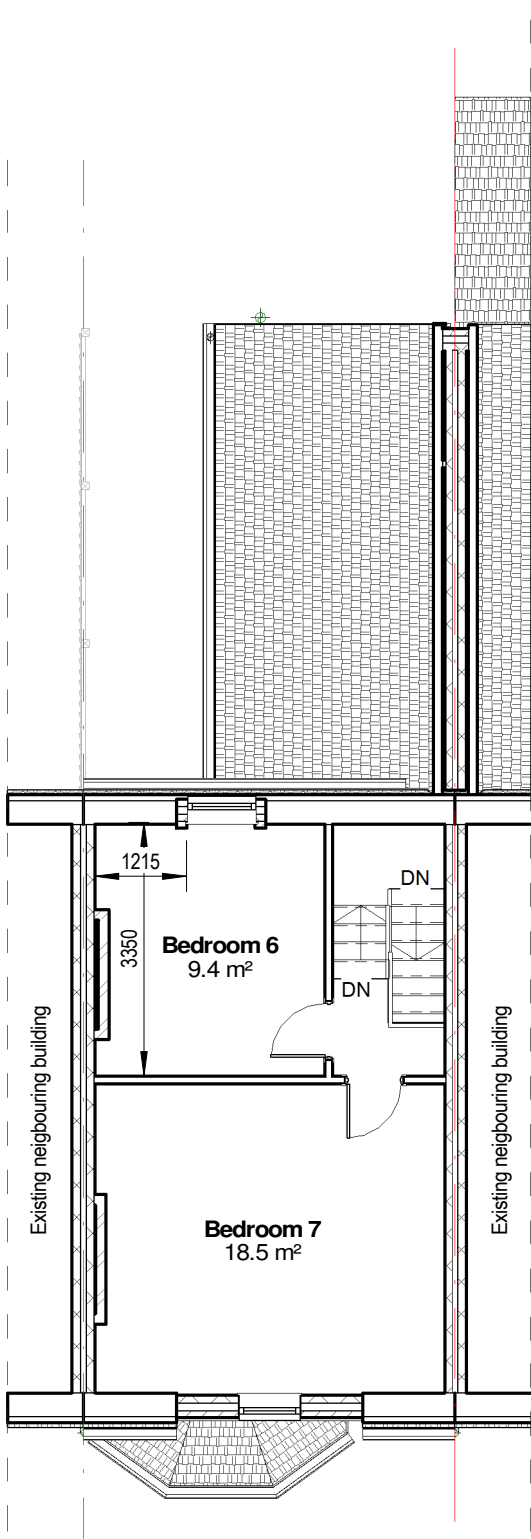
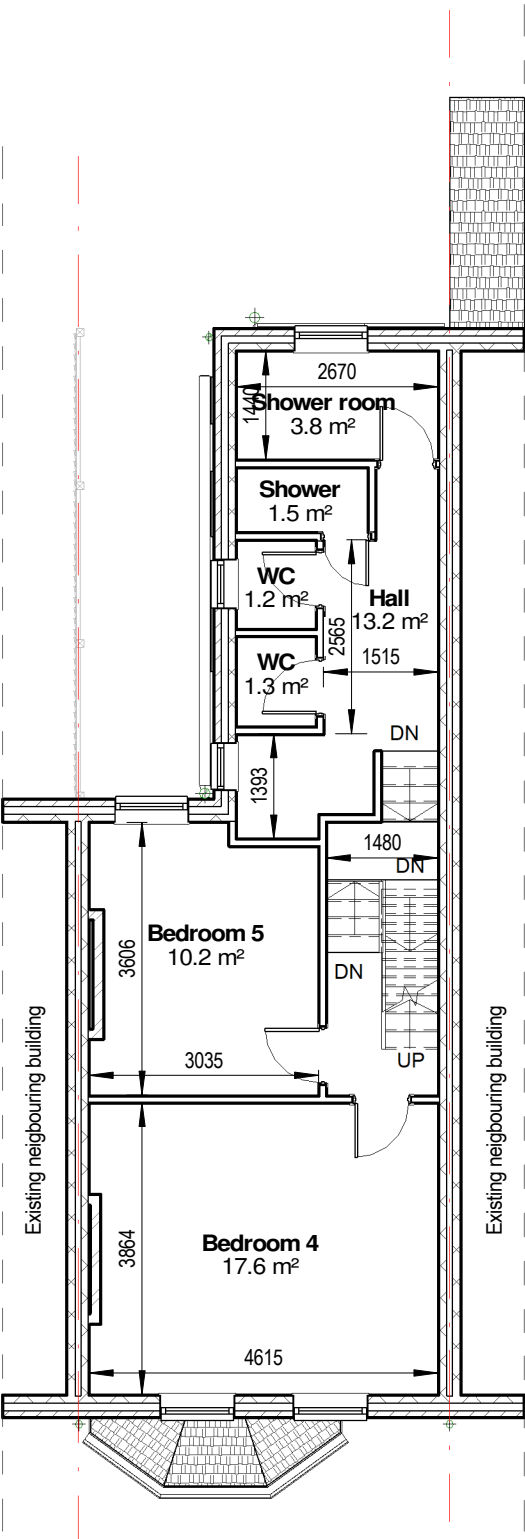


SCALE 1:100 @ A3

THIS DRAWING IS SUBJECT TO COPYRIGHT & REMAINS THE PROPERTY OF DESIGN WORK STUDIOS. IT MUST NOT BE RE-PRODUCED EITHER PARTIALLY OR FULLY, WITHOUT THE WRITTEN CONSENT OF DESIGN WORK STUDIOS. DRAWING SCALES ARE FOR INDICATION ONLY AND SHOULD NOT BE USED TO ACCURATELY DEPICT ACTUAL OR DESIGNED CONDITIONS. ©2018 DESIGN WORK STUDIOS. ALL RIGHTS RESERVED.

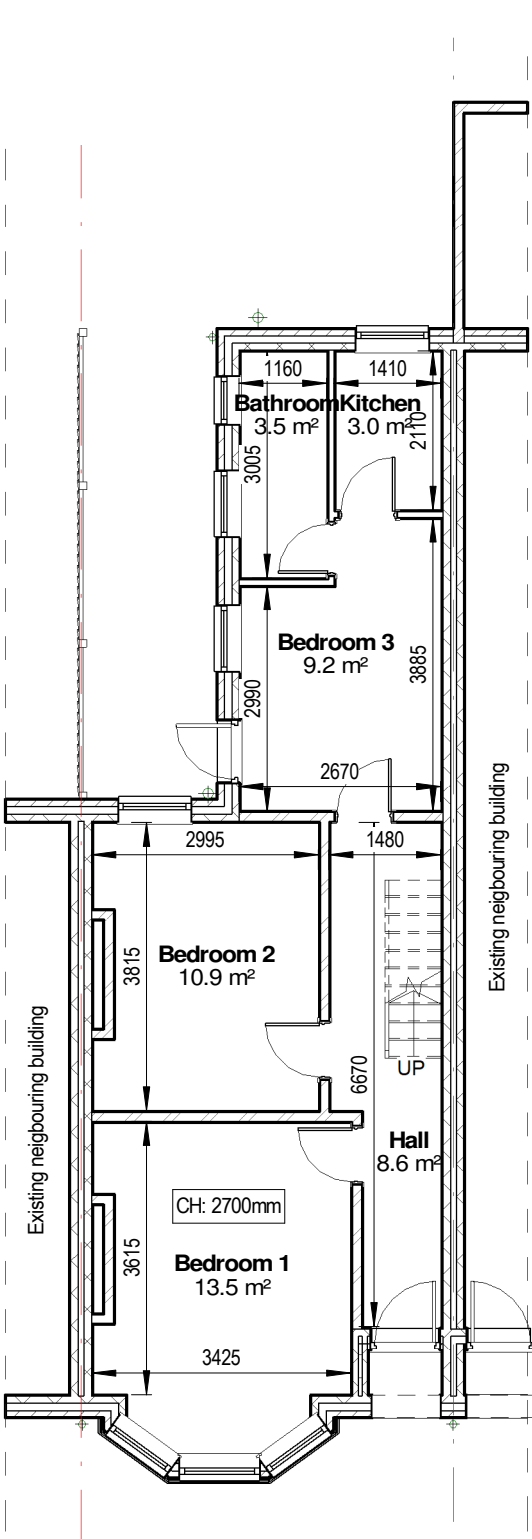

1 01. Ground floor plan
1 : 100

2 02. First floor plan
1 : 100

3 03. Loft plan
1 : 100

4 03. Roof plan
1 : 100

REV	DATE	DESCRIPTION

STATUS
Planning

CLIENT **Edwardson Homes**
ADDRESS **Whitley St, Reading**



The White Building
33 Kings Road
Reading
RG1 3AR

info@designworkstudios.co.uk
www.designworkstudios.co.uk

DRAWING BY **DDA**
CHECKED BY **PT**
SCALE **1 : 100 @ A3**
DATE **28.08.2018**

DWG # **1208-00** **EX GA**

TITLE
**GROUND FLOOR, FIRST FLOOR, LOFT
PLAN AND ROOF PLAN
EXISTING**