

5.0 APPENDIX

5.1 APPLICATION DRAWINGS ISSUE SHEET

EEA - Emre Arolat Architecture

Drawing Issue Sheet

Project Details				Issue Dates															
Project Name		: Clarendon House		Day	05														
Project Number		: 220		Month	02														
Zone		: D		Year	18														
Reference		: EAAUK-220-01		Purpose	P														
				Issued By	UY														
				Checked By	AZ														


KEY TO NUMBERING

PRACTICE/LOCATION - JOB NO. - ZONE - PURPOSE - DRAWING TYPE - SHEET NO.

DRAWING NUMBER						DRAWING TITLE										SCALE	SIZE	
SITE & EXISITING	
EAAUK -	220 -	G-	P-	11-	01	LOCATION PLAN							1:1250	A3	/	/	

Role	Name	Organisation																	
Client	Mario Balducci	Reading Heights Limited	/																
Planning Consultant	Jonathan Walton	Vocalism	/																
Civil & Structural Engineer	Karsten Weise	Fluid Structures																	
MEP Engineer	Kevin Willoughby	Quinn Ross																	
Landscape Architect	Peter Wilder	Wilder Associates																	
Executive Architects	Krause Architects	Andreas Krause																	
Quantity Surveyor & EA	Future 54	Mark Wickenden																	
Daylight & Sunlight	Liam Dunford	Point 2 Surveyors																	
Heritage & TVIA	Montague Evans	Chris Miele																	
Transport	Chris Mead	Cannon Consulting																	
CDM	Philip Waller	PW Consulting																	
Acoustic Consultant	Teli Chinelis	Finch																	
Approved Inspector	Jason Andrijasevic	Thames Building Control																	
Planning Case Officer	Matthew Burns	Reading Borough Council	/																

Issue Purpose			Format																
I	Information		PDF	/															
A	Approval		DWF																
P	Planning		DWG																
T	Tender		CD																
C	Construction		A1																
E	Employers Requirements		A2																
			A3																
			A0																

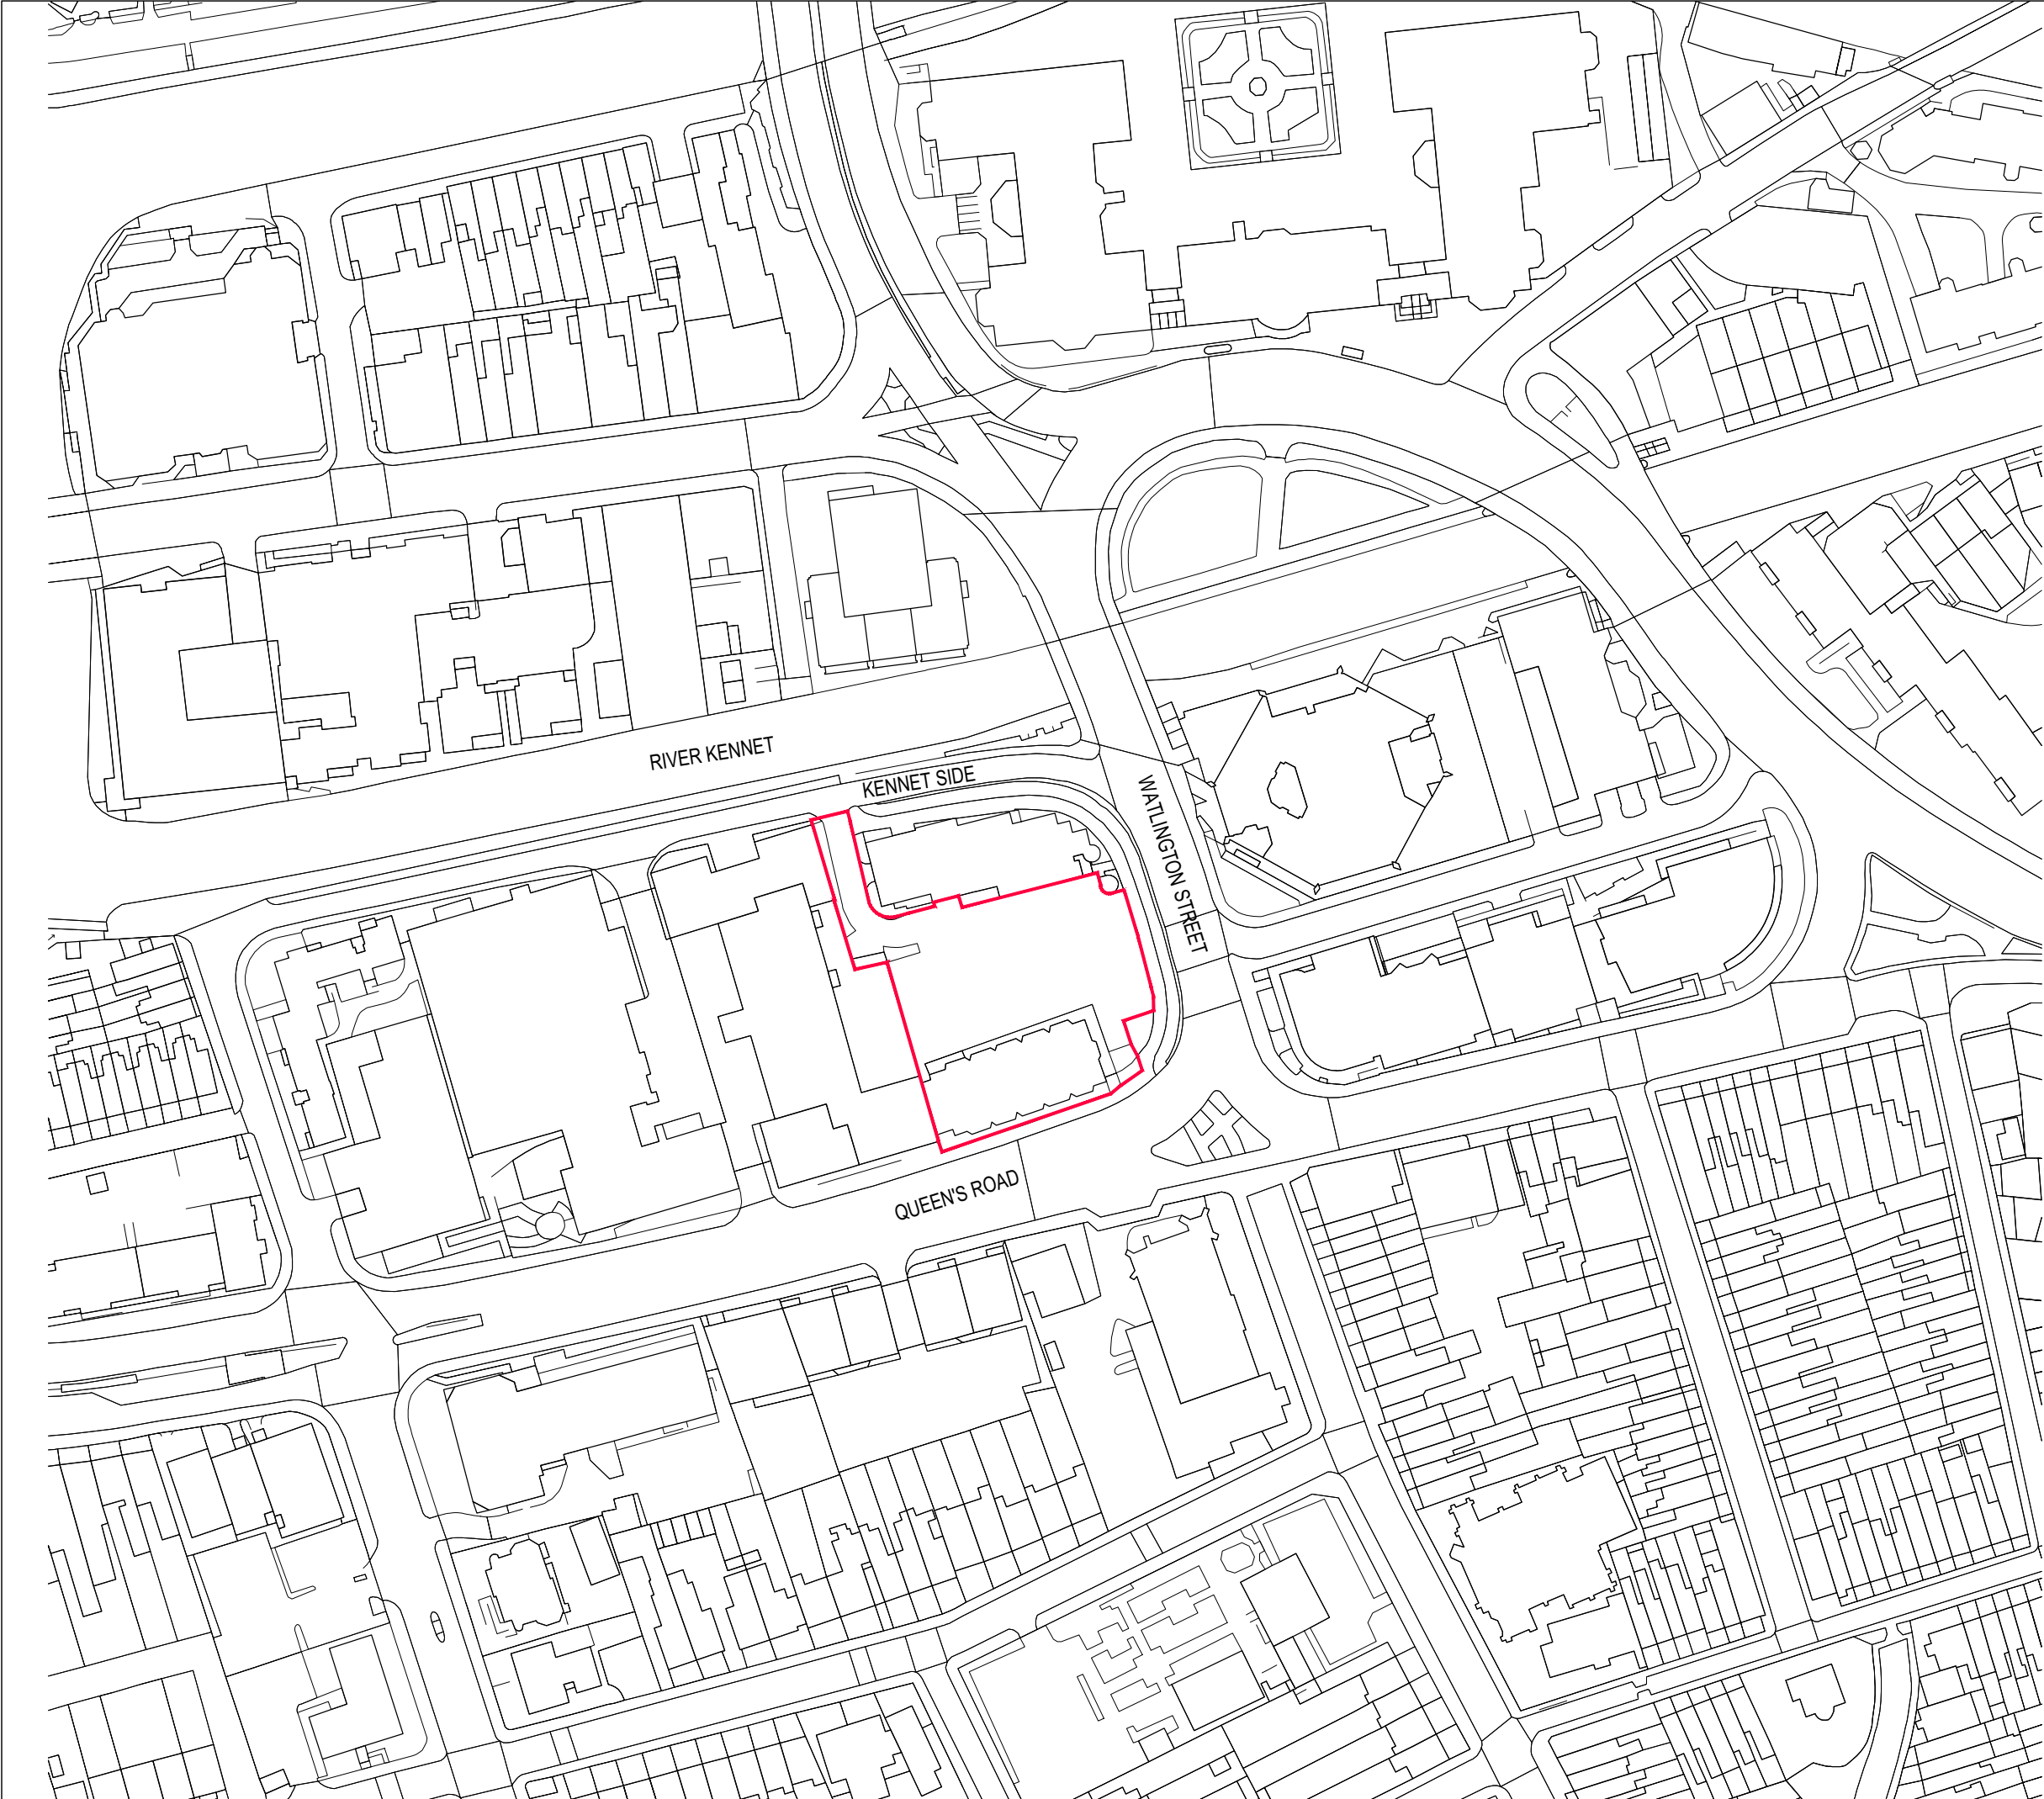

DRAFT


© EAA - EMRE AROLAT ARCHITECTURE

DO NOT SCALE FROM THIS DRAWING. VERIFY ALL DIMENSIONS ON SITE. DRAWING SHOULD BE READ IN CONJUNCTION WITH INFORMATION FROM ALL OTHER DESIGN CONSULTANTS AND CONTRACTORS. ALL DRAWINGS IN DIGITAL FORMAT ARE FOR REFERENCE ONLY. PAPER COPIES ARE AVAILABLE ON REQUEST.

THE OWNERSHIP BOUNDARY (SHOWN IN RED) IS AS SHOWN IN SHP'S DRAWINGS SALES PLAN (DRW. NO 4929 24) AND SITE PLAN (DRW NO: 4929 24A)



59-75 QUEEN'S ROAD READING
RG1 4BN

 

NO	DATE	BY	REVISION	CONTROL

DRAWING TITLE

SITE LOCATION PLAN

PROJECT NAME

CLARENDON HOUSE

EAA
EMRE AROLAT ARCHITECTURE
NEW YORK-LONDON-ISTANBUL


40 BOWLING GREEN LANE, LONDON UK
EC1R 0NE T.020 7415 7235-36-37
london@emrearolat.com - www.emrearolat.com

CLIENT

READING HEIGHTS LIMITED

PROJECT NO	DRAWN	ISSUE DATE
220	KU	11.01.2018
	CHECKED	SCALE
	AZ	1/1250@A3

BLOCK	STAGE		REVISION
G	P	11-01	-

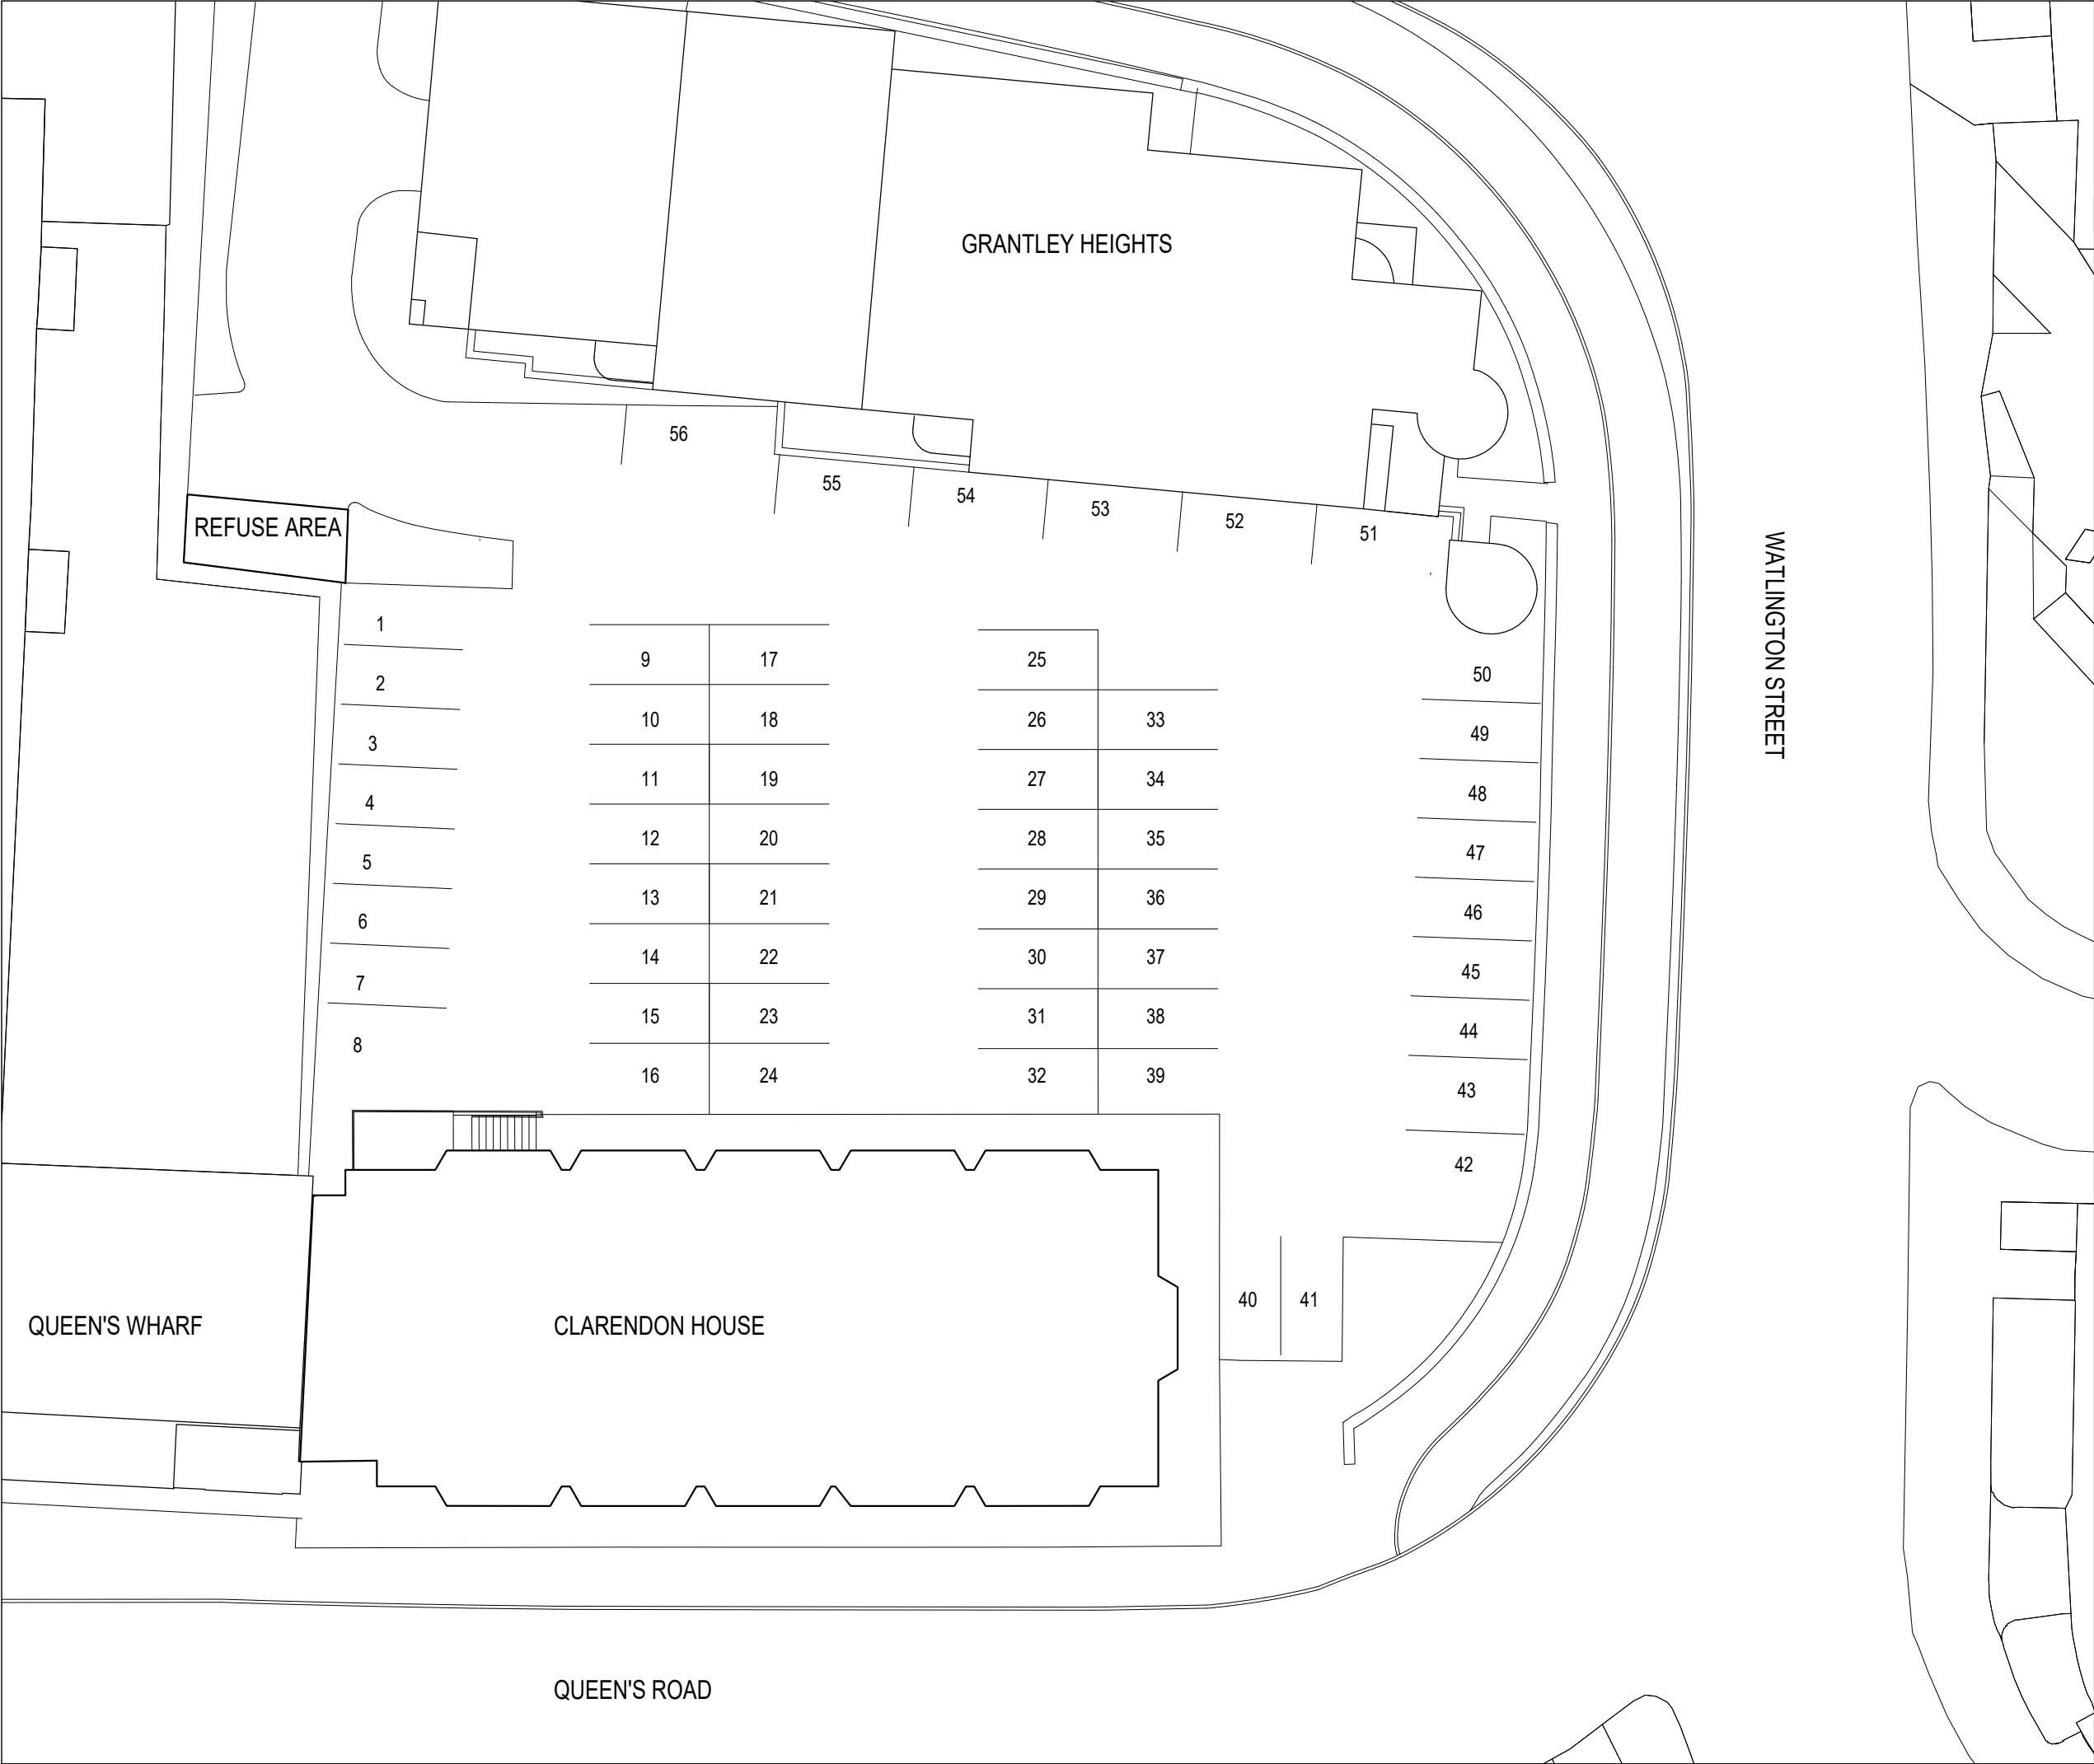

INFORMATION ONLY

© EAA - EMRE AROLAT ARCHITECTURE

DO NOT SCALE FROM THIS DRAWING. VERIFY ALL DIMENSIONS ON SITE. DRAWING SHOULD BE READ IN CONJUNCTION WITH INFORMATION FROM ALL OTHER DESIGN CONSULTANTS AND CONTRACTORS. ALL DRAWINGS IN DIGITAL FORMAT ARE FOR REFERENCE ONLY. PAPER COPIES ARE AVAILABLE ON REQUEST.

EXISTING PARKING LAYOUT IS AS SHOWN IN SHP'S DRAWING (DRW. NO. 4929/21)

59-75 QUEEN'S ROAD READING
RG1 4BN

05m5m25m


NO	DATE	BY	REVISION	CONTROL
DRAWING TITLE				
EXISTING SITE LAYOUT				
PROJECT NAME				
CLARENDON HOUSE				
EAA EMRE AROLAT ARCHITECTURE NEW YORK-LONDON-ISTANBUL			40 BOWLING GREEN LANE, LONDON UK EC1R 0NE T.020 7415 7235-36-37 london@emrearolat.com - www.emrearolat.com	
CLIENT				
READING HEIGHTS LIMITED				
PROJECT NO		DRAWN	ISSUE DATE	
220		UY	13.12.2017	
		CHECKED	SCALE	
		AZ	1/250@A3	
BLOCK	STAGE			REVISION
G	P	11-02		-

INFORMATION ONLY

© EAA - EMRE AROLAT ARCHITECTURE

DO NOT SCALE FROM THIS DRAWING. VERIFY ALL DIMENSIONS ON SITE. DRAWING SHOULD BE READ IN CONJUNCTION WITH INFORMATION FROM ALL OTHER DESIGN CONSULTANTS AND CONTRACTORS. ALL DRAWINGS IN DIGITAL FORMAT ARE FOR REFERENCE ONLY. PAPER COPIES ARE AVAILABLE ON REQUEST.

EXISTING GROUND FLOOR PLAN IS AS SHOWN IN SHP'S DRAWING (DRW. NO. 4929/12)

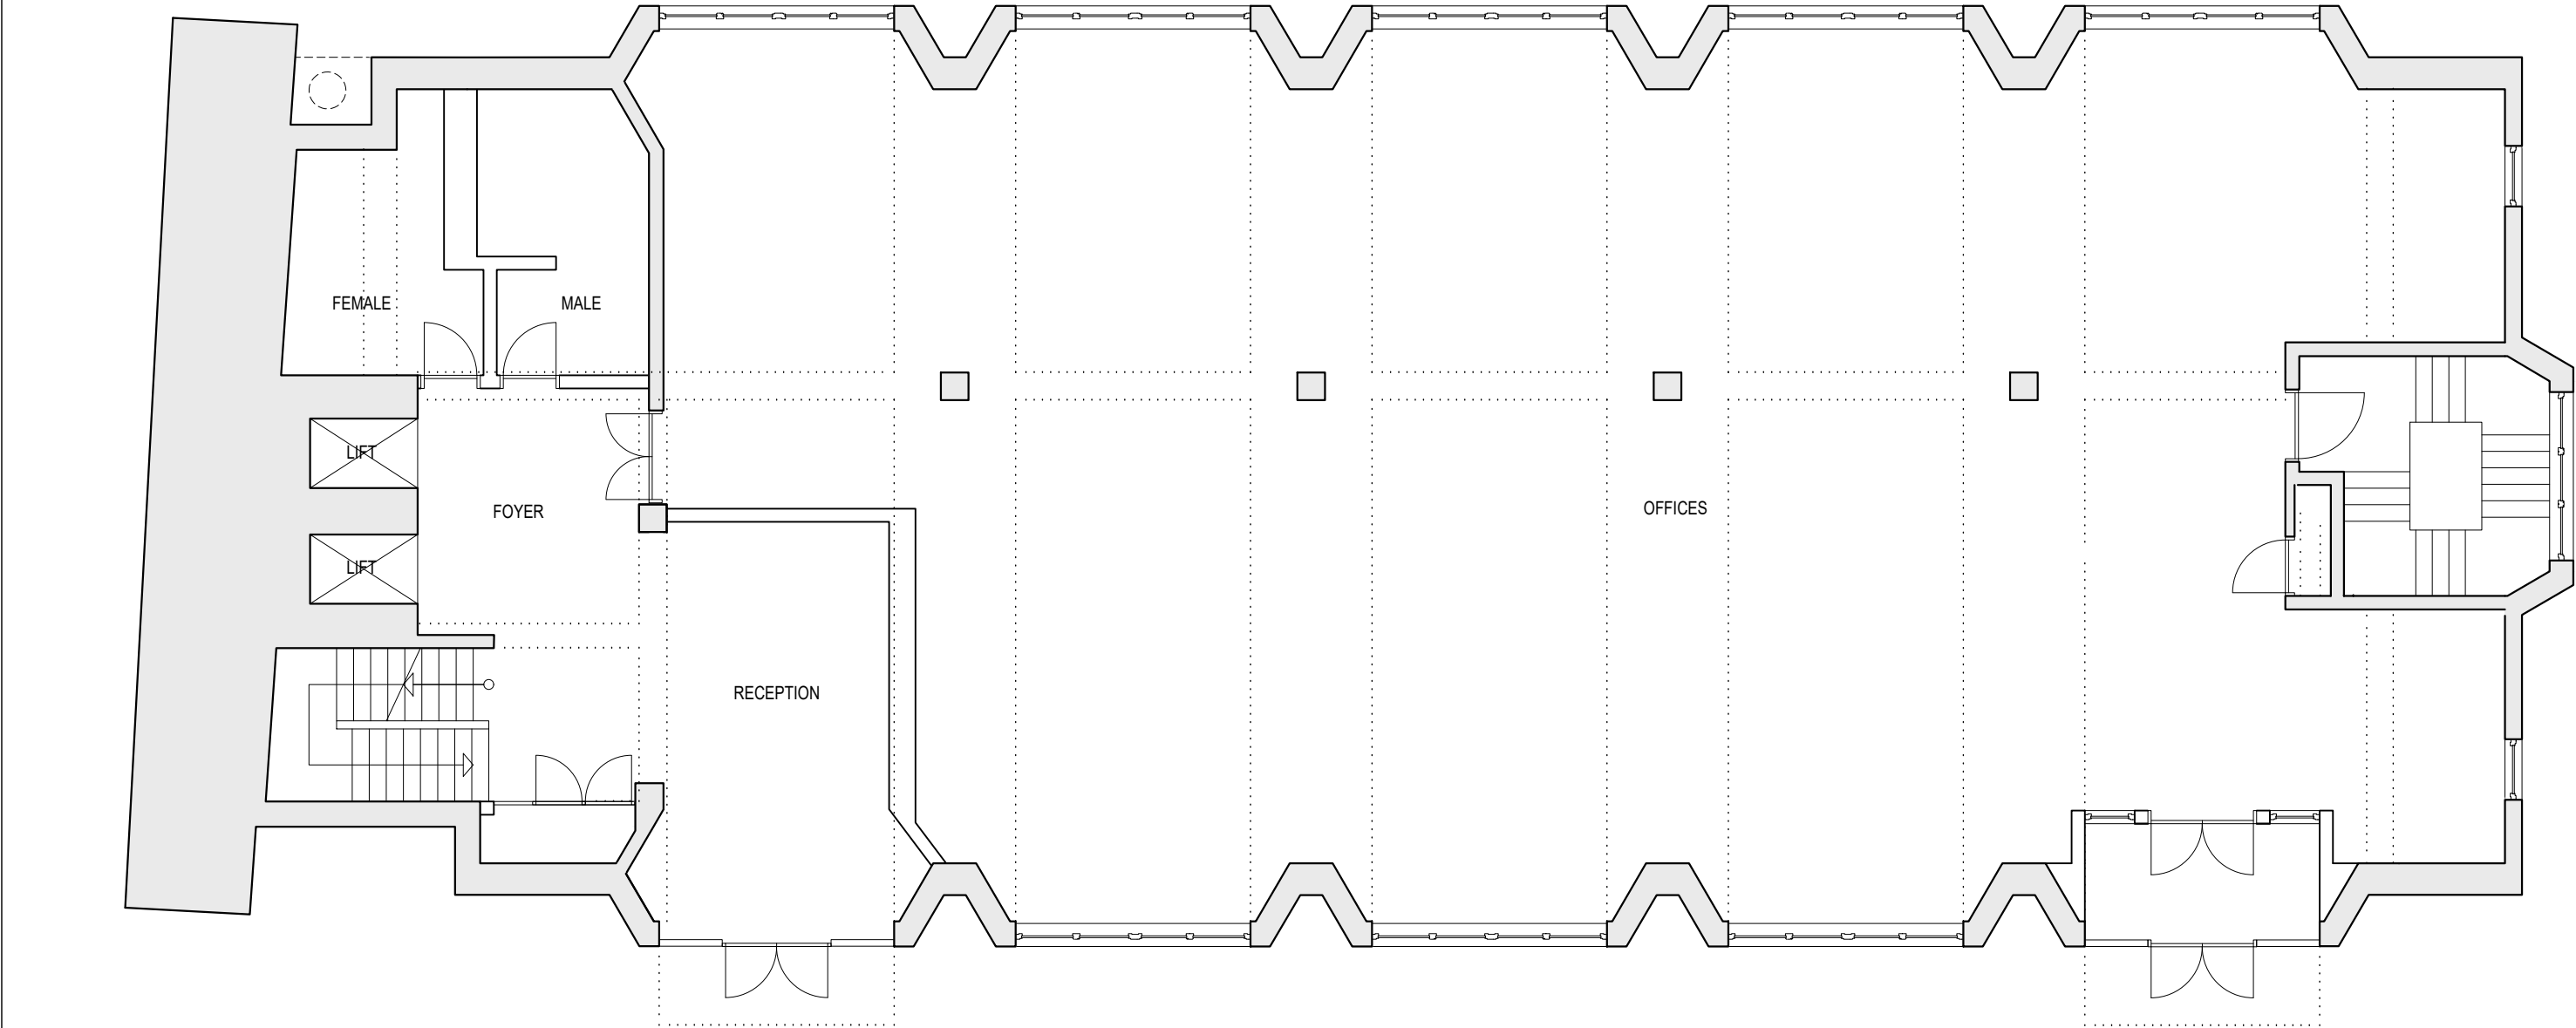



NO	DATE	BY	REVISION		CONTROL
DRAWING TITLE					
EXISTING GROUND FLOOR PLAN					
PROJECT NAME					
CLARENDON HOUSE					
EAA EMRE AROLAT ARCHITECTURE NEW YORK-LONDON-ISTANBUL			40 BOWLING GREEN LANE, LONDON UK EC1R 0NE T.020 7415 7235-36-37 london@emrearolat.com - www.emrearolat.com		
CLIENT					
READING HEIGHTS LIMITED					
PROJECT NO		DRAWN	ISSUE DATE		
220		KU	22.12.2017		
		CHECKED	SCALE		
		AZ	1/100@A3		
BLOCK	STAGE	DRAWING NO			REVISION
D	P	12-01			-

INFORMATION ONLY

© EAA - EMRE AROLAT ARCHITECTURE

DO NOT SCALE FROM THIS DRAWING. VERIFY ALL DIMENSIONS ON SITE. DRAWING SHOULD BE READ IN CONJUNCTION WITH INFORMATION FROM ALL OTHER DESIGN CONSULTANTS AND CONTRACTORS. ALL DRAWINGS IN DIGITAL FORMAT ARE FOR REFERENCE ONLY. PAPER COPIES ARE AVAILABLE ON REQUEST.

EXISTING GROUND FLOOR PLAN IS AS SHOWN IN SHP'S DRAWING (DRW. NO. 4929/12)

 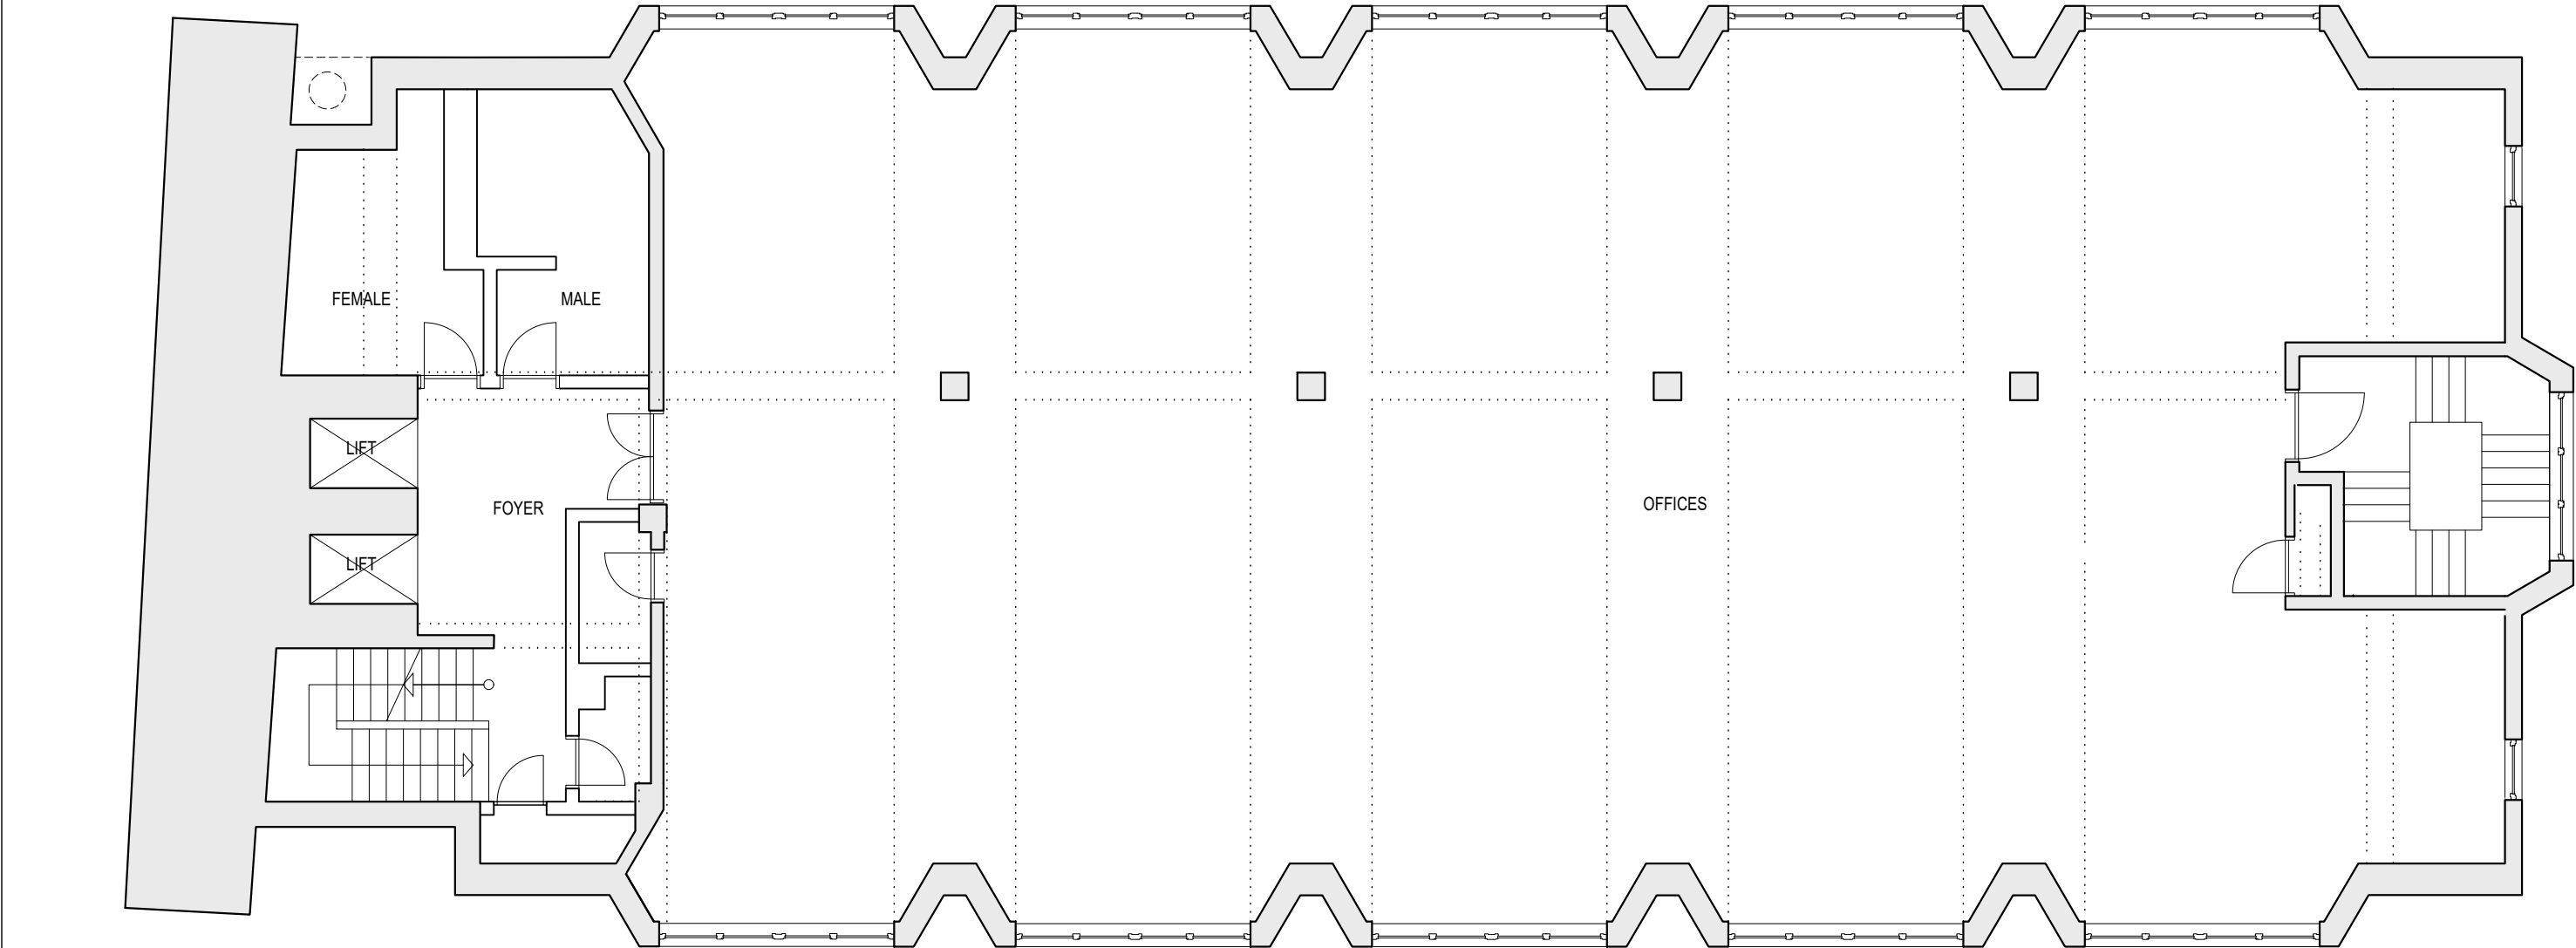


NO	DATE	BY	REVISION	CONTROL
DRAWING TITLE				
EXISTING TYPICAL UPPER FLOOR PLAN				
PROJECT NAME				
CLARENDON HOUSE				
EAA EMRE AROLAT ARCHITECTURE NEW YORK-LONDON-ISTANBUL			40 BOWLING GREEN LANE, LONDON UK EC1R 0NE T.020 7415 7235-36-37 london@emrearolat.com - www.emrearolat.com	
CLIENT				
READING HEIGHTS LIMITED				
PROJECT NO		DRAWN	ISSUE DATE	
220		KU	22.12.2017	
		CHECKED	SCALE	
		AZ	1/100@A3	
BLOCK	STAGE	DRAWING NO		REVISION
D	P	12-02		-

INFORMATION ONLY

© EAA - EMRE AROLAT ARCHITECTURE

DO NOT SCALE FROM THIS DRAWING. VERIFY ALL DIMENSIONS ON SITE. DRAWING SHOULD BE READ IN CONJUNCTION WITH INFORMATION FROM ALL OTHER DESIGN CONSULTANTS AND CONTRACTORS. ALL DRAWINGS IN DIGITAL FORMAT ARE FOR REFERENCE ONLY. PAPER COPIES ARE AVAILABLE ON REQUEST.

EXISTING GROUND FLOOR PLAN IS AS SHOWN IN SHP'S DRAWING (DRW. NO. 4929/12)

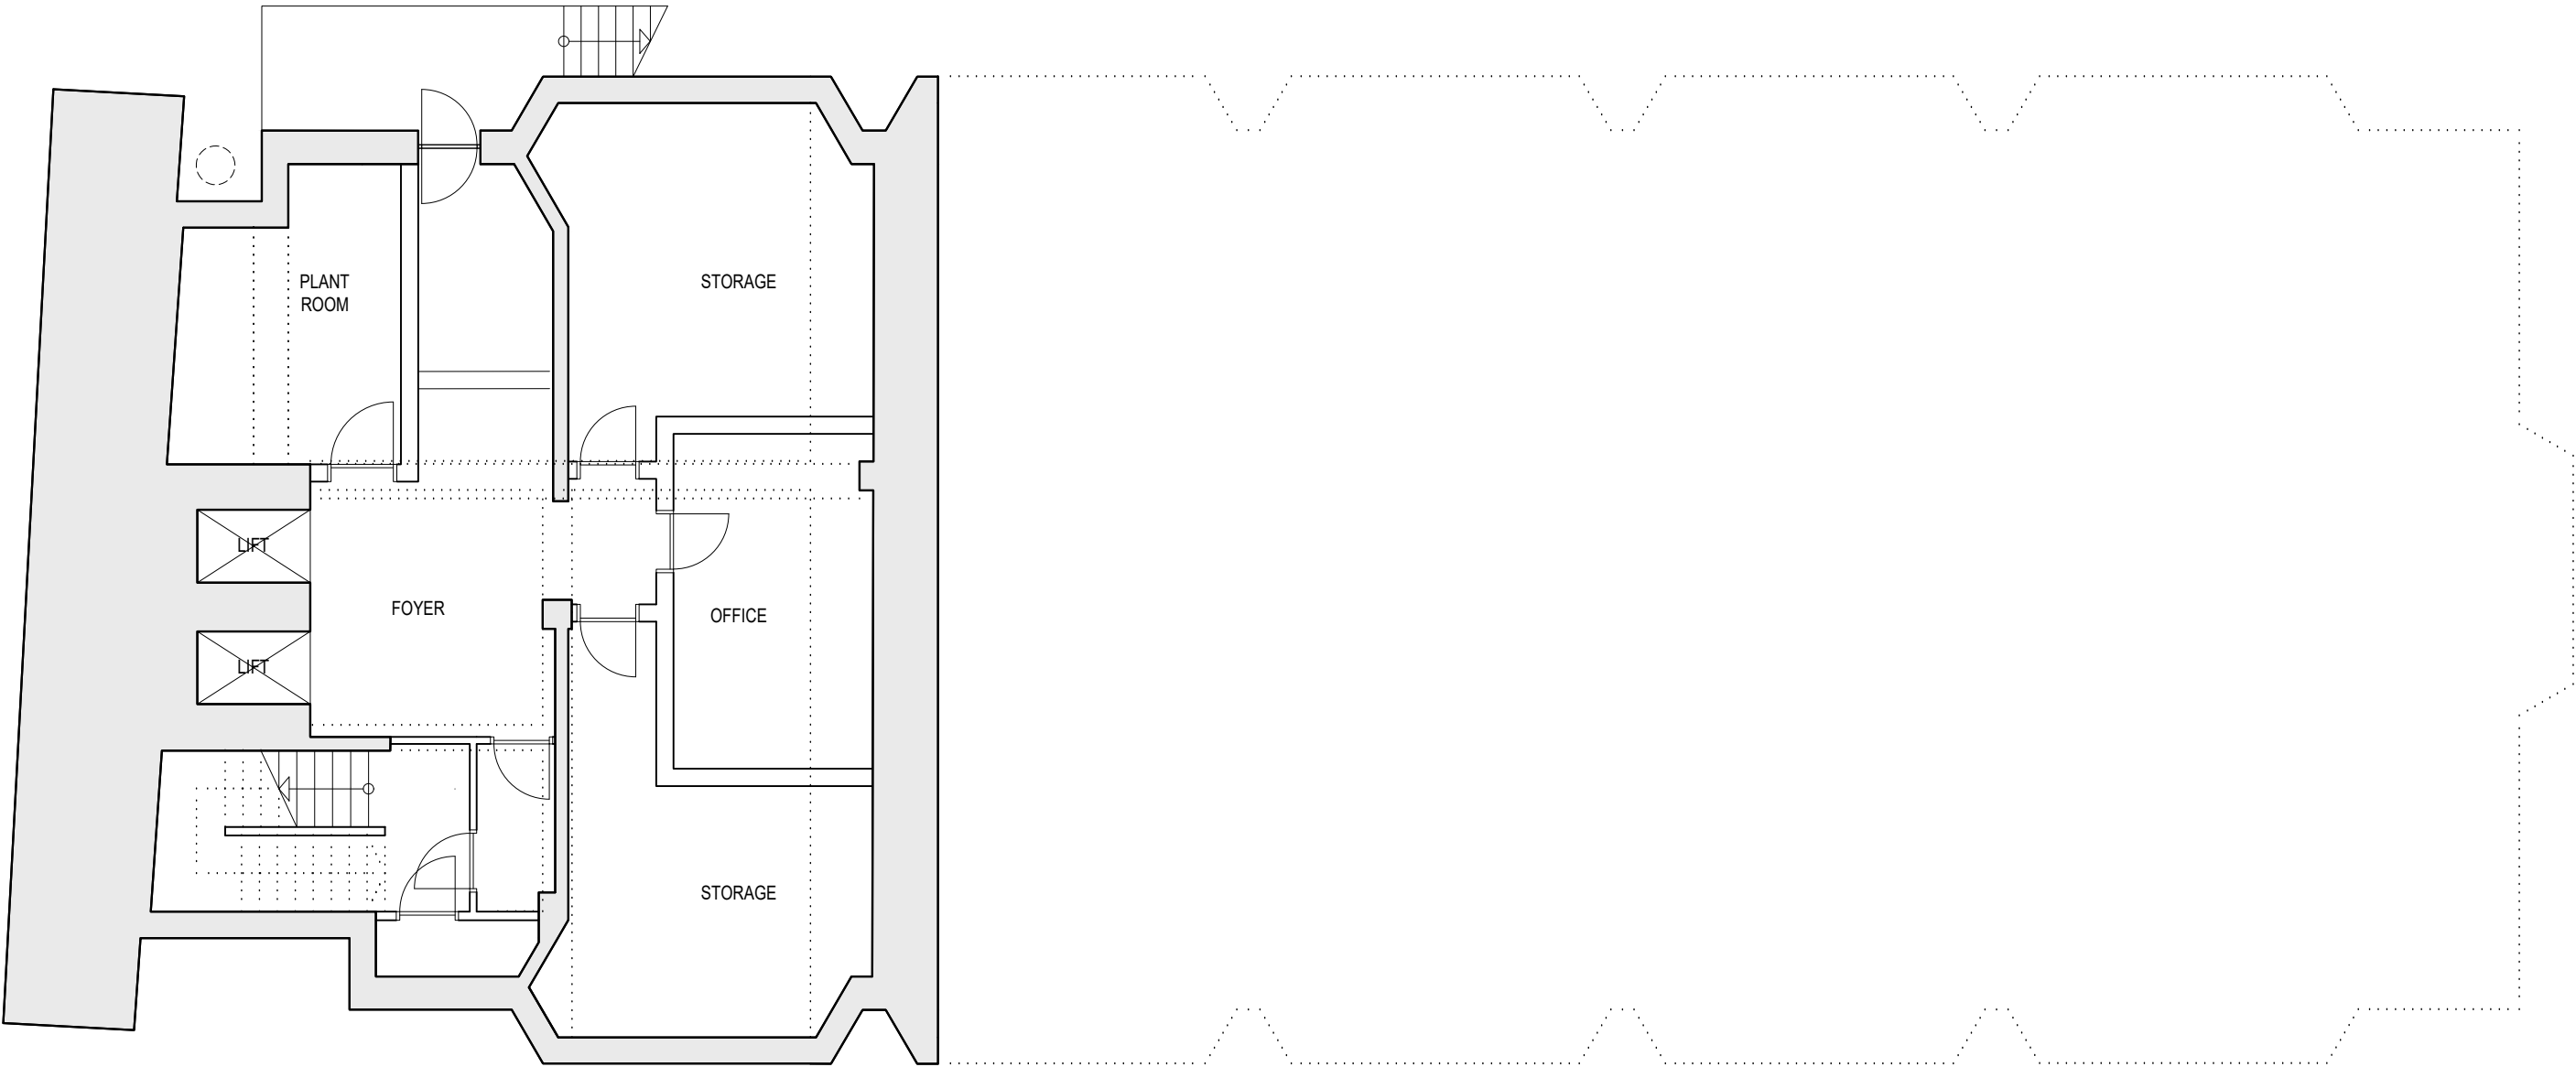


NO		DATE		BY	
				REVISION	
				CONTROL	
DRAWING TITLE					
EXISTING BASEMENT PLAN					
PROJECT NAME					
CLARENDON HOUSE					
EAA EMRE AROLAT ARCHITECTURE NEW YORK-LONDON-ISTANBUL			40 BOWLING GREEN LANE, LONDON UK EC1R ONE T.020 7415 7235-36-37 london@emrearolat.com - www.emrearolat.com		
CLIENT					
READING HEIGHTS LIMITED					
PROJECT NO		DRAWN		ISSUE DATE	
220		KU		22.12.2017	
		CHECKED		SCALE	
		AZ		1/100@A3	
BLOCK	STAGE	DRAWING NO			REVISION
D	P	12-03			-



INFORMATION ONLY

© EAA - EMRE AROLAT ARCHITECTURE
DO NOT SCALE FROM THIS DRAWING. VERIFY ALL DIMENSIONS ON SITE. DRAWING SHOULD BE READ IN CONJUNCTION WITH INFORMATION FROM ALL OTHER DESIGN CONSULTANTS AND CONTRACTORS. ALL DRAWINGS IN DIGITAL FORMAT ARE FOR REFERENCE ONLY. PAPER COPIES ARE AVAILABLE ON REQUEST.

LEVELS ARE AS SHOWN IN ASSAEL'S DESIGN AND ACCESS STATEMENT FOR PRE-APPLICATION (REF. A2992 2-10) ISSUED IN 13TH OCTOBER 2017. THESE HAS NOT BEEN CHECKED OR VERIFIED BY EAA AND SHOULD BE TREATED AS INDICATIVE ONLY.

 

NO	DATE	BY	REVISION	CONTROL

DRAWING TITLE
EXISTING SOUTH ELEVATION

PROJECT NAME
CLARENDON HOUSE

**EMRE AROLAT ARCHITECTURE**
NEW YORK-LONDON-ISTANBUL


40 BOWLING GREEN LANE, LONDON UK
EC4R 0NE T: 020 7415 7235-36-37
london@emrearolat.com - www.emrearolat.com

CLIENT

READING HEIGHTS LIMITED

PROJECT NO	DRAWN	ISSUE DATE
220	KU	13.12.2017
	CHECKED	SCALE
	AZ	1/100@A2

BLOCK	STAGE	DRAWING NO	REVISION
D	1	14-01	-

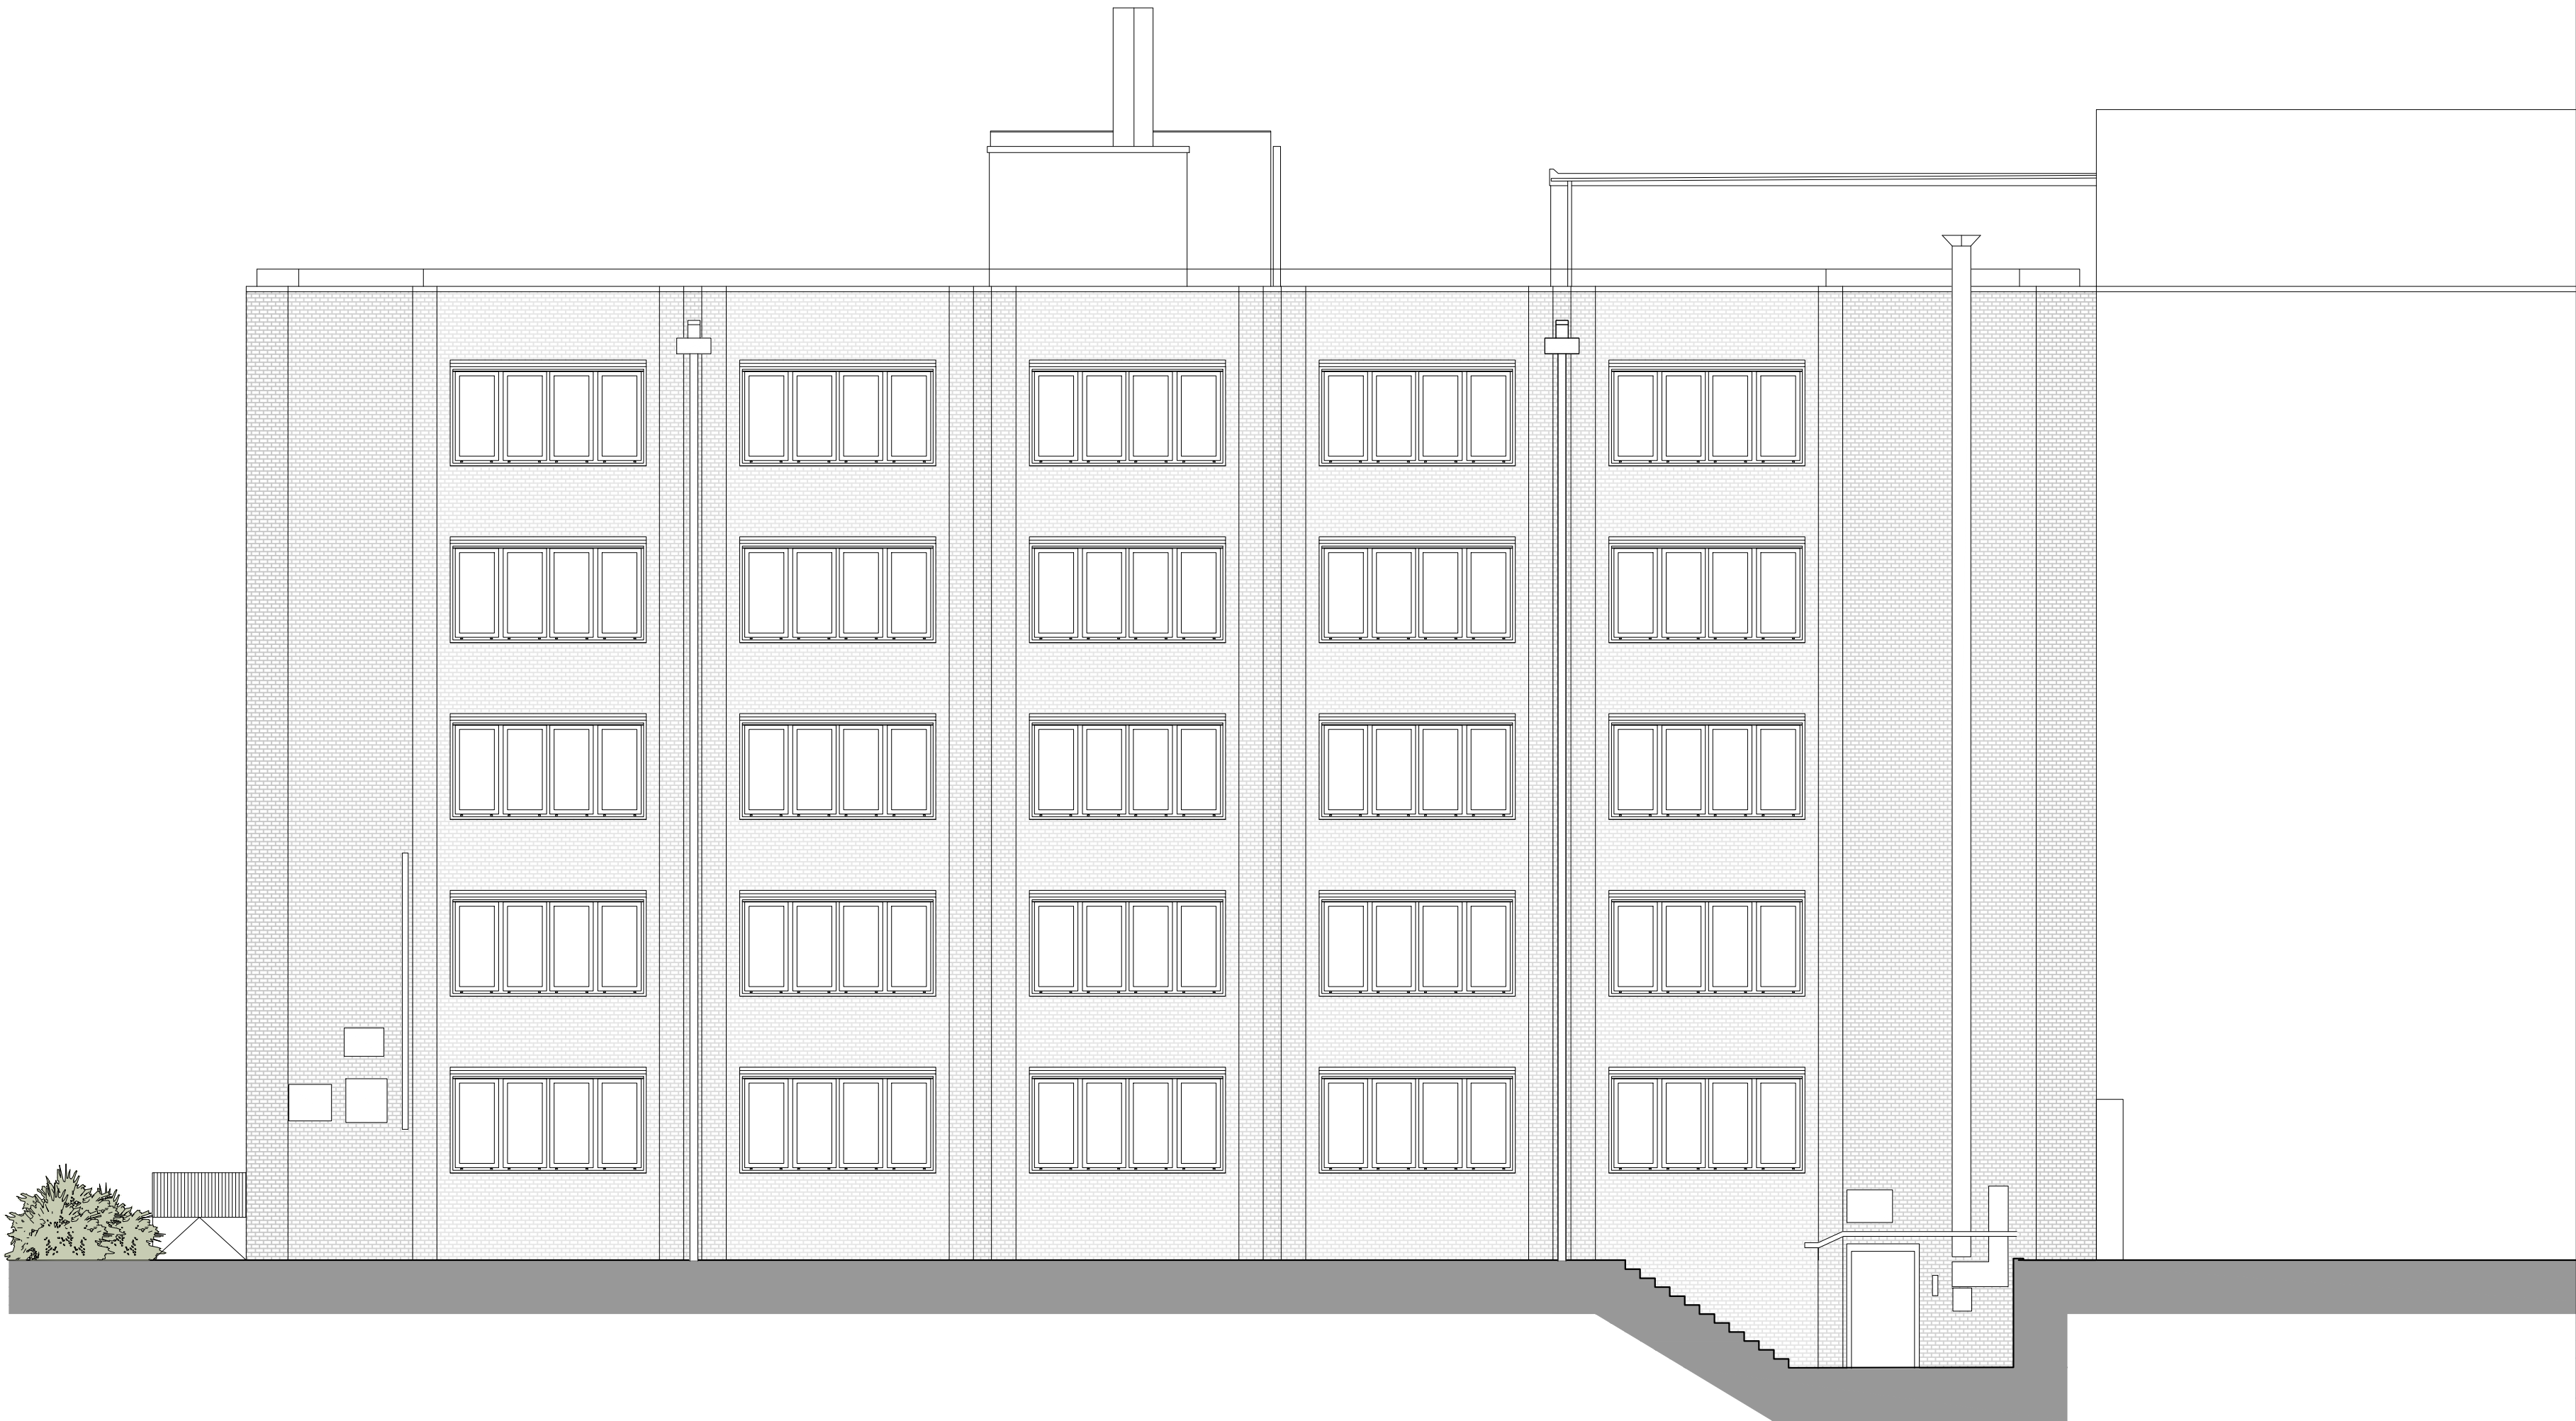

INFORMATION ONLY

© EAA - EMRE AROLAT ARCHITECTURE
DO NOT SCALE FROM THIS DRAWING. VERIFY ALL DIMENSIONS ON SITE. DRAWING SHOULD BE READ IN CONJUNCTION WITH INFORMATION FROM ALL OTHER DESIGN CONSULTANTS AND CONTRACTORS. ALL DRAWINGS IN DIGITAL FORMAT ARE FOR REFERENCE ONLY. PAPER COPIES ARE AVAILABLE ON REQUEST.

LEVELS ARE AS SHOWN IN ASSAEL'S DESIGN AND ACCESS STATEMENT FOR PRE-APPLICATION (REF. A2992 2-10) ISSUED IN 13TH OCTOBER 2017. THESE HAS NOT BEEN CHECKED OR VERIFIED BY EAA AND SHOULD BE TREATED AS INDICATIVE ONLY.

0 1m 5m 10m

NO.							
DATE	BY	REVISION				CONTROL	
DRAWING TITLE							
EXISTING NORTH ELEVATION							
PROJECT NAME							
CLARENDON HOUSE							
EAA				40 BOWLING GREEN LANE, LONDON UK			
EMRE AROLAT ARCHITECTURE				ECIR ONE T. 020 7415 7235-36-37			
NEW YORK-LONDON-ISTANBUL				london@emre-arlat.com - www.emre-arlat.com			
CLIENT							
READING HEIGHTS LIMITED							
PROJECT NO		DRAWN		ISSUE DATE			
220		KU		13.12.2017			
		CHECKED		SCALE			
		AZ		1/100@A2			
BLOCK	STAGE	DRAWING NO					REVISION
D	1	14-02					-




INFORMATION ONLY

© EAA - EMRE AROLAT ARCHITECTURE

DO NOT SCALE FROM THIS DRAWING. VERIFY ALL DIMENSIONS ON SITE. DRAWING SHOULD BE READ IN CONJUNCTION WITH INFORMATION FROM ALL OTHER DESIGN CONSULTANTS AND CONTRACTORS. ALL DRAWINGS IN DIGITAL FORMAT ARE FOR REFERENCE ONLY. PAPER COPIES ARE AVAILABLE ON REQUEST.

LEVELS ARE AS SHOWN IN ASSAELS' DESIGN AND ACCESS STATEMENT FOR PRE-APPLICATION (REF: A2992 2-10) ISSUED IN 13TH OCTOBER 2017. THESE HAS NOT BEEN CHECKED OR VERIFIED BY EAA AND SHOULD BE TREATED AS INDICATIVE ONLY.

 

NO	DATE	BY	REVISION	CONTROL

DRAWING TITLE
EXISTING EAST ELEVATION

PROJECT NAME
CLARENDON HOUSE

EAA EMRE AROLAT ARCHITECTURE NEW YORK-LONDON-ISTANBUL	40 BOWLING GREEN LANE, LONDON UK EC1R 0NE T.020 7415 7235-36-37 london@emrearolat.com - www.emrearolat.com
--	--

CLIENT
READING HEIGHTS LIMITED

PROJECT NO 220	DRAWN KU CHECKED AZ	ISSUE DATE 13.12.2017 SCALE 1/100@A3
--------------------------	--	---

BLOCK D	STAGE 1	DRAWING NO 14-03	REVISION -
-------------------	-------------------	----------------------------	----------------------