




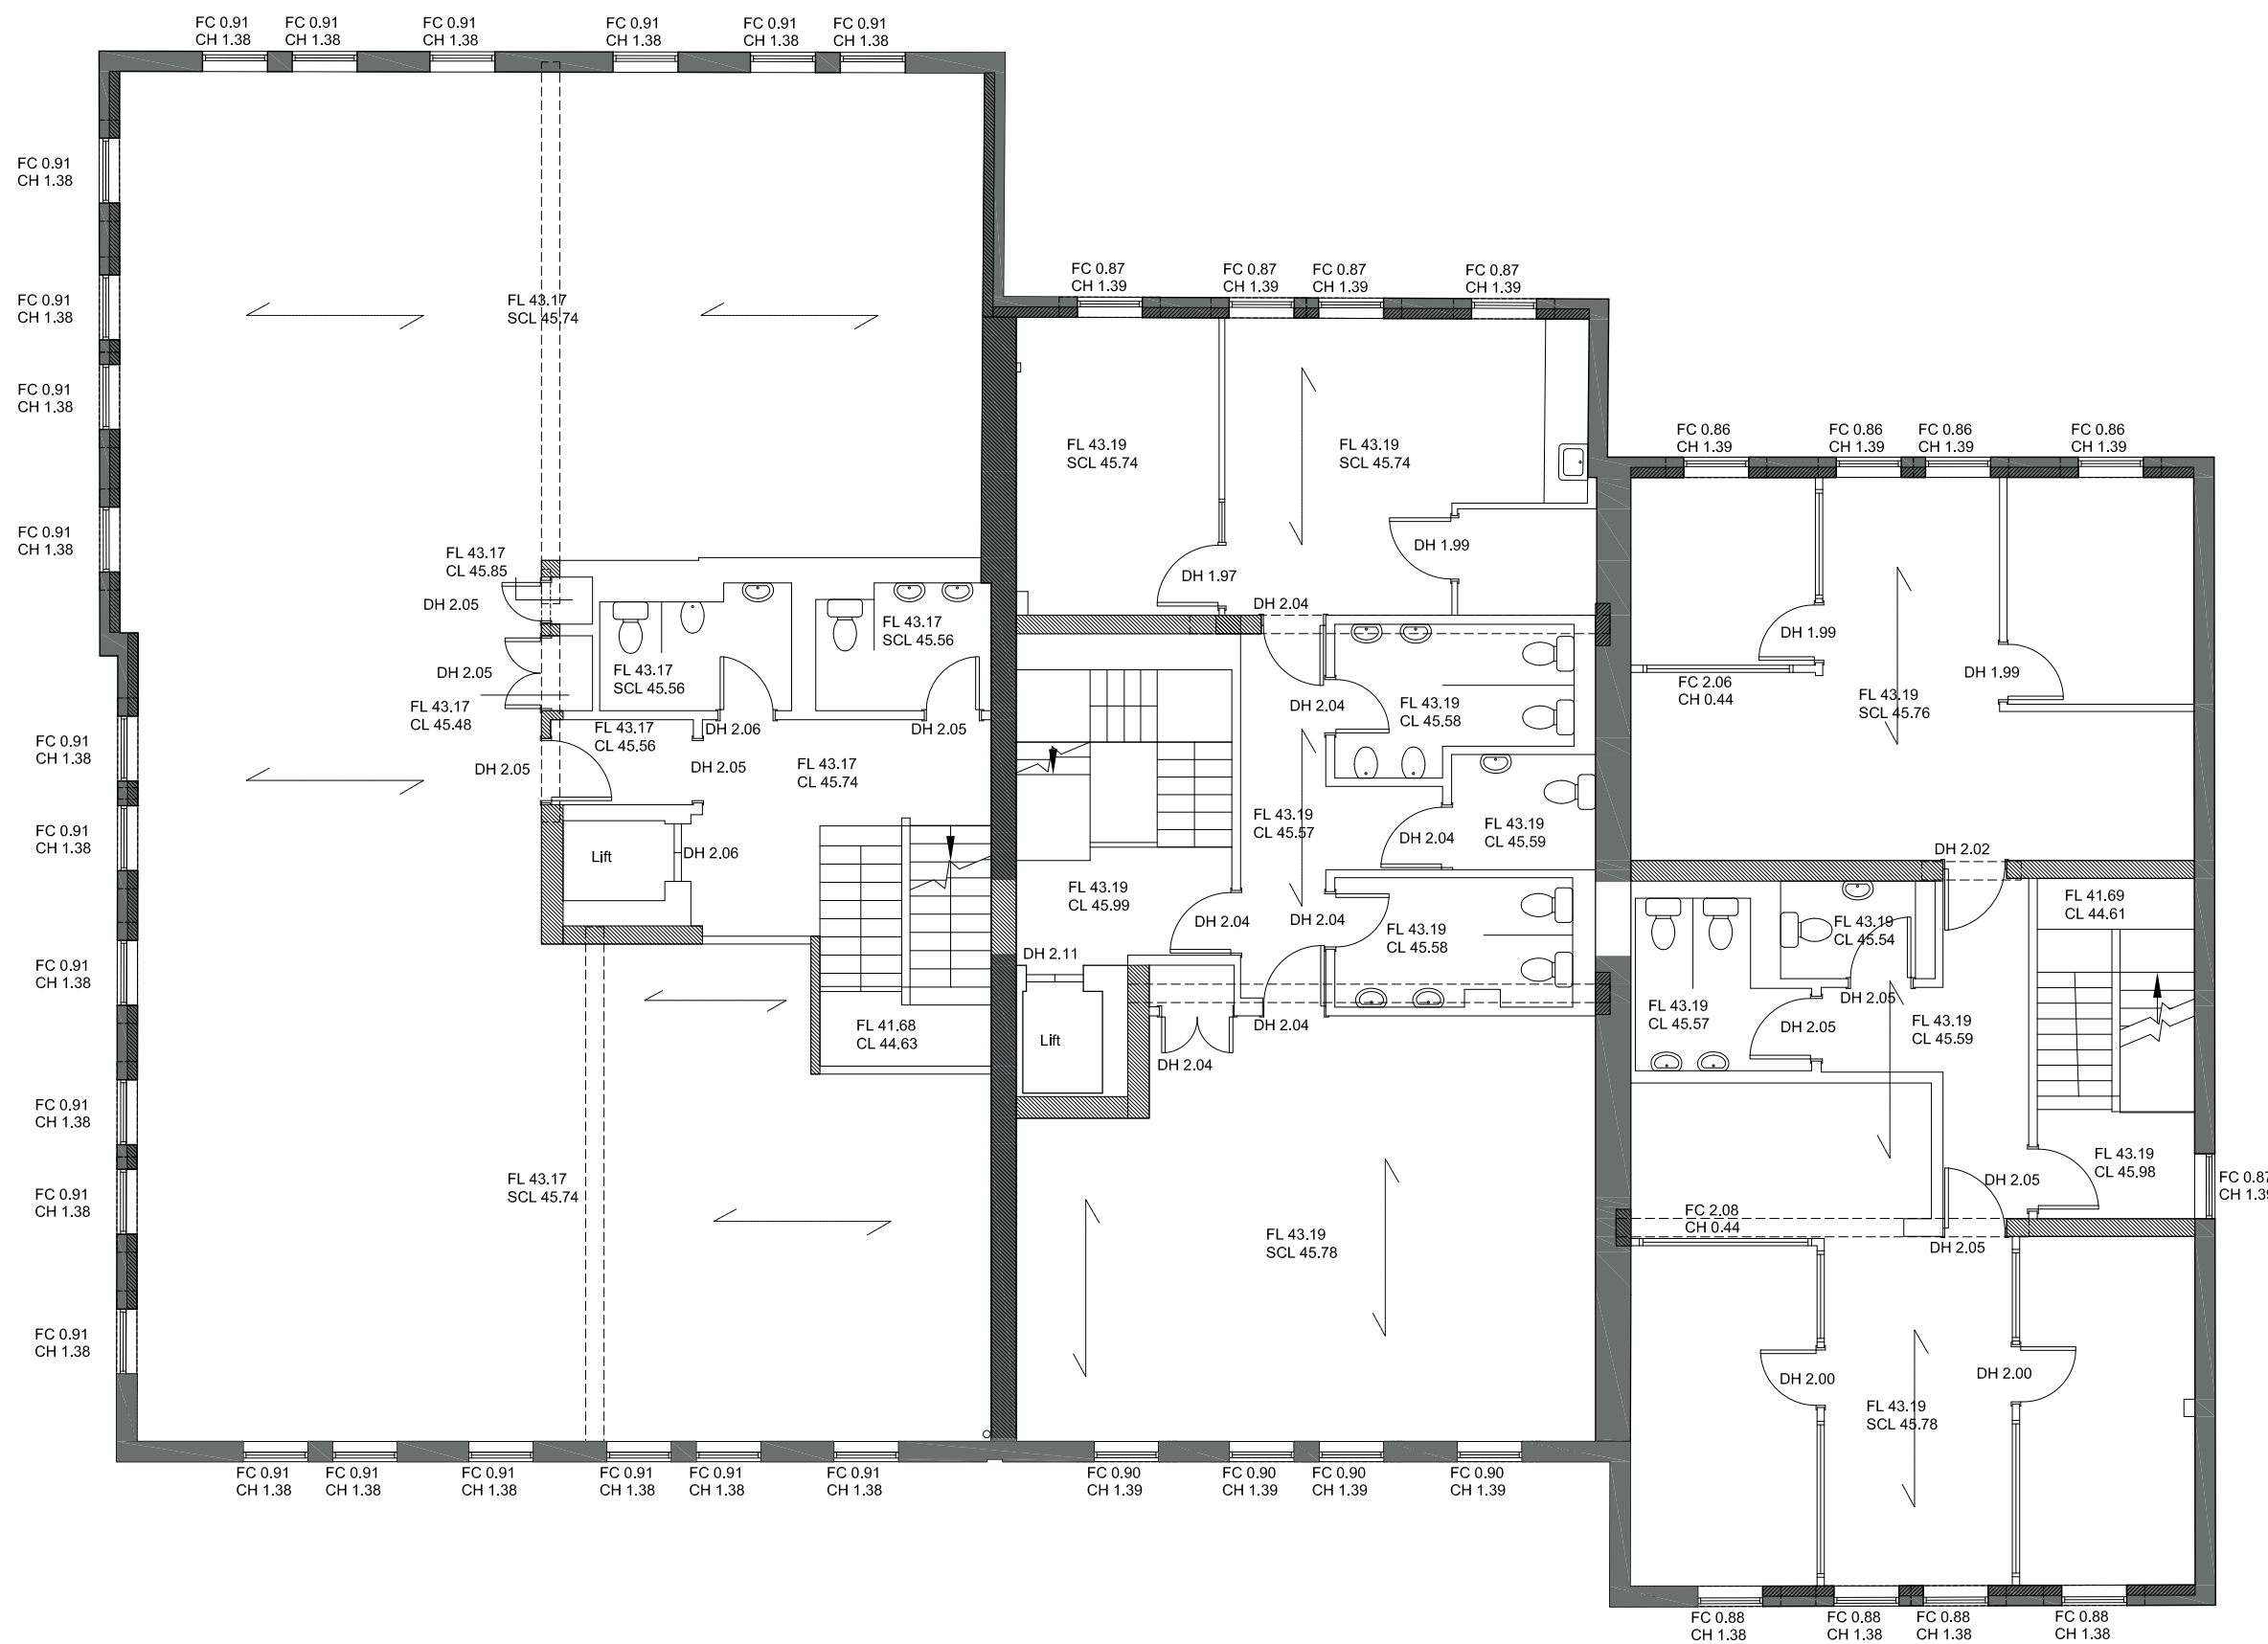

FIRST FLOOR PLAN

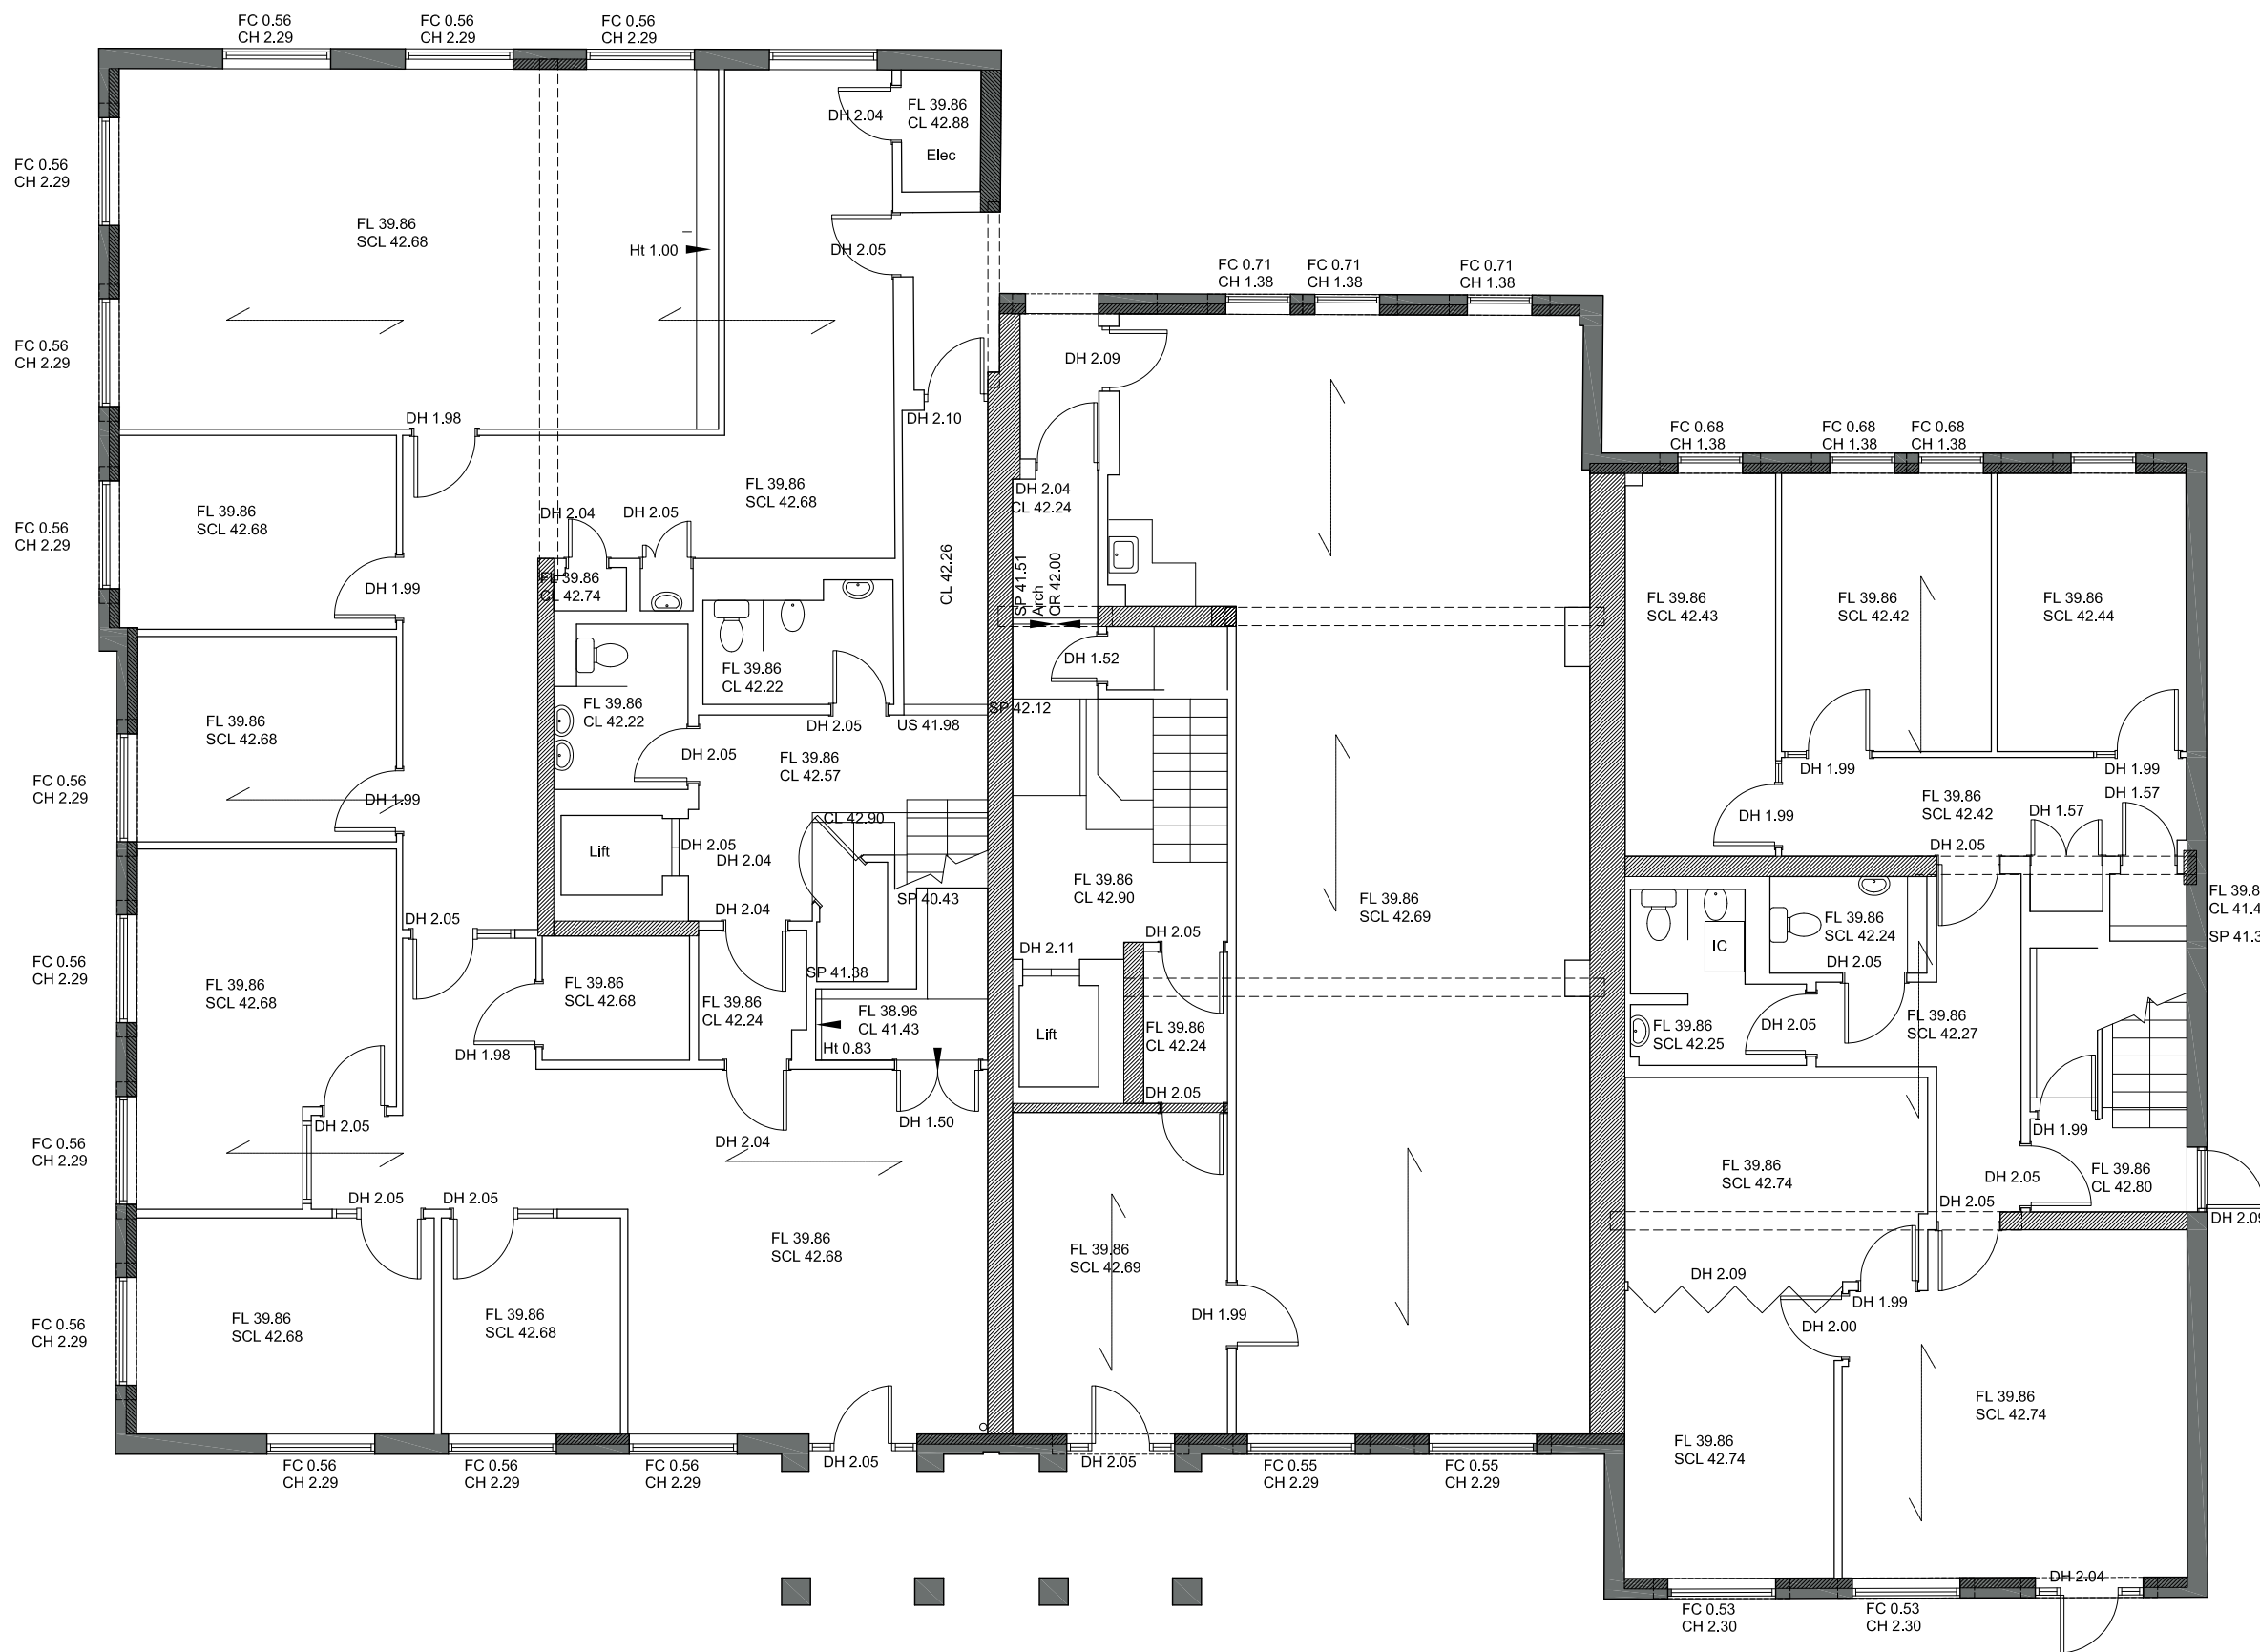

GROUND FLOOR PLAN

 

This drawing is copyright and may not be reproduced in whole or part without written authority. Do not scale off this drawing.

A	10.05/18	WALL HATCHING ADDED	TVT	BG
Rev	Date	Description	Rev By	Chk'd By

Project Title		PROPOSED DEVELOPMENT			Drawing Title		EXISTING GROUND & FIRST FLOOR PLAN		
					Job-Dwg No		15261-011		Rev
		54-58 QUEENS ROAD READING RG1 4RP			☐ 2 St. Johns North, Wakefield, WF1 3QA t. 01924 291800 ☐ Carvers Warehouse, 77 Dale Street, Manchester, M1 2HG t. 0161 2388555 ☐ The Old Rectory, 79 High Street, Newport Pagnell, MK16 8AB t. 0118 211577 ☒ 101 London Road, Reading, RG1 5BY t. 0118 9507700 ☐ 10 Gees Court, St Christophers Place, London, W1U 1JJ t. 0207 4091215				
Client		PINEMACE LTD							
Status		FEASIBILITY							
Scale		1:100		Drawing Size					
Date		10/04/2018	Drawn By	BG	Checked	TVT	 THE HARRIS PARTNERSHIP A R C H I T E C T S www.harrispartnership.com		



www.harrispartnership.com