






Block Plan
(Scale 1:200)

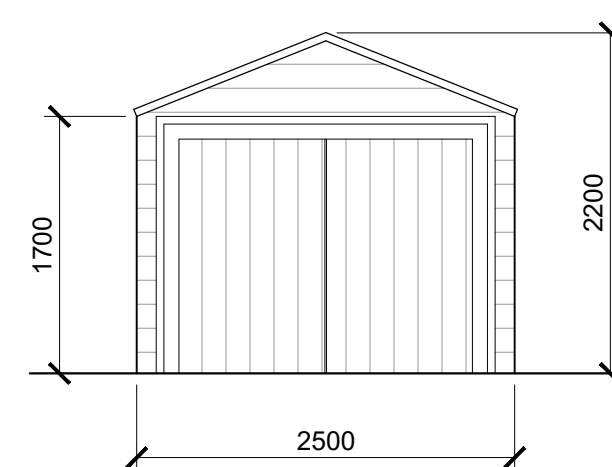


Bike Front Elevation

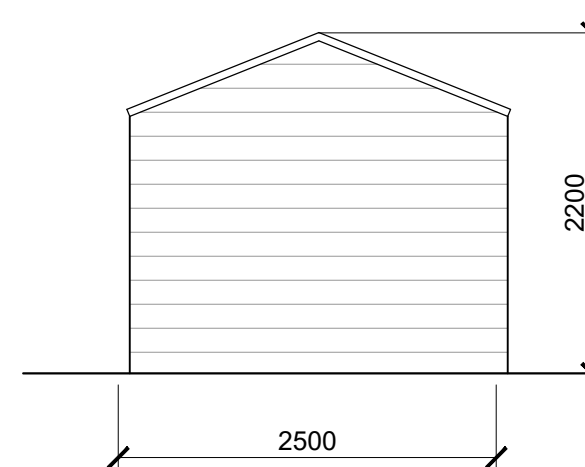


Bike Floor Plan

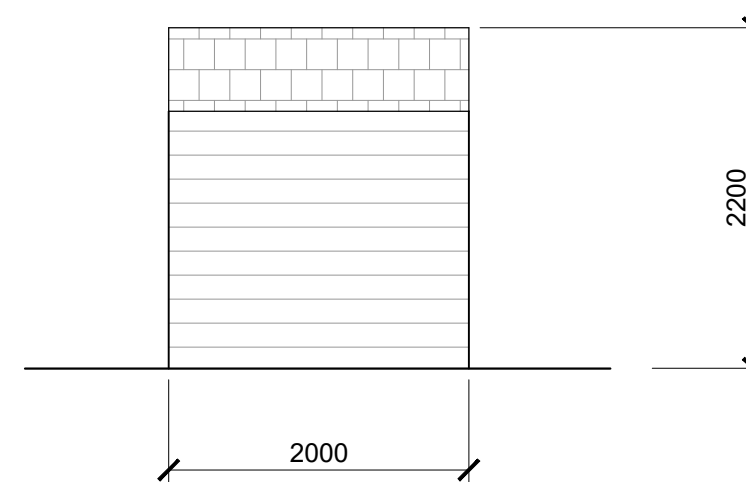

Bike Floor Plan

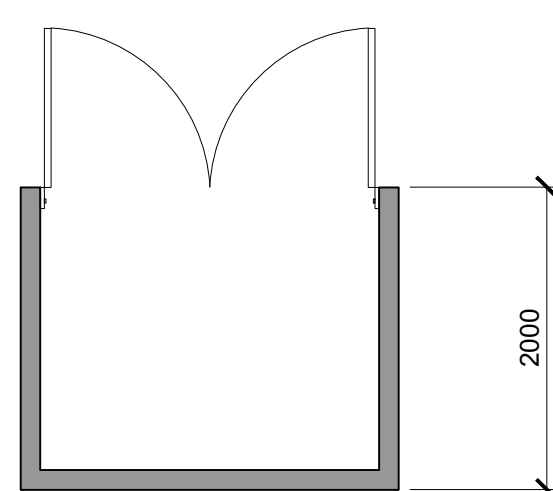

Bike Floor Plan

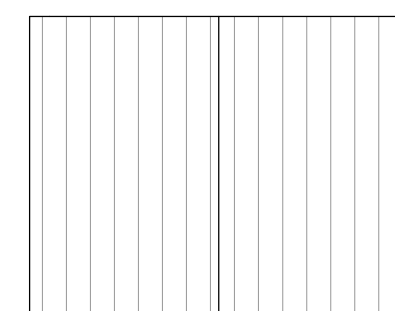

Bike Roof Plan



PLEASE NOTE THAT THE CURRENT OS-MAP AVAILABLE FOR THE LOCATION PLAN MAY NOT BE COMPLETELY UP TO DATE. PLEASE CONSULT THE PLANNING HISTORY FOR THE AREA FOR MORE ACCURATE AND UP TO DATE LAYOUTS.

A	27.03.19	JA	DA	JA	ISSUED FOR NEIGHBOUR CONSULTATION SCHEME
REV	DATE	DRN	CHKD	APPD	DESCRIPTION
DRAWING STATUS					

For Approval



E: info@bluebirdengineering.co.uk
T: 0118 9583 551 F: 0118 9583 563
A: 110 London Street, Reading, RG1 4SJ

CLIENT			Mr D.Tiritoglu		
PROJECT			74 Bedford Road Reading, RG1 7HR		
TITLE			Bike Storage Details		
DRAWN JA		DATE March 19		SCALE As Shown @ A1	
DRG NO A-1600				REV A	
© BLUEBIRD ENGINEERING LTD 2013					