


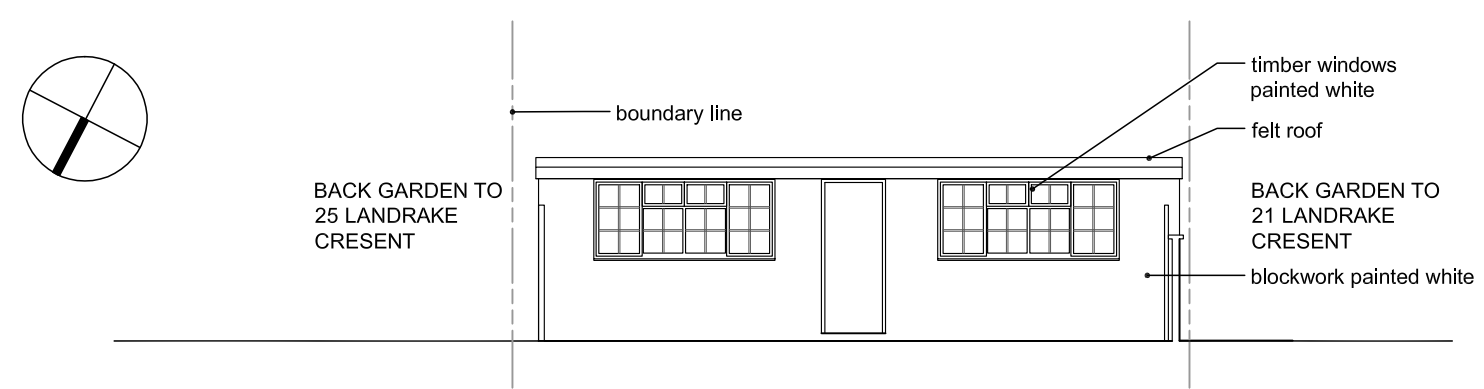


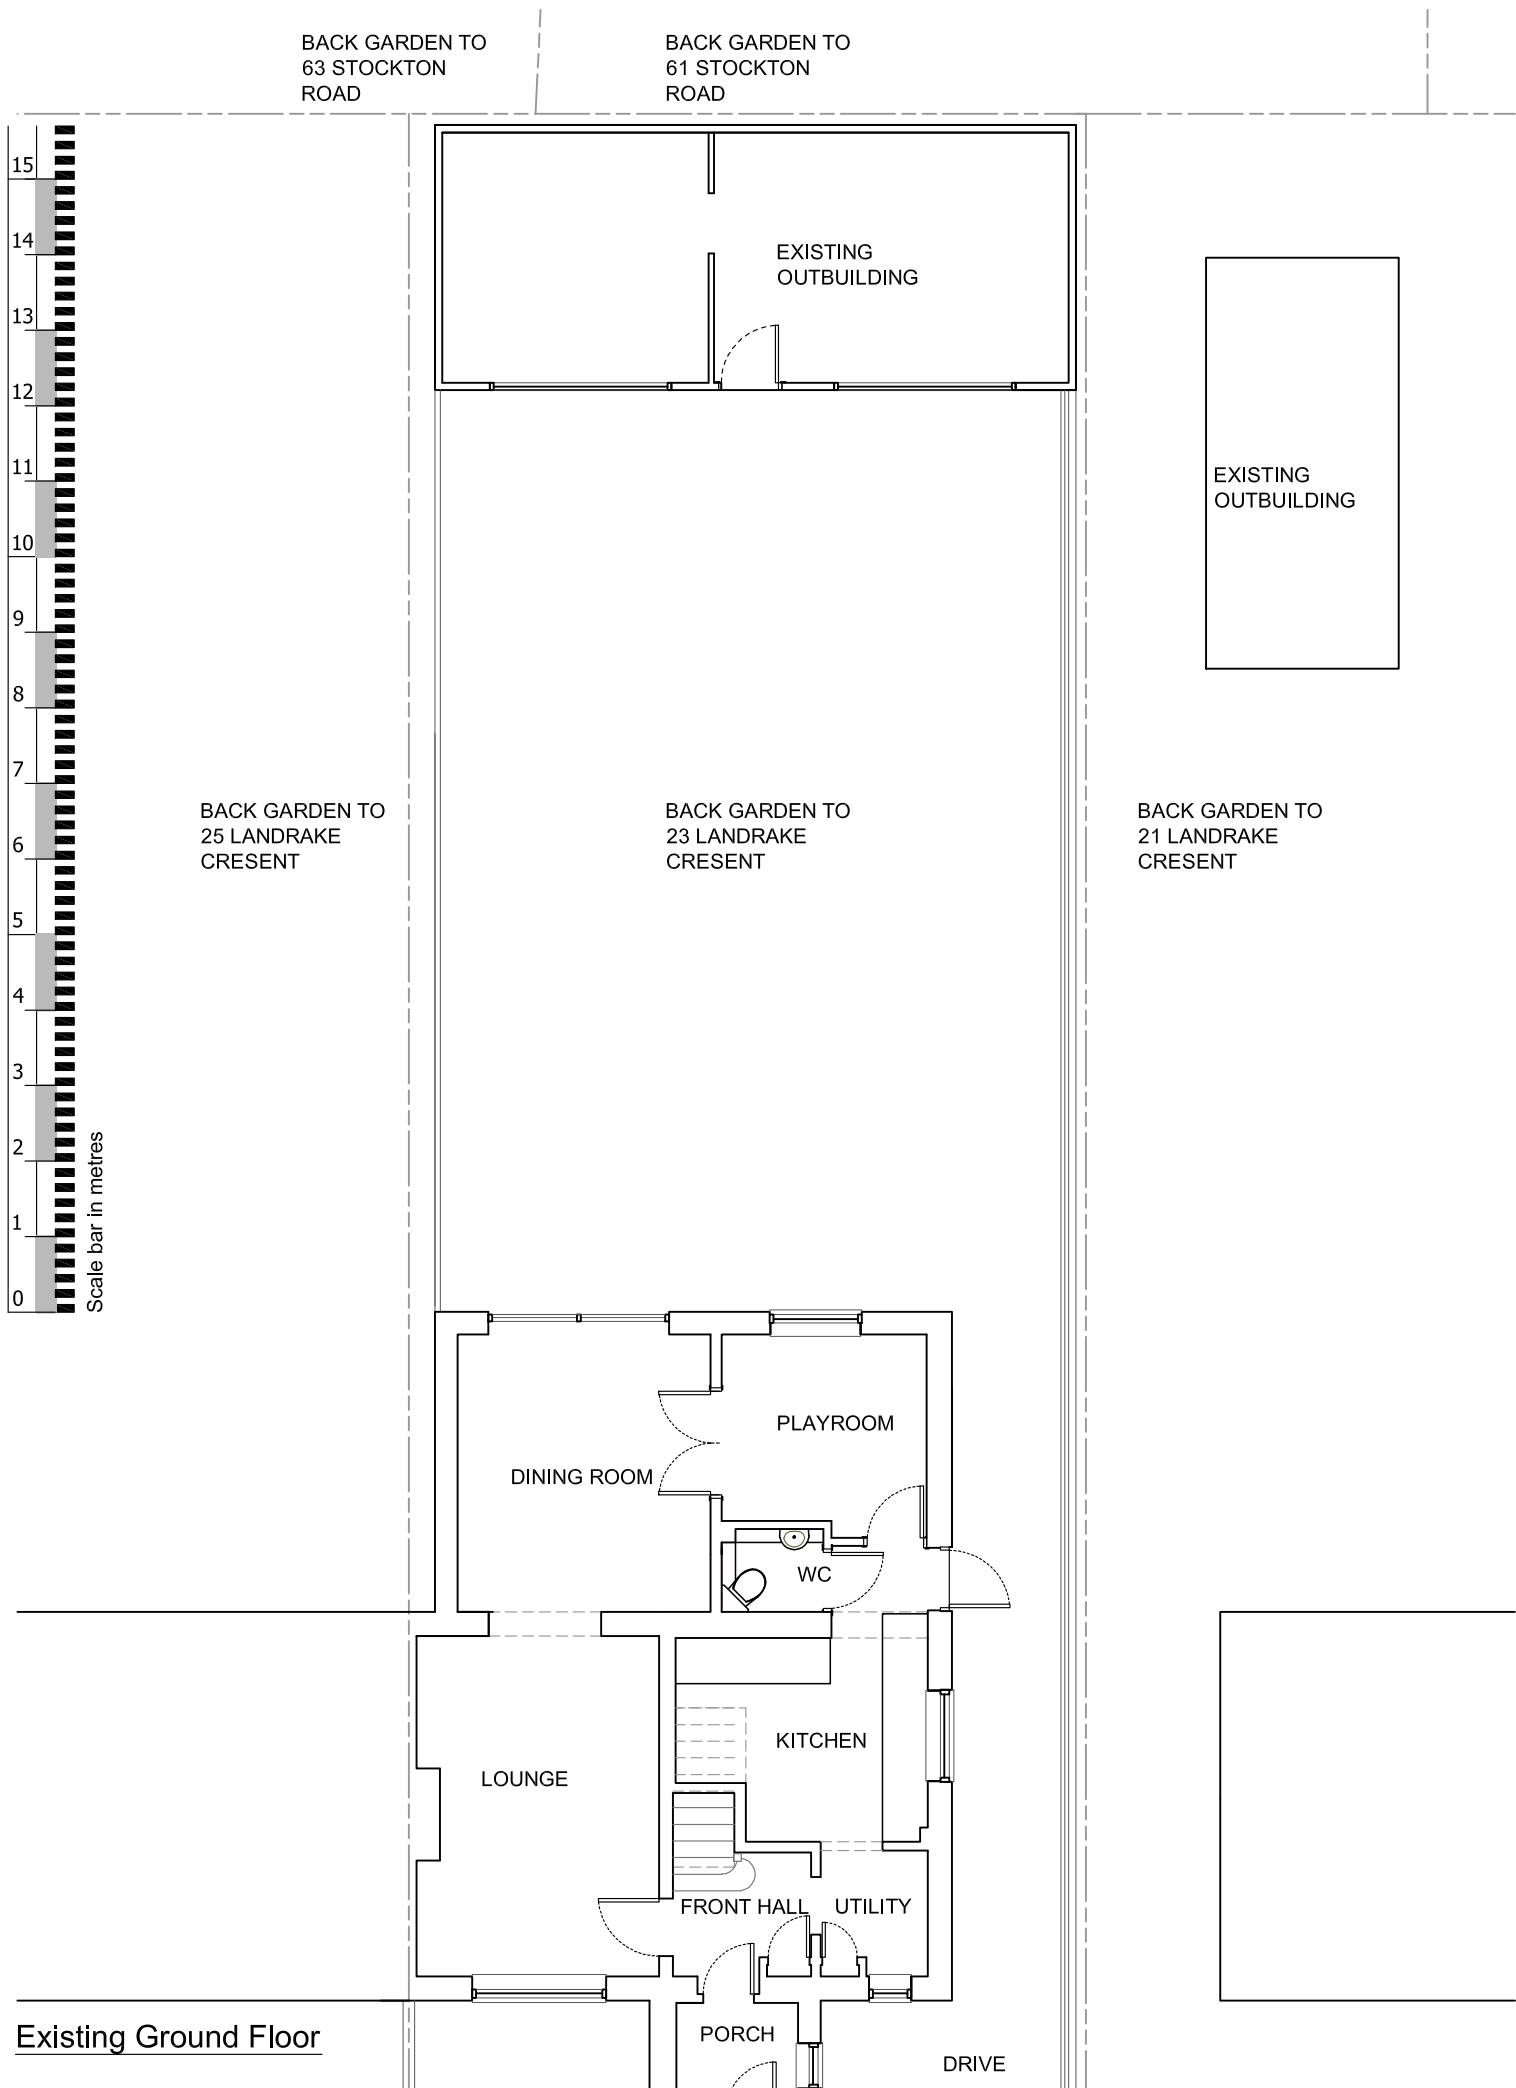


Existing North Elevation of Outbuilding

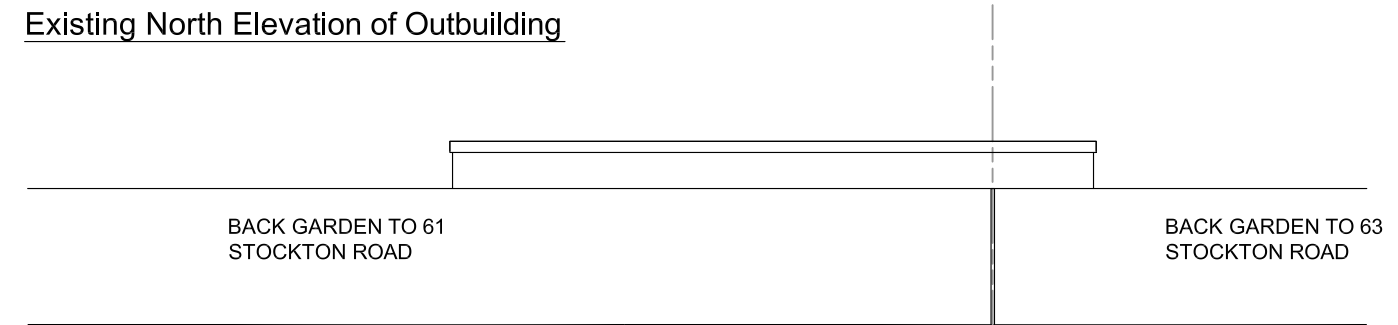


Existing South Elevation of Outbuilding

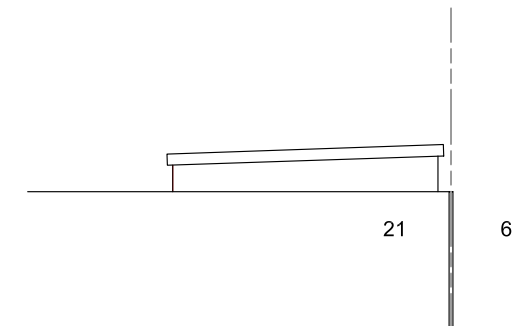

Existing West Elevation of Outbuilding

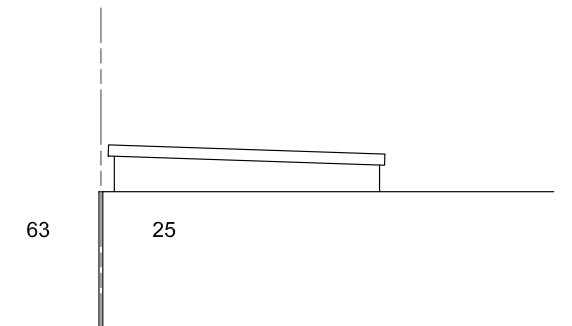

Existing East Elevation of Outbuilding

 

James Matley Architect	CLIENT Mr & Mrs G Jeacock	TITLE Existing		
	JOB 23 Landrake Crescent Reading RG2 8AJ	SCALE 1:100 @ A3		
		DRAWING NUMBER 6089-101	DATE 12/17	REV C