


- Notes.
1. Do not scale off the drawing, use the stated dimensions only.
 2. Dimensions critical to the proposed building works must be checked on site before building works commences, as certain assumptions may have been made due to lack of accessibility and/or anomalies in the existing building. Any discrepancies between site dimensions and the drawings are to be notified to the Engineer immediately.
 3. To be read in conjunction with all relevant drawings prepared by other consultants

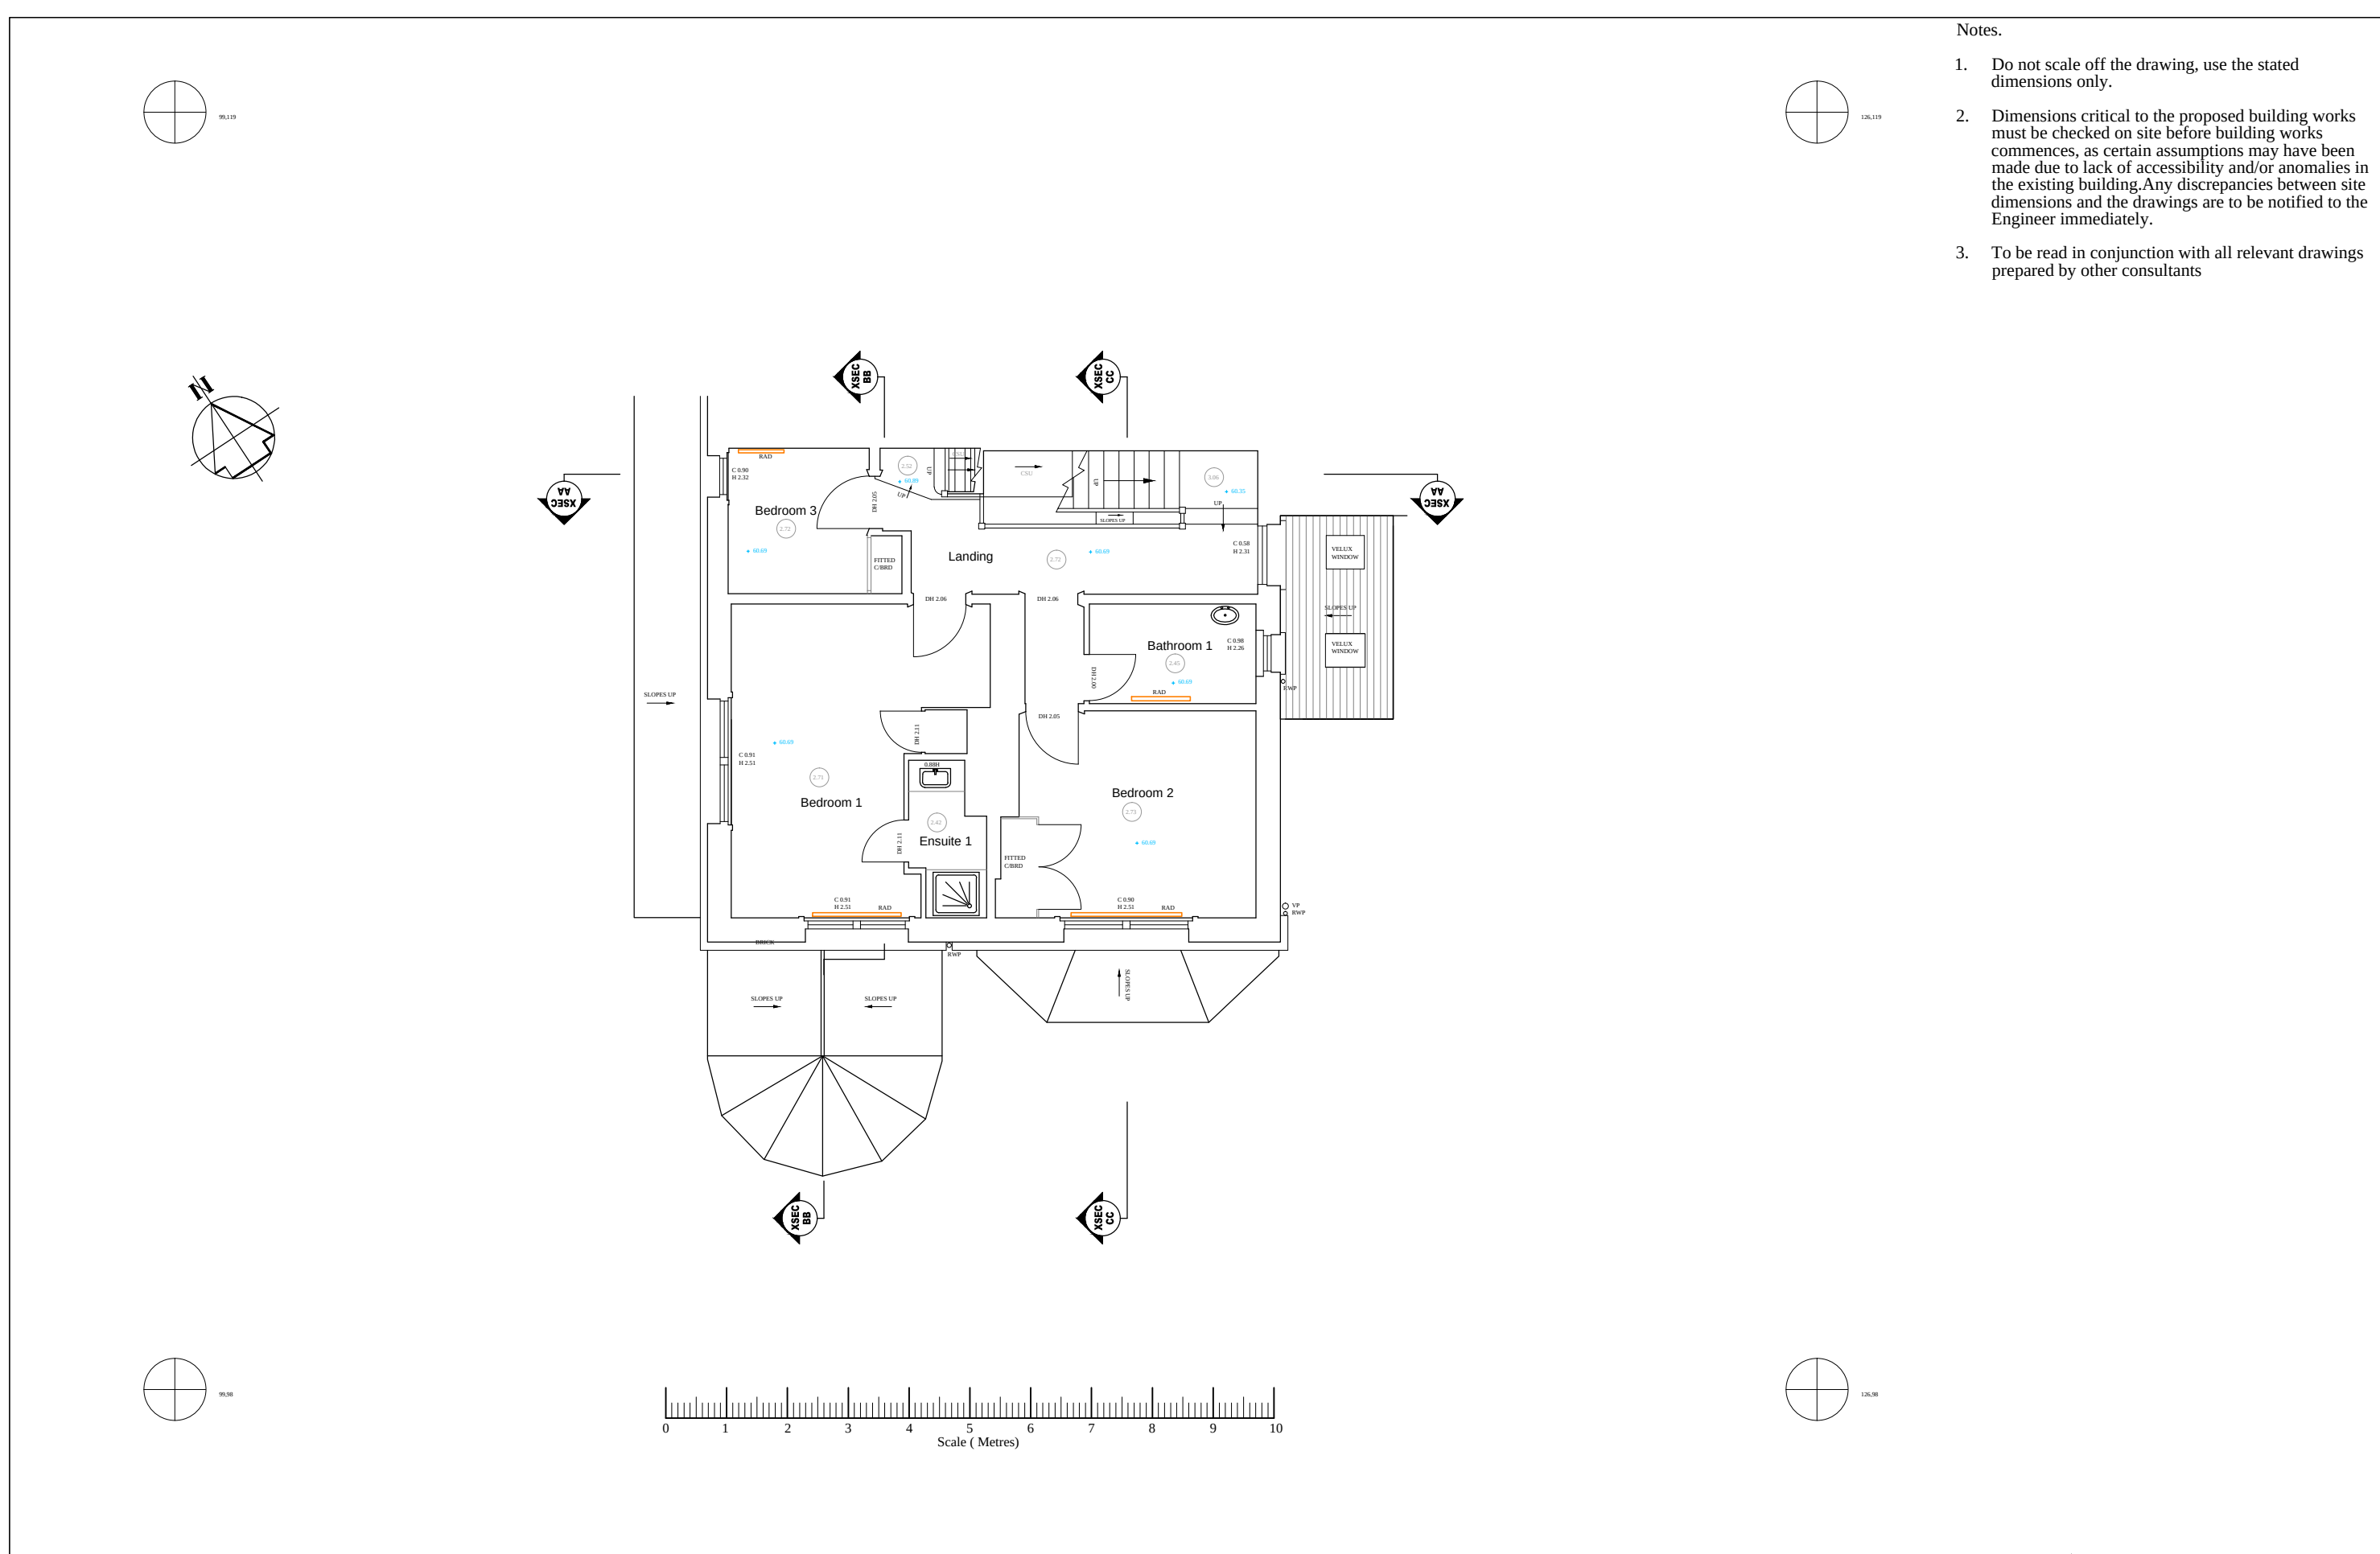

Davidson John
Consulting Civil & Structural Engineers
Verlands Cottage, Llangarron,,
Ross-on-Wye, HR9 6NH
Tel. No: 01989 770100 Fax. No: 01989 770114

Client	MR. & MRS. BETTS
Project	38 PRIEST HILL, CAVERSHAM, READING, RG4 7RY

Drwg.
1ST FLOOR PLAN - AS EXISTING

Scale 1:100(A3)	Drawn TJ	Date APR 2018	Checked
Drg. No. 900-49-E.03			