





FRONT ELEVATION

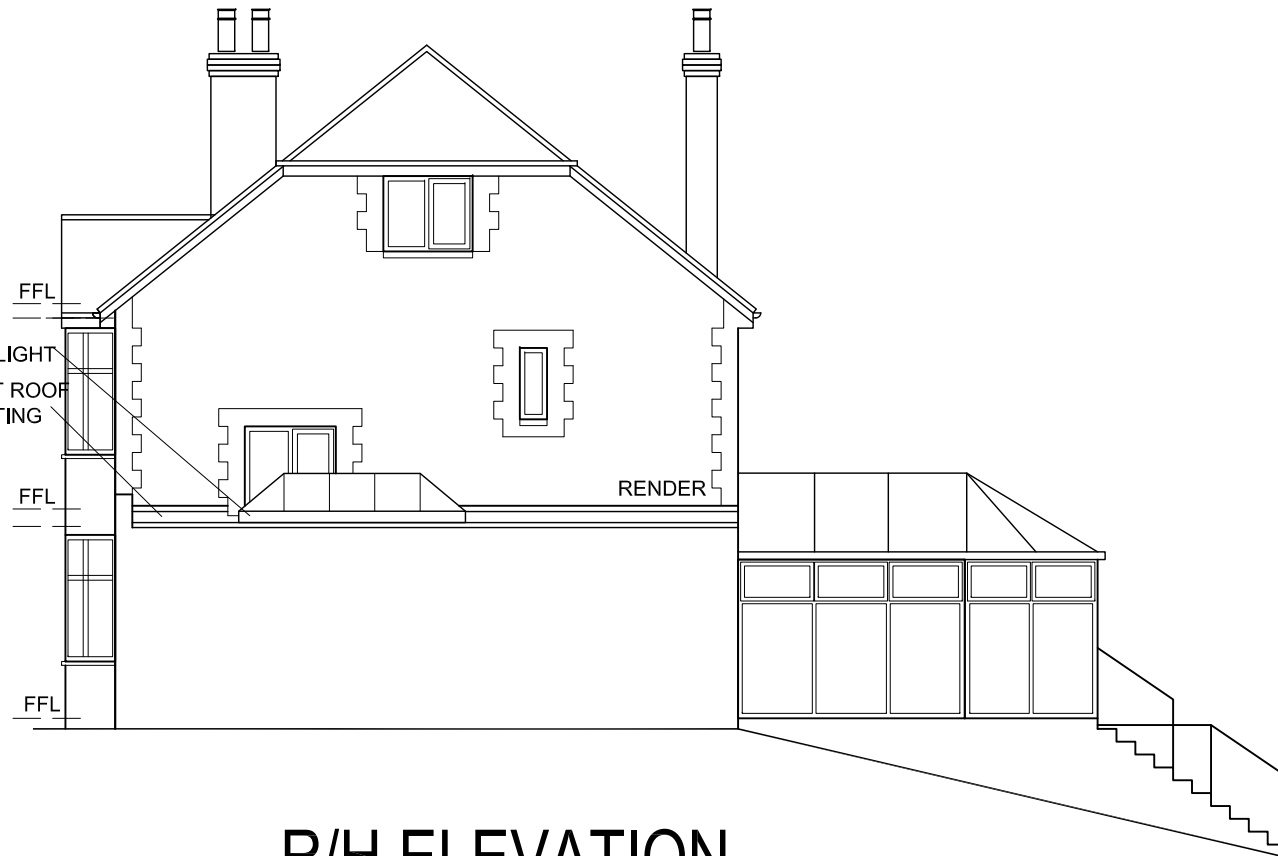

R/H ELEVATION

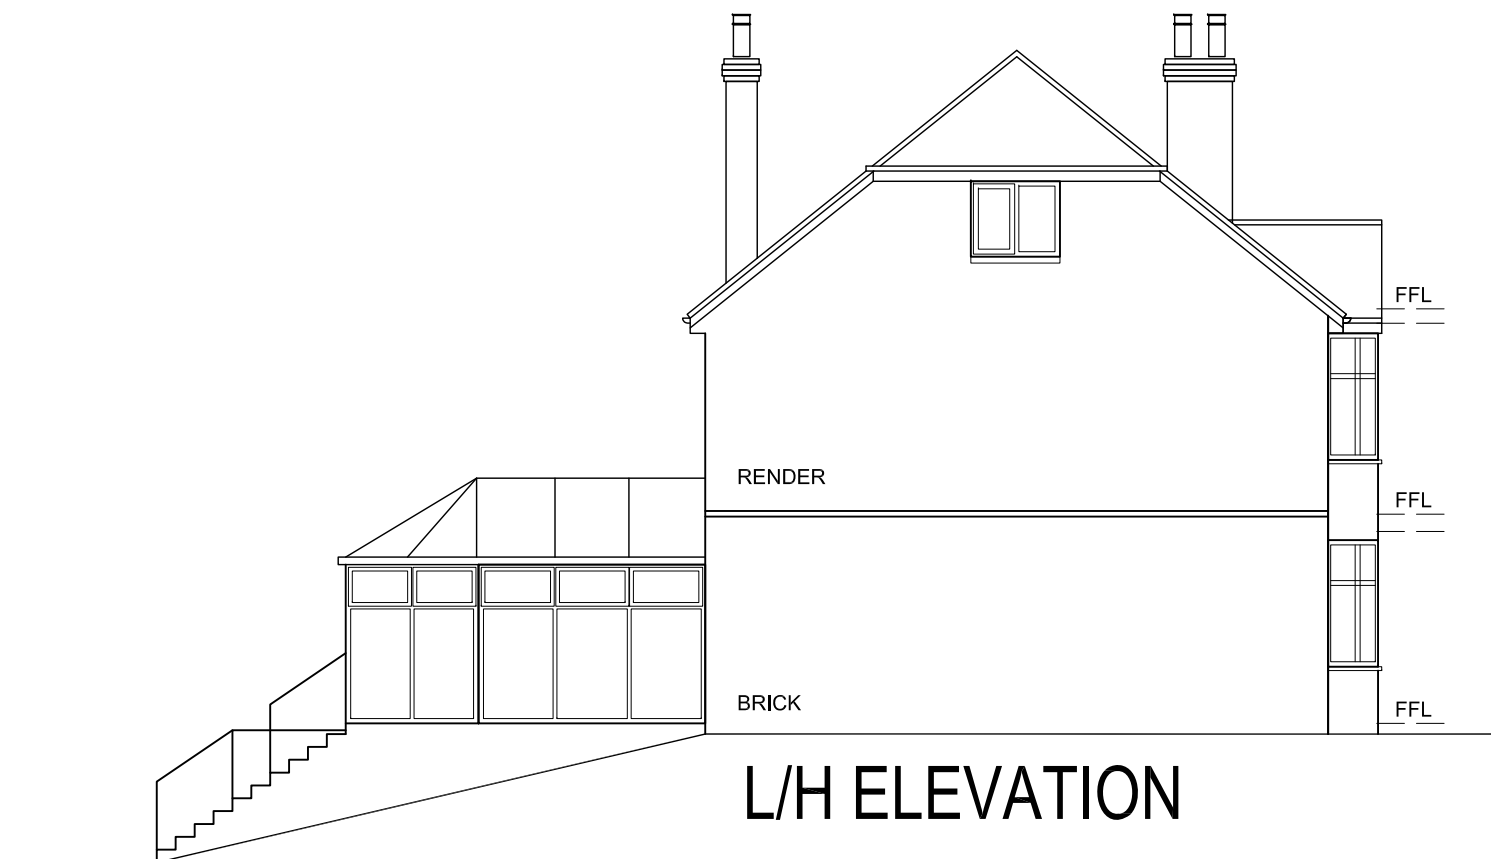

L/H ELEVATION



1:100 SCALE in METRES

STAAC ©

1A Fairlight Road
Eastbourne
BN22 7NY

t: 01323 325354
t: 01932 506111
e: ashley@staac.co.uk
e: planning@staac.co.uk

NOTES:

This drawing is to be read in conjunction with
all relevant Architects and Engineers drawings
Only figured dimensions are to be used for
construction
All dimensions are to be verified on site prior
to work commencing

No.	Description	Date
Client:	Eric Lee	
Address:	248 Tilehurst Road, Reading, Reading RG30 2NE	
Project:	Garage Conversion	
Drawing title:	Proposed Elevations	
Project No	18097	
Date	20-07-18	
Drawn by	IA	
Drawing No	P02	
Scale1:100@A3		