

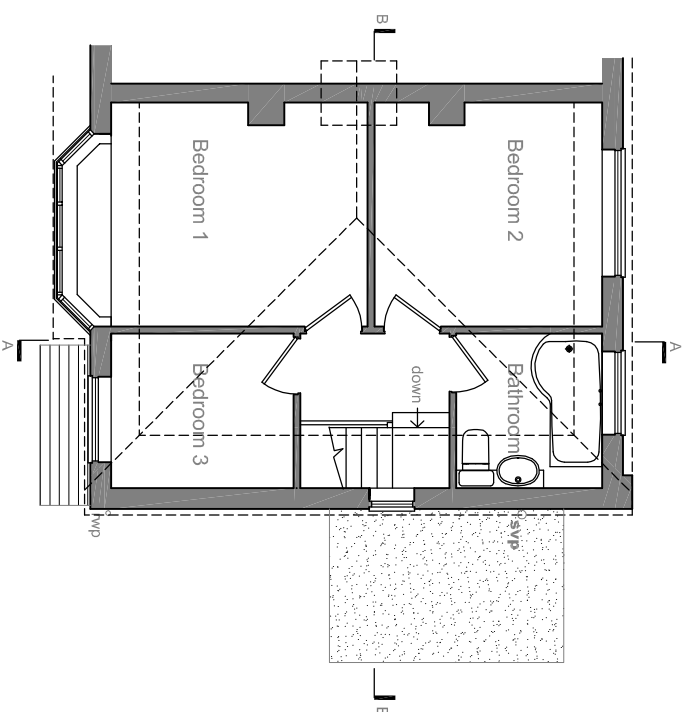


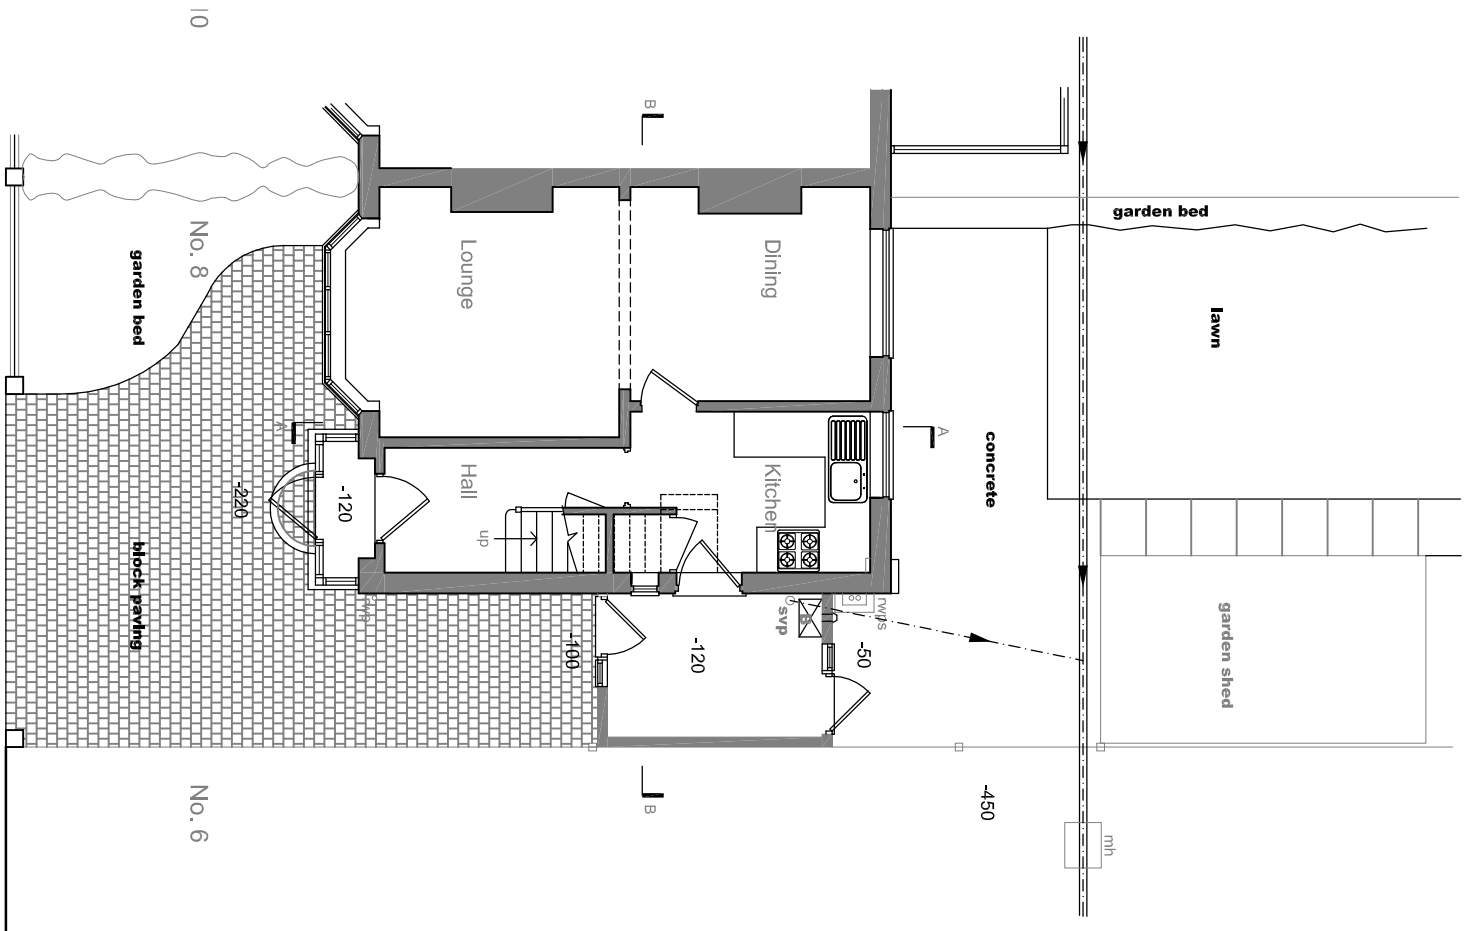

FIRST FLOOR PLAN

GROUND FLOOR PLAN

HAWKEDON DEVELOPMENTS

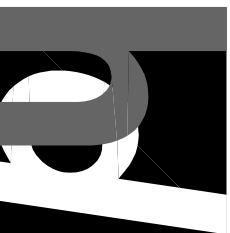

Oakwood House
14 High Tree Drive Earley
Reading Berkshire RG6 1EU
0118 935 3655

info@ihaltld.co.uk

Project Proposed Extension & Alterations
at: 8 Osborne Road, Reading
RG30 2PG

Client
Mr & Mrs R Mapp

Title	Drawn	Scale	Date
Existing Floor Plans	AB	1:100 @ A3	Apr 2018
Revision	Drawing No	Rev	
	H1382.02		

All dimensions to be checked on site prior to the commencement of any construction. This drawing may not be reproduced in any part or form without the written consent of Hawkedon Developments Ltd.

ALL COPYRIGHTS RESERVED

